


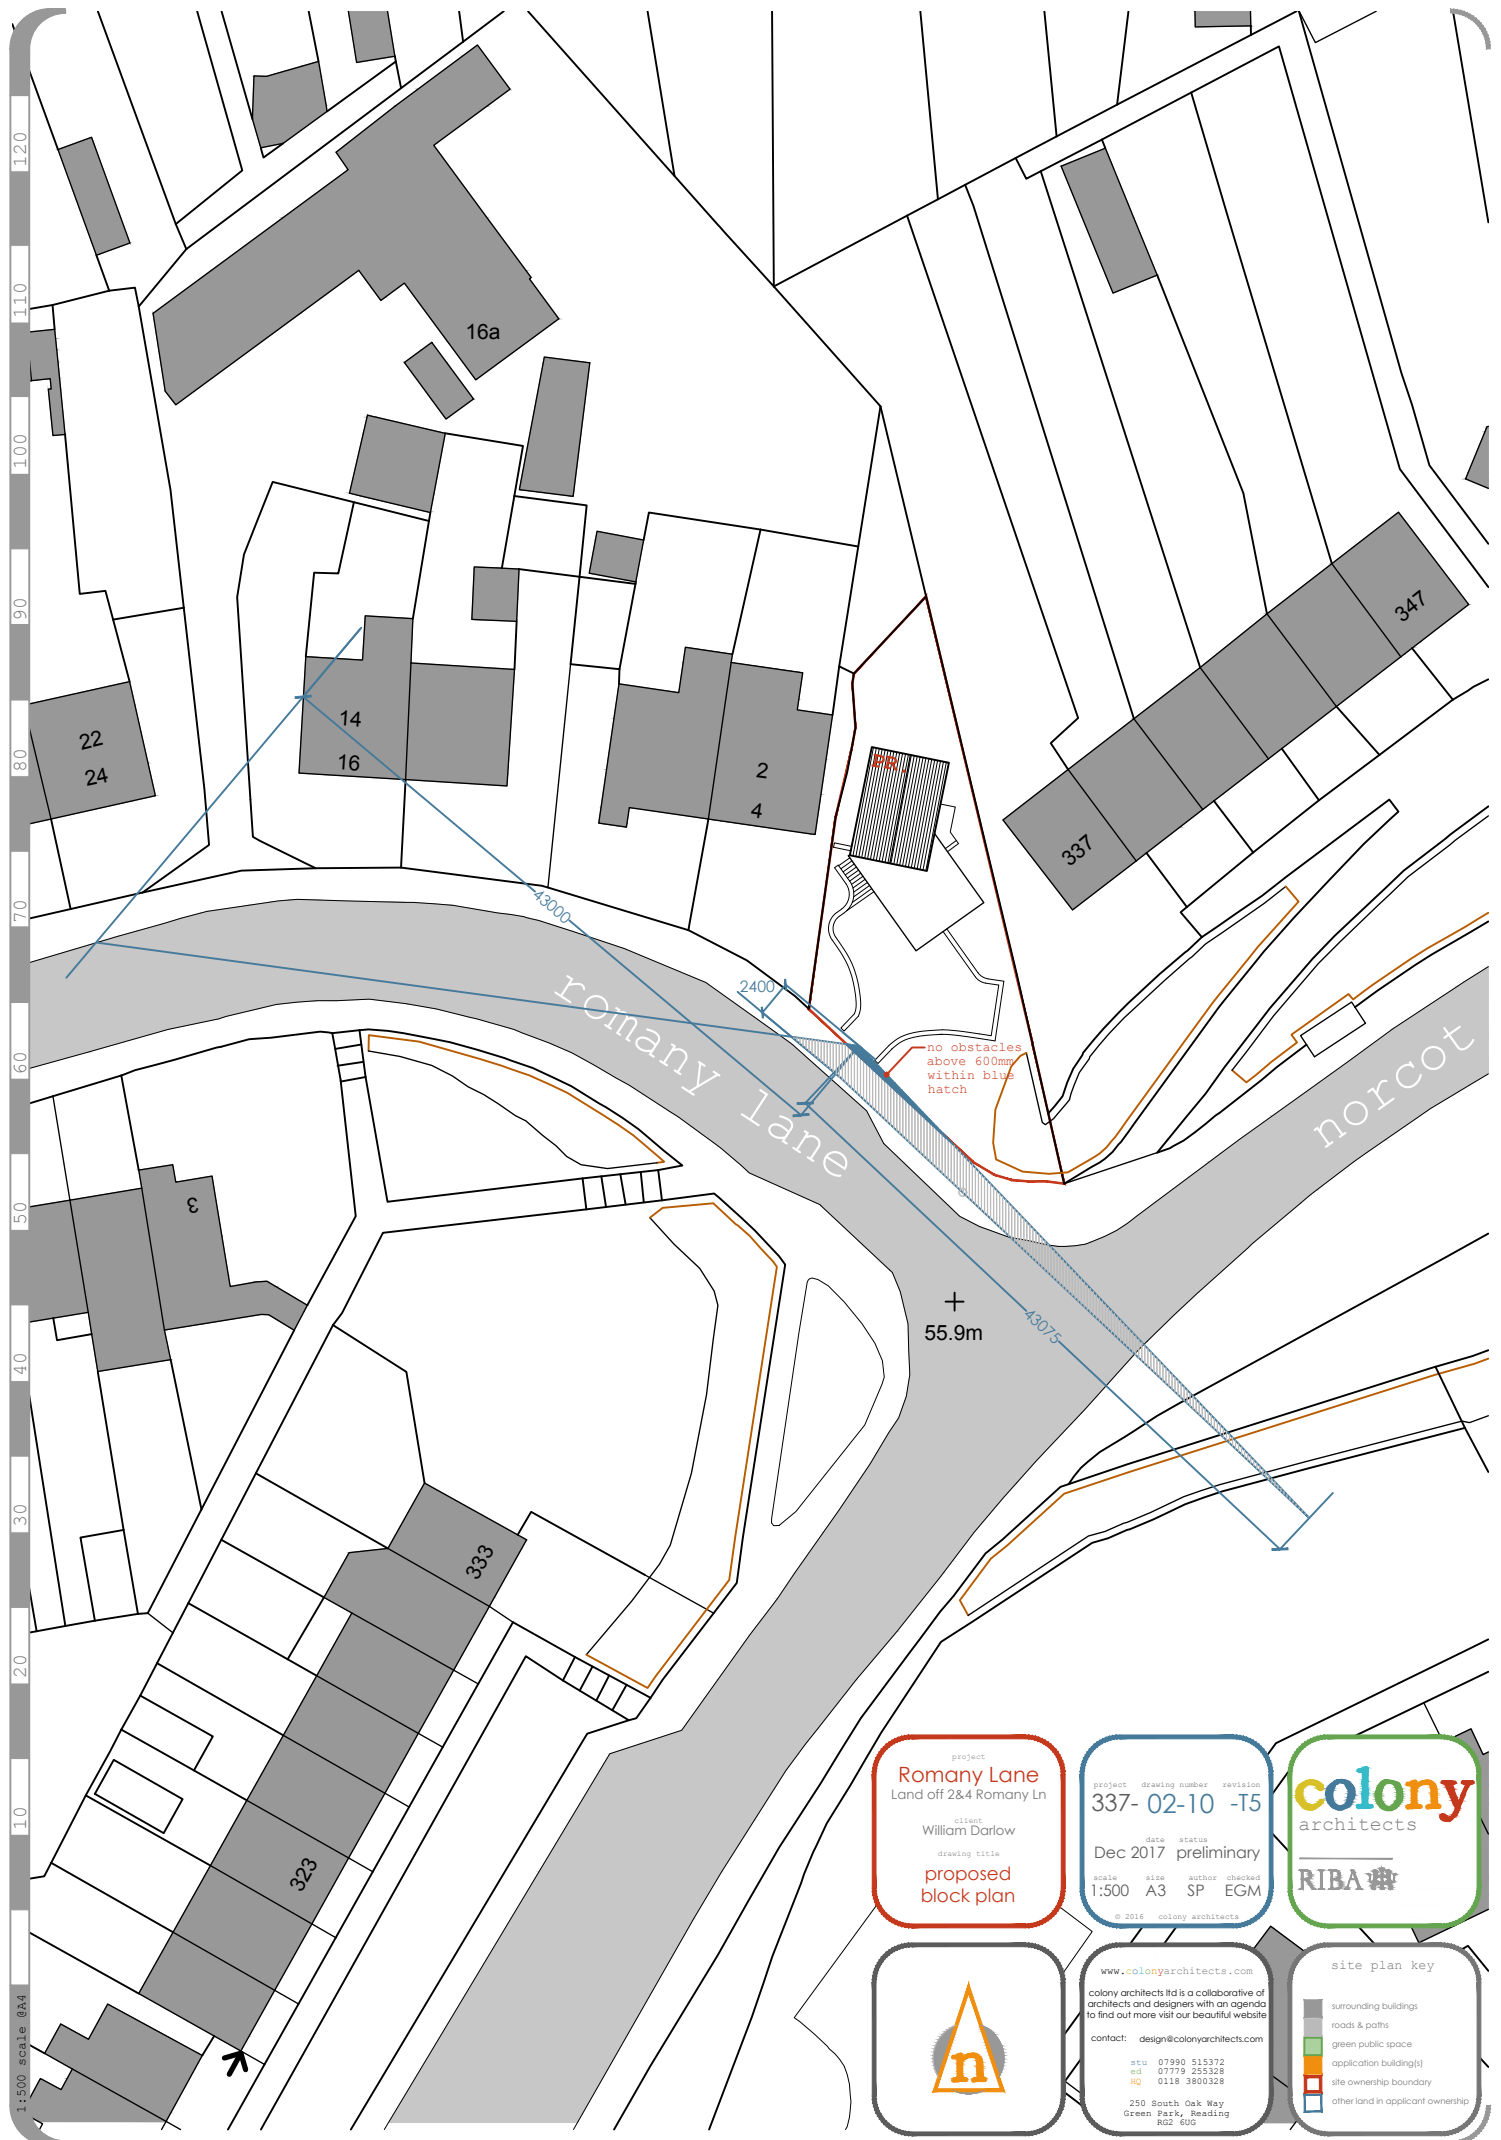

Romany Lane
Land off 2&4 Romany Ln
client
William Darlow
drawing title
proposed block plan

project: drawing number: revision:
337- 02-10 -T5
date: status:
Dec 2017 preliminary
scale: size: author: checked:
1:500 A3 SP EGM
© 2016 colony architects

colony
architects
RIBA



www.colonyarchitects.com
colony architects ltd is a collaborative of architects and designers with an agenda to find out more visit our beautiful website
contact: design@colonyarchitects.com
stu 07990 515372
ed 07779 255328
hq 0118 3800328
250 South Oak Way
Green Park, Reading
RG2 6UG

site plan key