





PR - FRONT ELEVATION 1:100
2 LITTLECOTE DRIVE, READING, RG1 6JD

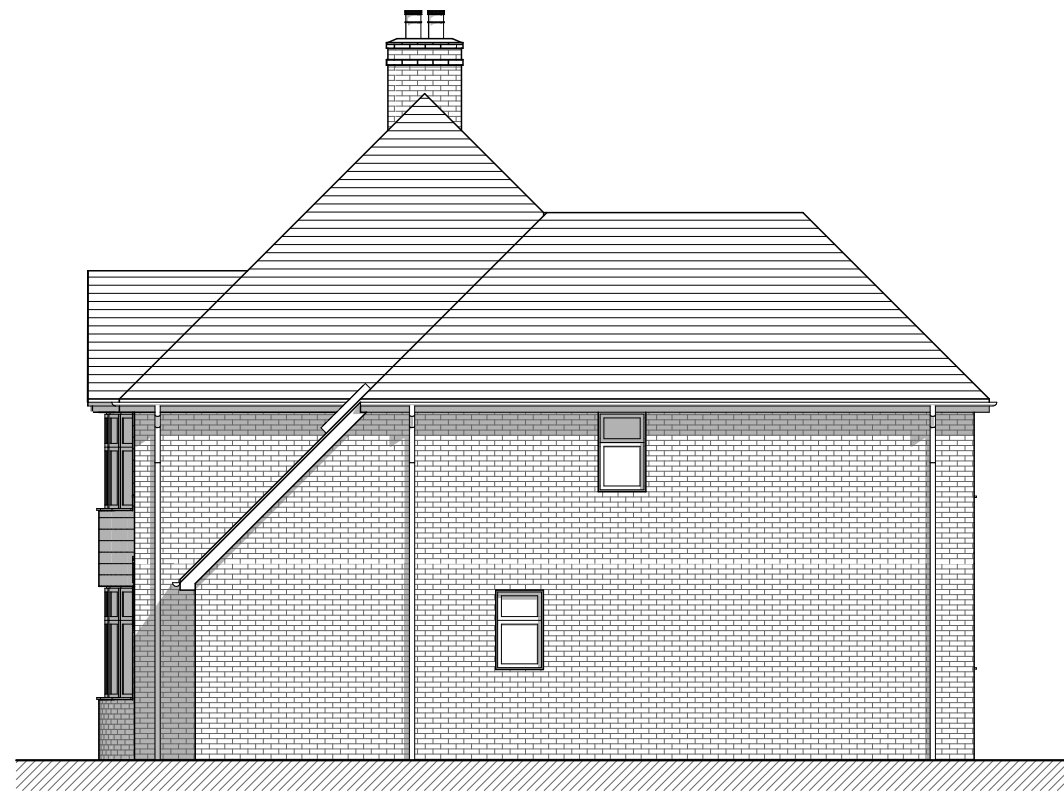

PR - SIDE ELEVATION 1:100
2 LITTLECOTE DRIVE, READING, RG1 6JD



PR - REAR ELEVATION 1:100
2 LITTLECOTE DRIVE, READING, RG1 6JD

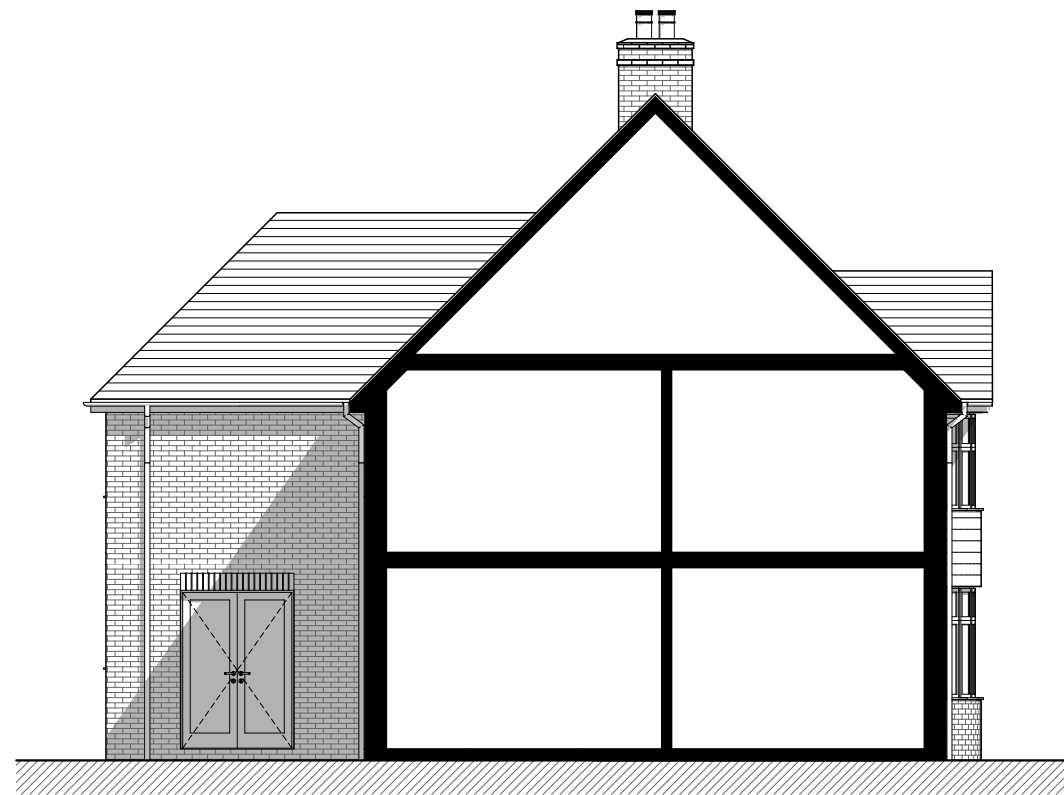

PR - SIDE ELEVATION 1:100
2 LITTLECOTE DRIVE, READING, RG1 6JD

Scale 1:100 

© This drawing remains the property of MGI Architecture Ltd. and shall not be copied without prior written consent.
All dimensions to be checked on site and any discrepancies to be reported before work commences.

Scales @ A3
1:100

Project
**2 LITTLECOTE DRIVE,
READING, RG1 6JD**

mgi
architecture ltd.

Client
MRS. EMMA HUSH

Layout Title
PROPOSED ELEVATION

Drawing Number		
project	number	rev
1201	PL-05	