


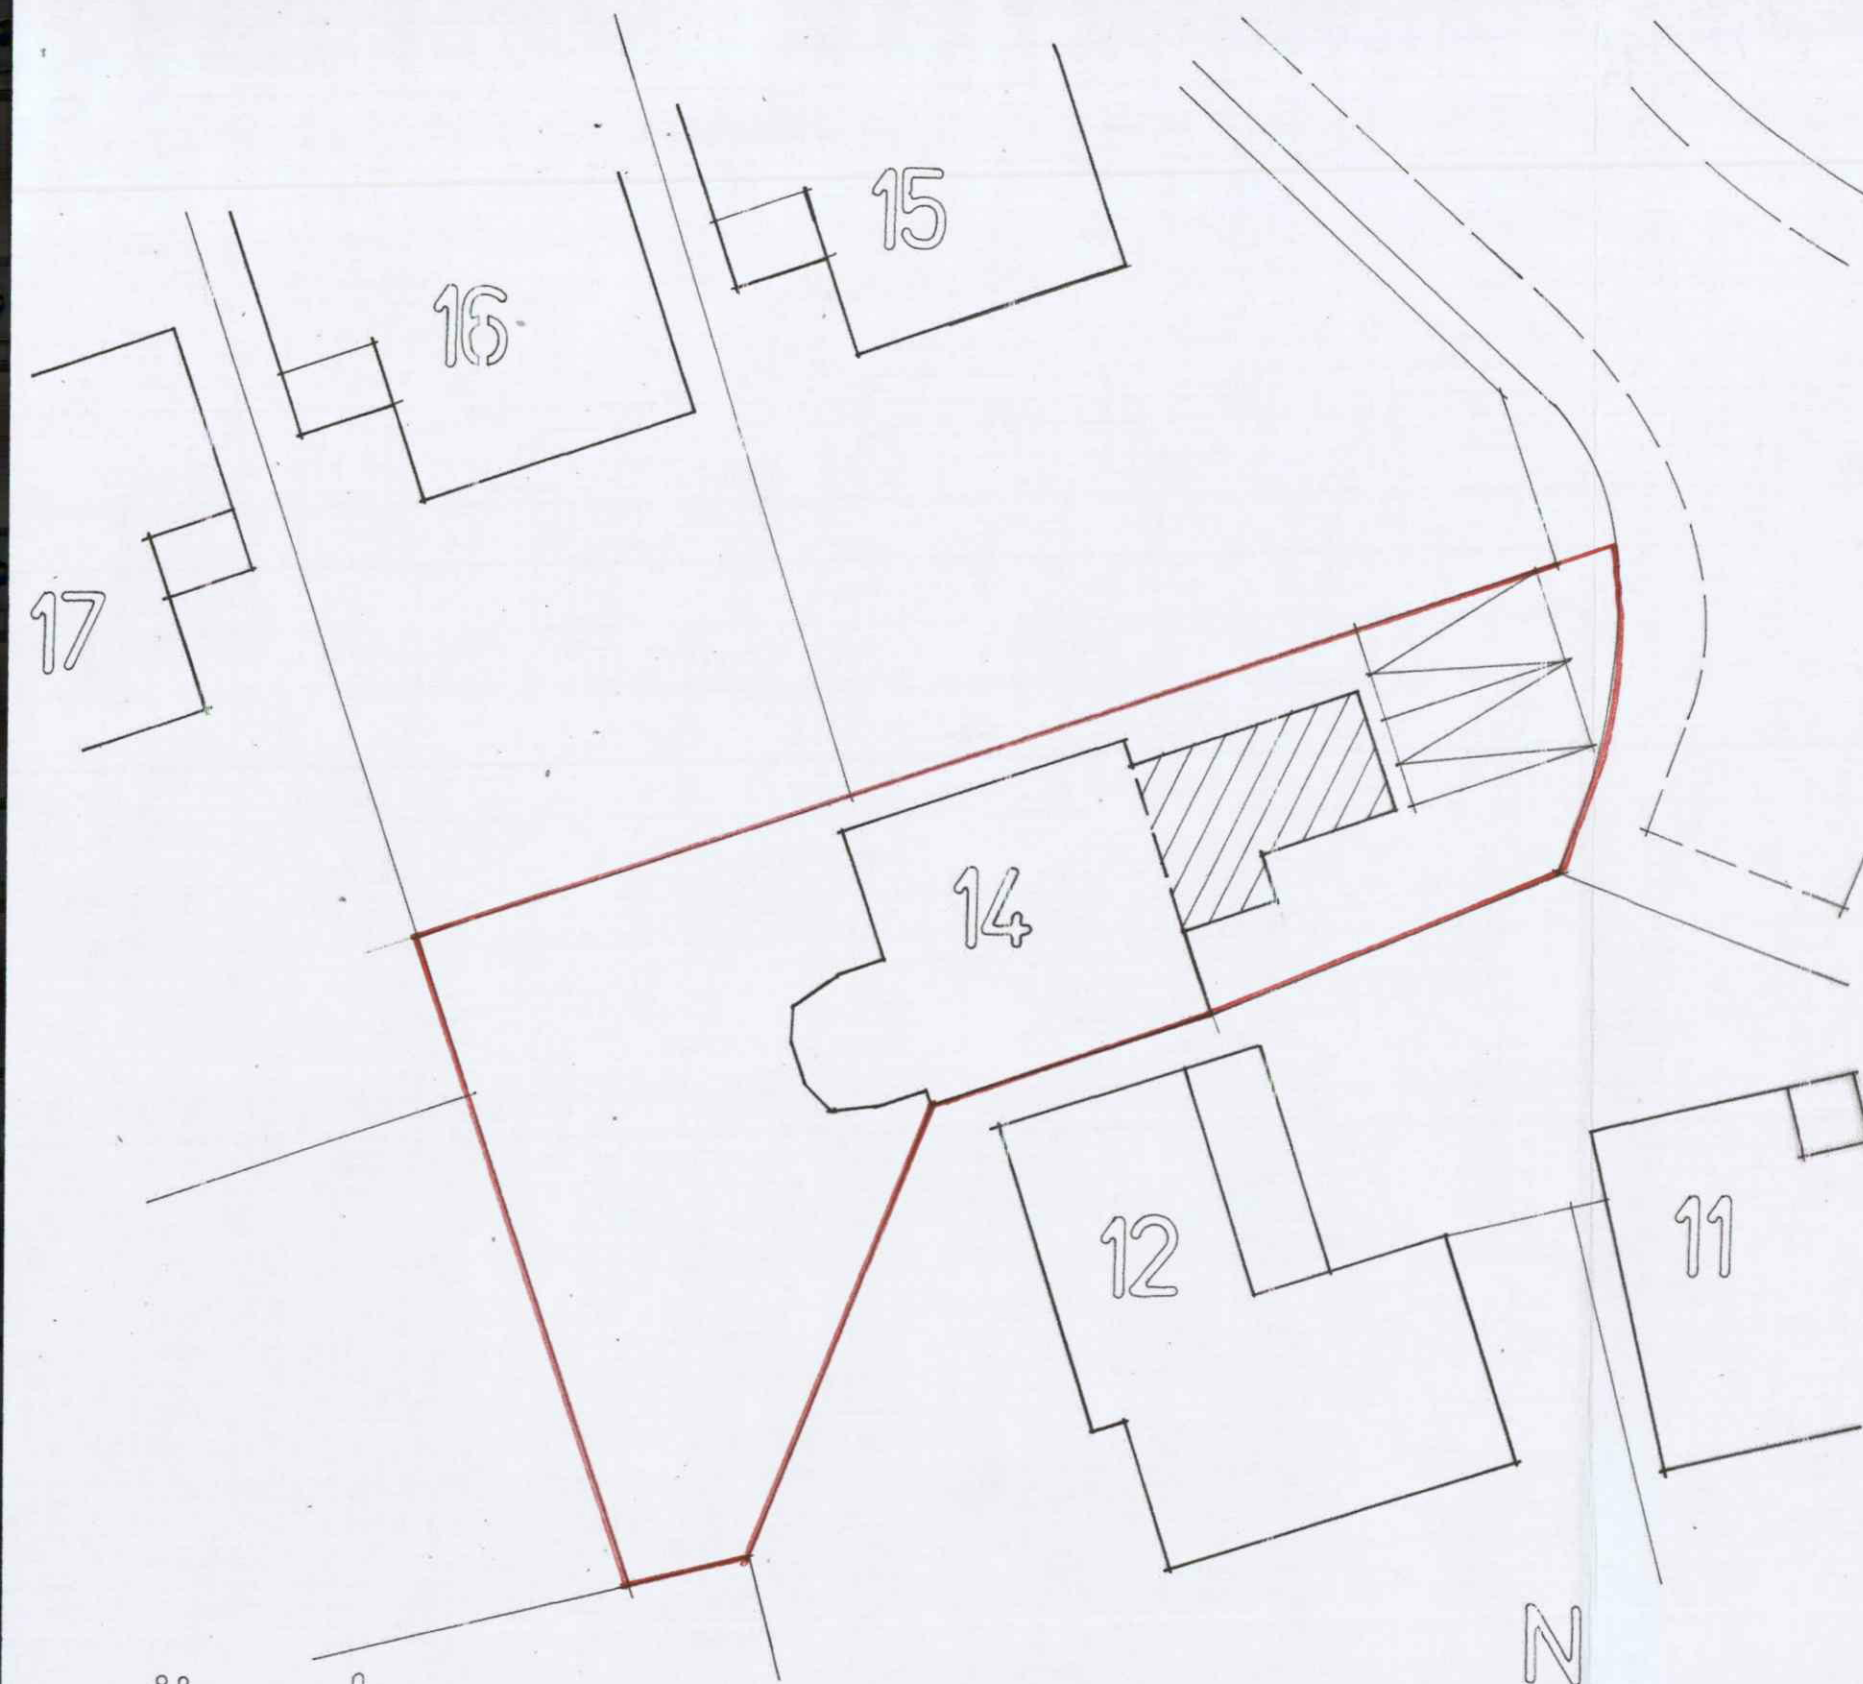


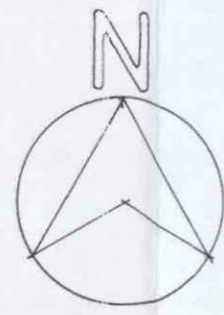

site plan
1:200

 

location plan
1:1250

 

181623

BERKSHIRE DEVELOPMENTS LTD
CLIENT

**Silvia Surinova &
Shabaz Mohammed**

PROJECT

**Extension and Alterations to
14, Cedar Wood Crescent
Caversham
Reading
Berkshire
RG4 8NW**

DRAWING

**Proposed Site and Location
Plans**

SCALE

**1:200 + 1:1250
@A3**

DATE

August 2018

DRAWING No.

18/CWC/11

REVISION