





FRONT ELEVATION
Scale 1:100

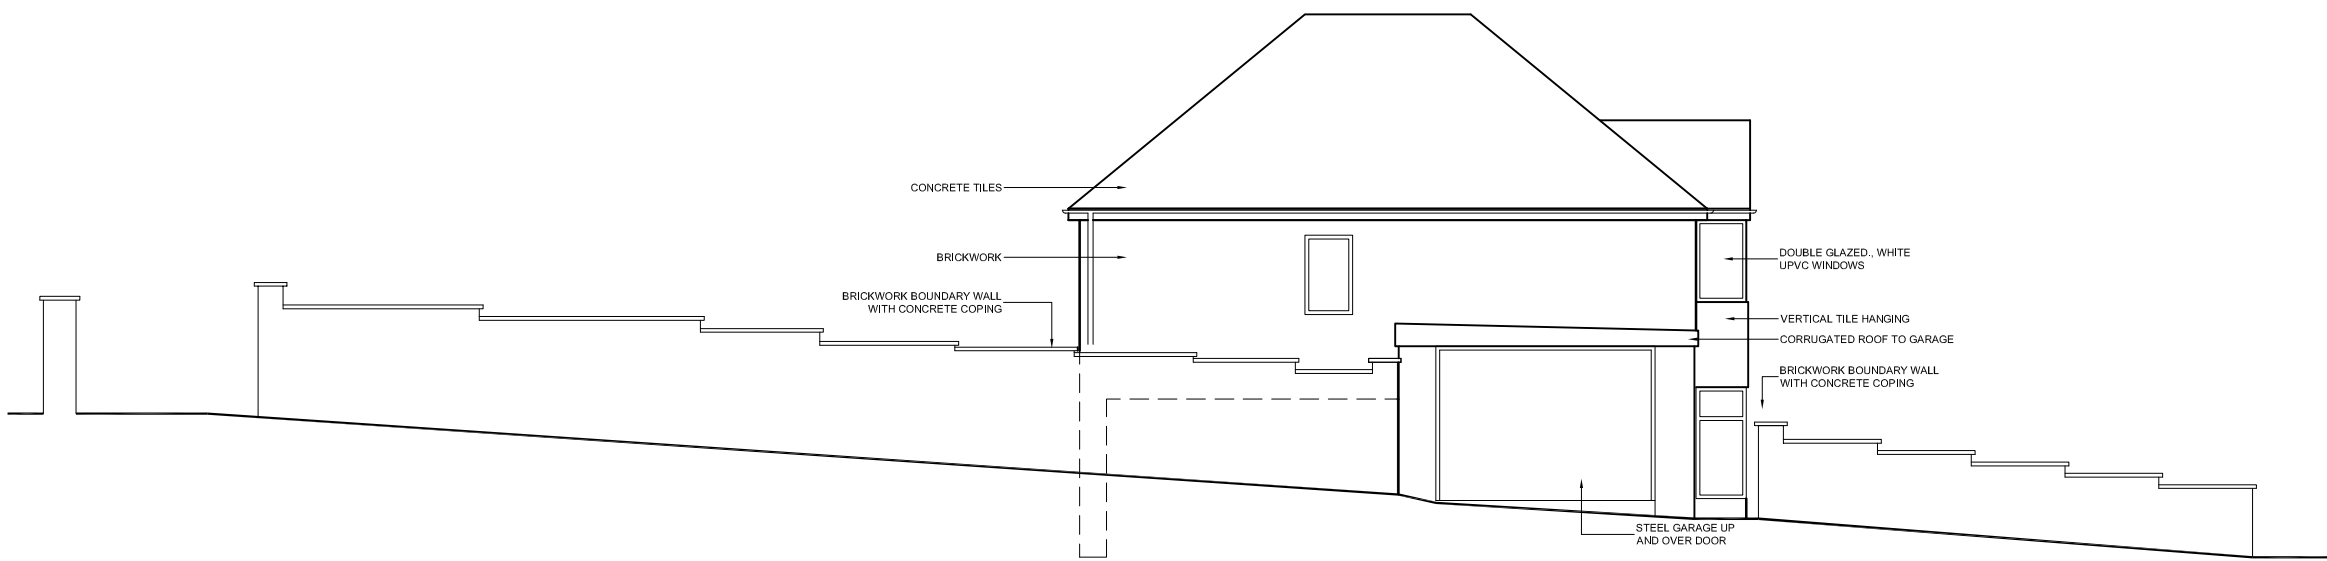


SIDE ELEVATION



REAR ELEVATION

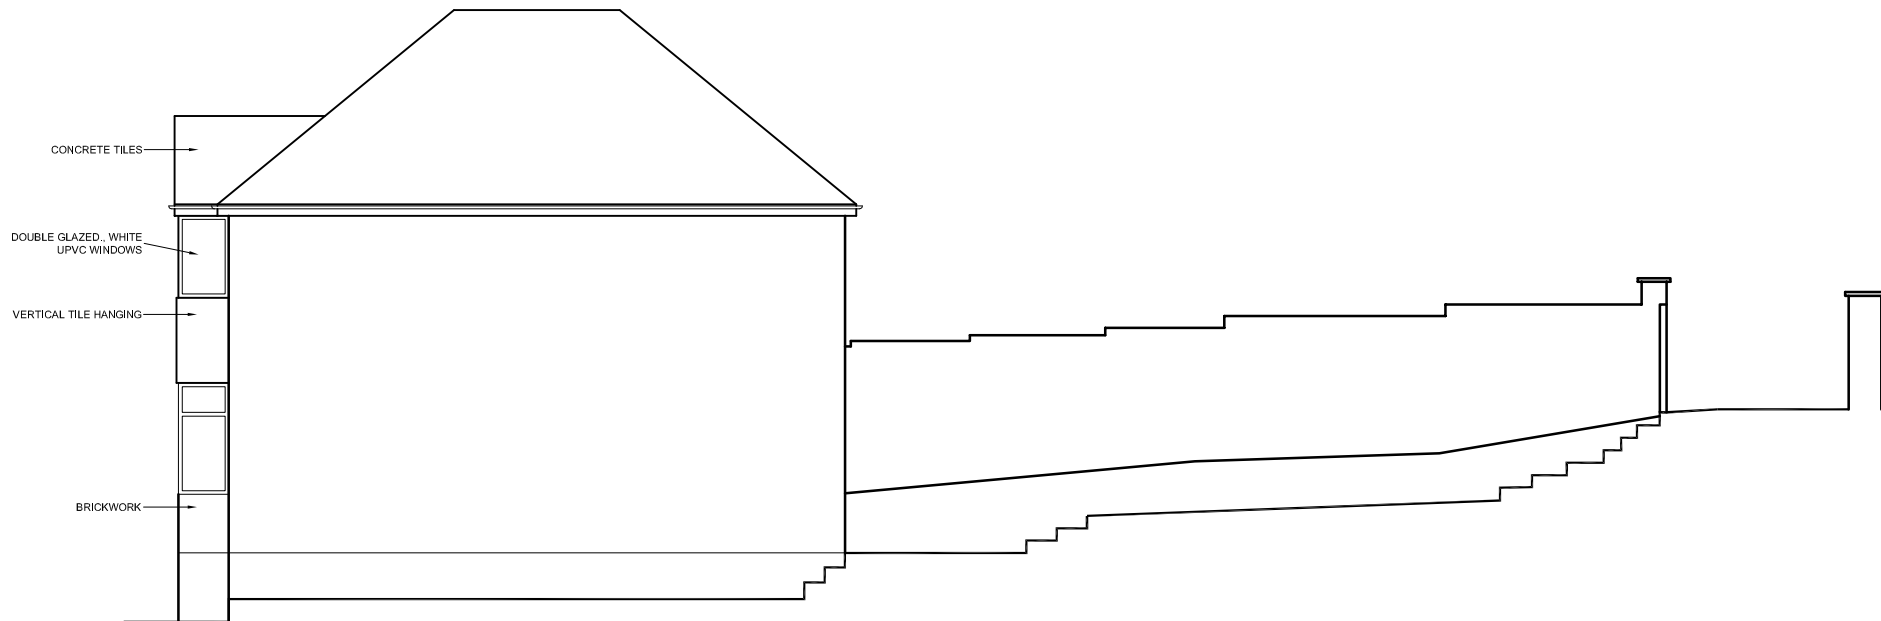

SIDE ELEVATION

 



EXISTING MATERIALS

Brown concrete roof tiles.
White UPVC windows.
Buff facing brickwork.
Brown tile hanging to bay




Ordnance Survey (c) Crown Copyright 2016. All rights reserved. Licence number 100022432


LOCATION PLAN
Scale 1:1250

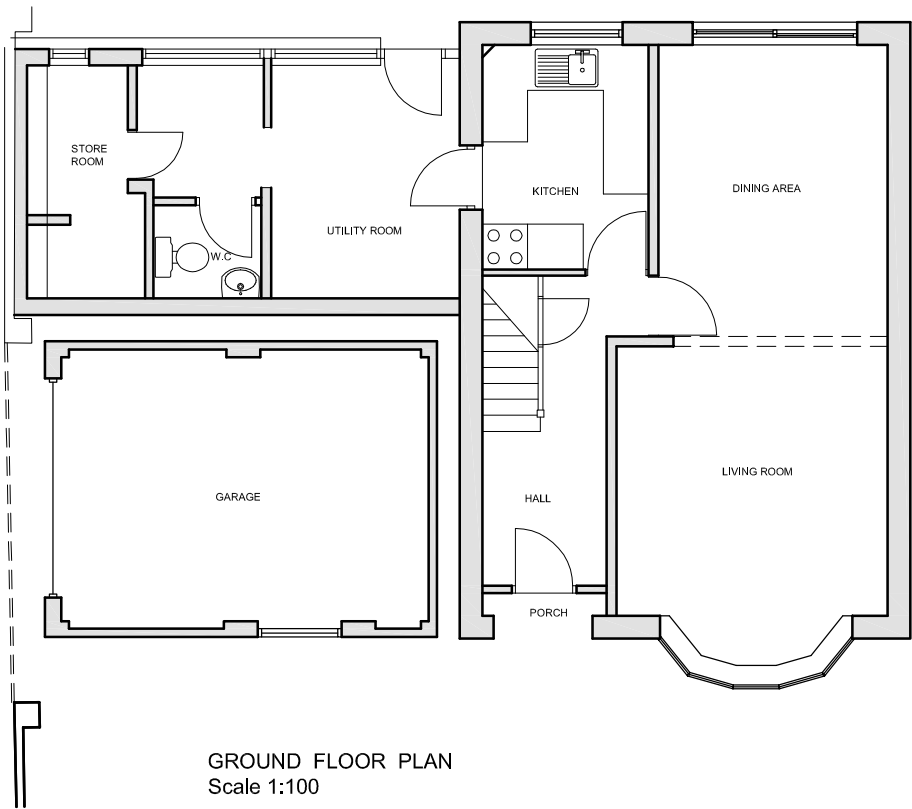 


GROUND FLOOR PLAN
Scale 1:100

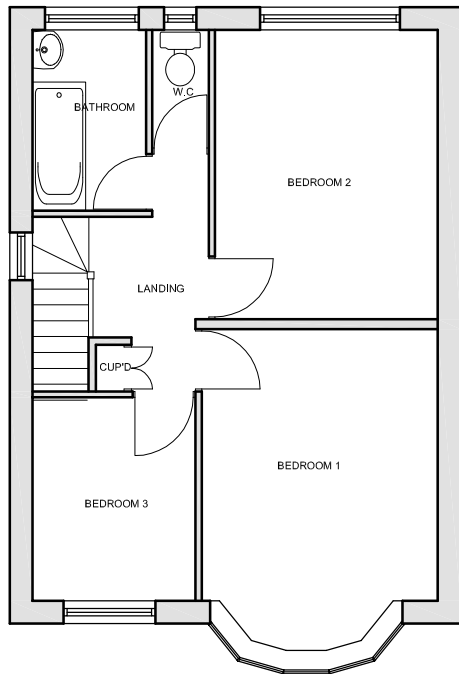



FIRST FLOOR PLAN

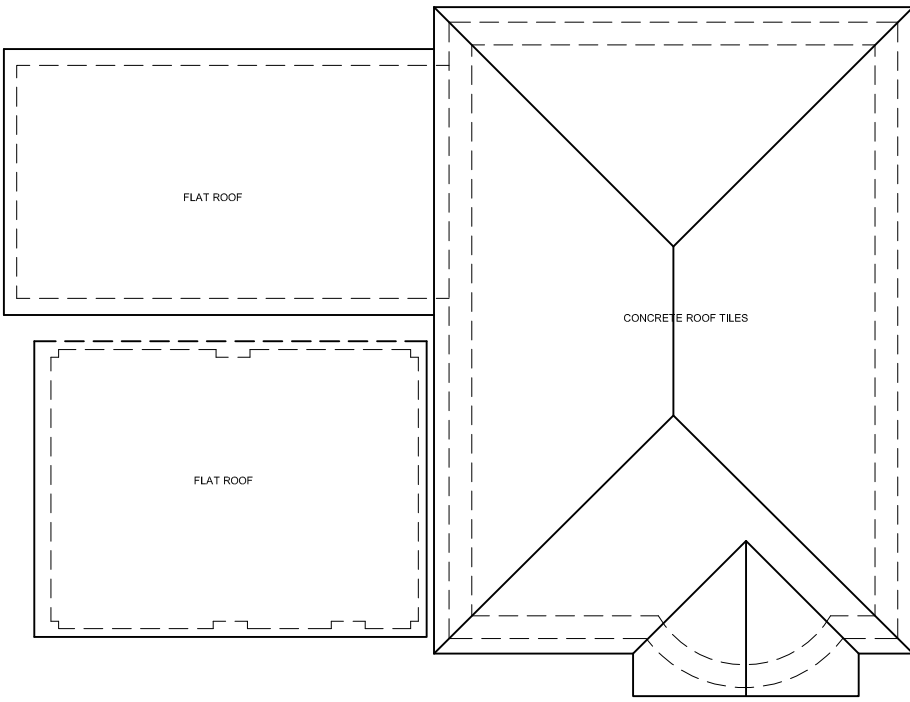

ROOF PLAN

 

BLOCK PLAN
Scale 1:500

  

DISCLAIMER NOTES:		DRAWING NOTES:	
- THIS DOCUMENT IS COPYRIGHT OF THE ORIGINATOR AND MUST BE TREATED AS CONFIDENTIAL. - THIS DOCUMENT MUST NOT BE ALTERED, REPRODUCED OR DISTRIBUTED WITHOUT PRIOR WRITTEN CONSENT OF THE ORIGINATOR. - THIS DOCUMENT IS AVAILABLE IN BOTH CONTROLLED (big, dwg) AND UNCONTROLLED (big, dwg) FORMATS - UNCONTROLLED FORMATS MUST NOT BE ALTERED - THE ORIGINATOR ACCEPTS NO RESPONSIBILITY FOR ANY DISCREPANCIES ARISING AS A RESULT OF THE ORIGINATOR'S INFORMATIONS BEING ALTERED BY OTHERS. - ANY DISCREPANCY MUST BE REPORTED TO THE ORIGINATOR. - ALL DIMENSIONS MUST BE CHECKED ON SITE PRIOR TO COMMENCEMENT OF ANY RELATED WORKS. - THIS DOCUMENT MUST BE READ IN CONJUNCTION WITH ALL SUPPORTING DOCUMENTS PRODUCED BY THE ORIGINATOR AND OTHER PROJECT DISCIPLINES. - THE ORIGINATOR ACCEPTS NO RESPONSIBILITY FOR THE ACCURACY OF BACKGROUND INFORMATION PRODUCED BY THIRD PARTIES - THIS MUST BE TREATED AS INDICATIVE ONLY. - USERS OF THIS DOCUMENT ARE RESPONSIBLE FOR CHECKING WHICH REVISION IS CURRENT. - THE DOCUMENT STATUS INFORMATION OR "PRELIMINARY" INDICATES THAT THIS DRAWING IS FOR REFERENCE PURPOSES ONLY - THE ORIGINATOR WILL ACCEPT NO RESPONSIBILITY FOR THE COMPLETENESS OF INFORMATION UNDER THIS STATUS. - THE DOCUMENT STATUS "RECORD" OR "AS BUILT" HAS BEEN PREPARED, IN PART, BASED UPON INFORMATION FURNISHED BY OTHERS. WHILE THIS INFORMATION IS BELIEVED TO BE RELIABLE, THE ORIGINATOR ASSUMES NO RESPONSIBILITY FOR THE ACCURACY OF THIS "RECORD" OR "AS BUILT" DOCUMENT OR FOR ANY ERRORS OR OMISSIONS THAT MAY HAVE BEEN INCORPORATED INTO IT AS A RESULT OF INCORRECT INFORMATION PROVIDED TO THE ORIGINATOR. THOSE RELYING ON THE "RECORD" OR "AS BUILT" DOCUMENT ARE ADVISED TO OBTAIN INDEPENDENT VERIFICATION OF ITS ACCURACY.			
REV	DESCRIPTION	DATE	BY
CHKD			

CLIENT: Mr F.Narty		TITLE: Existing Building Plan & Elevations plus Location & Block Plans		ORIGINATOR: RIDGE PROPERTY & CONSTRUCTION CONSULTANTS	
CONTRACTOR CLIENT: -		DRAWN BY: DT		SCALE: AS NOTED @ A1	
		CHECKED BY: MF		DATE: 15/12/17	
PROJECT: 2 Wrenfield Drive Residential Development		STATUS: PLANNING		BEAUMONT HOUSE 59 HIGH STREET THEALE READING, RG7 5AL	
		DRAWING No: -		TEL: 0118 932 3088 FAX: 01993 815001 WWW.RIDGE.CO.UK	
		JOB No:	ORG:	ZONE:	LEVEL:
		5005285	RDG	XX	XX
				XX	XX
		ROLE:	NUMBER:	REV:	
		A	0100	-	