

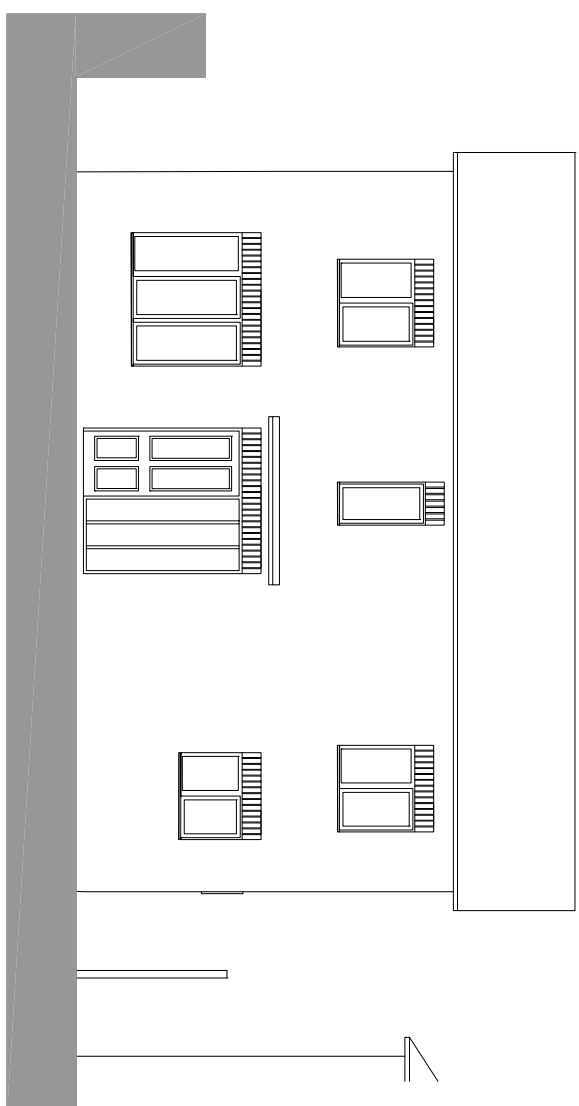
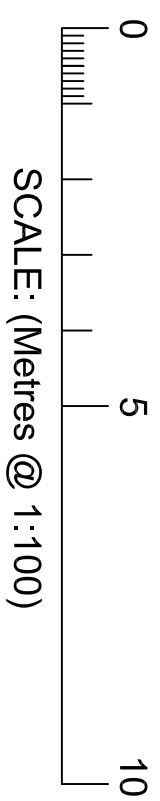
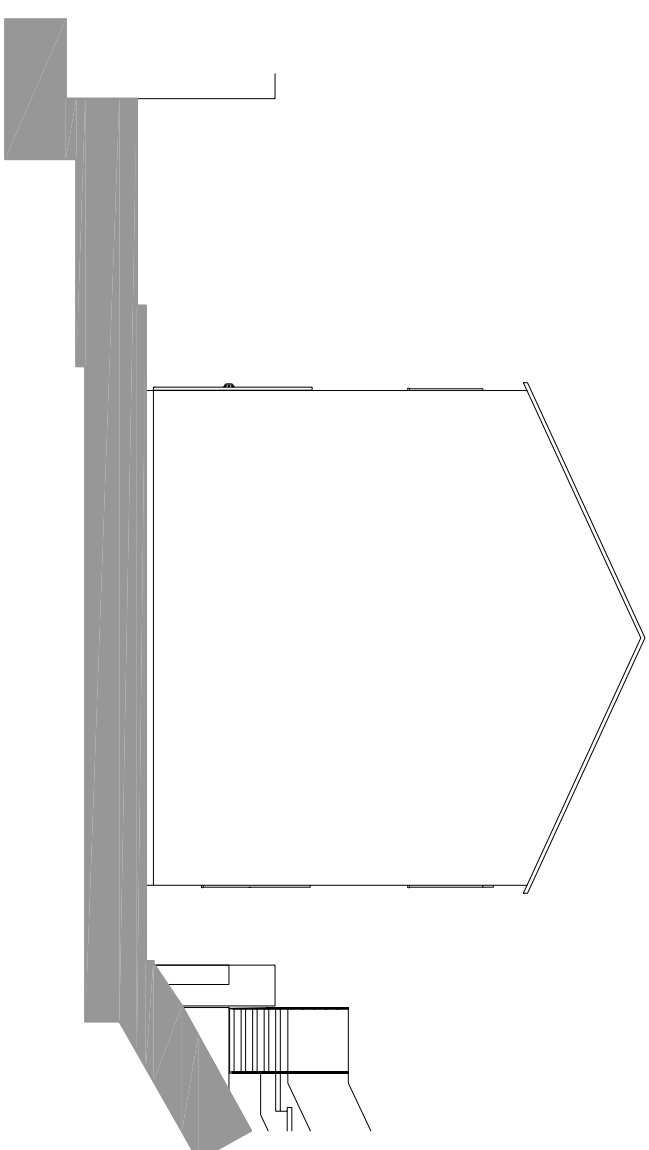


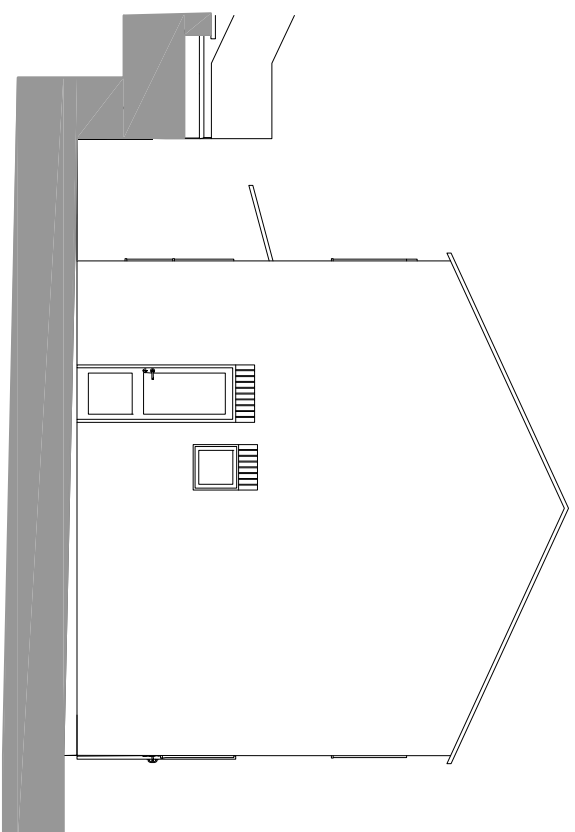


FRONT ELEVATION

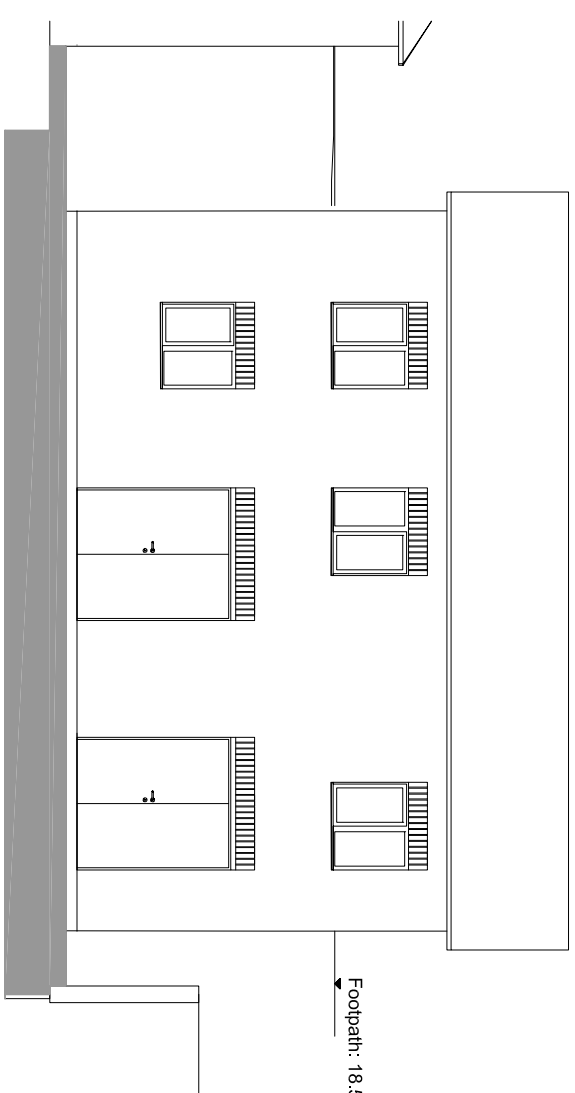


L.H. SIDE (WEST) ELEVATION

R.H. SIDE (EAST) ELEVATION


REAR ELEVATION

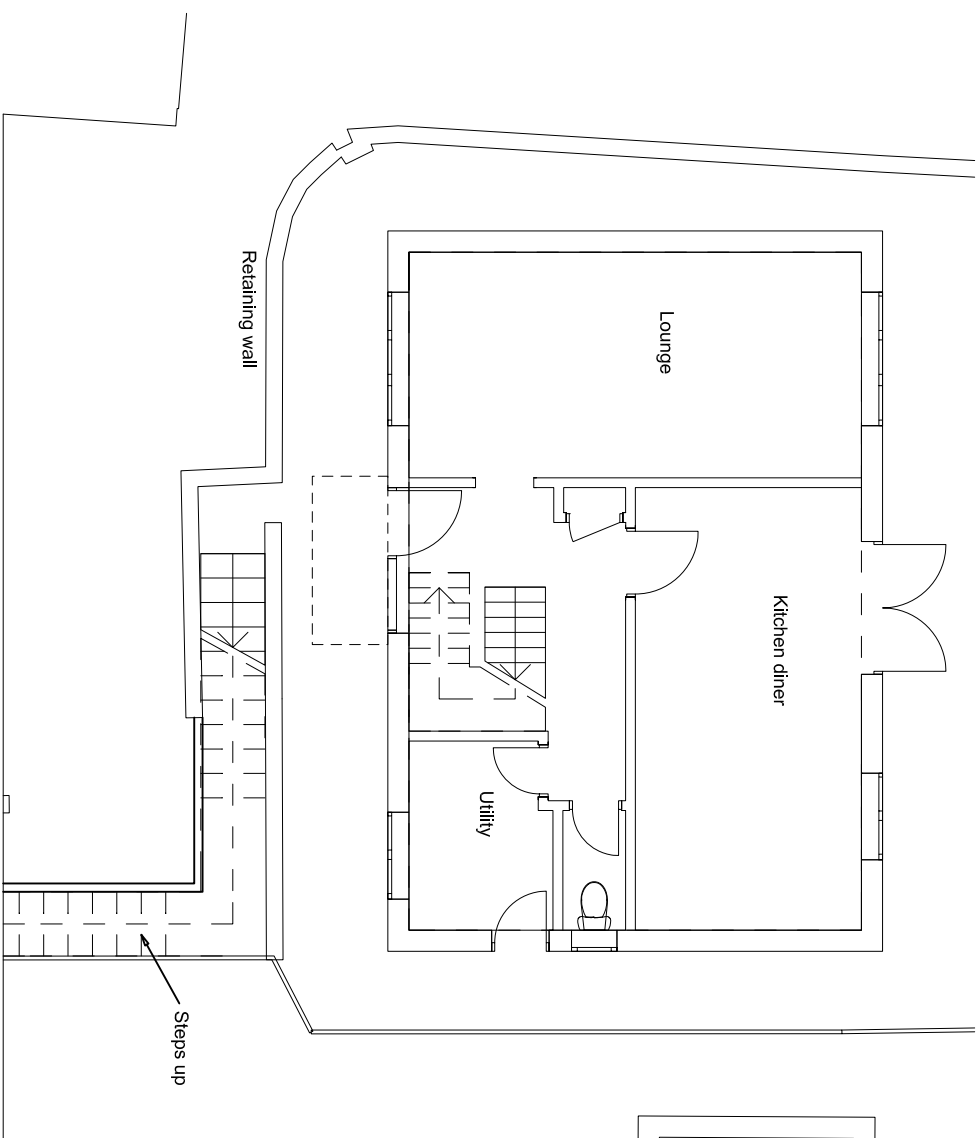

GROUND FLOOR PLAN

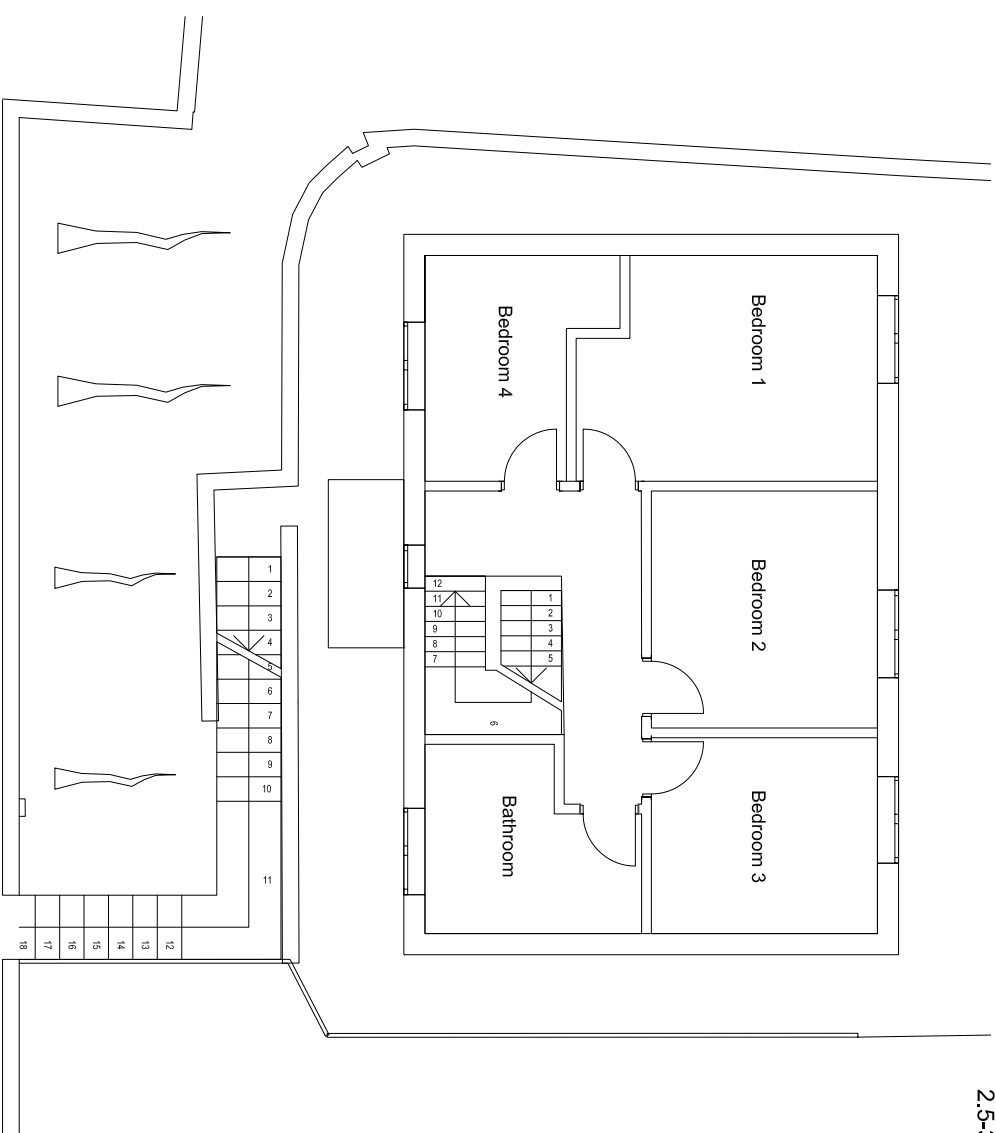

1ST FLOOR PLAN

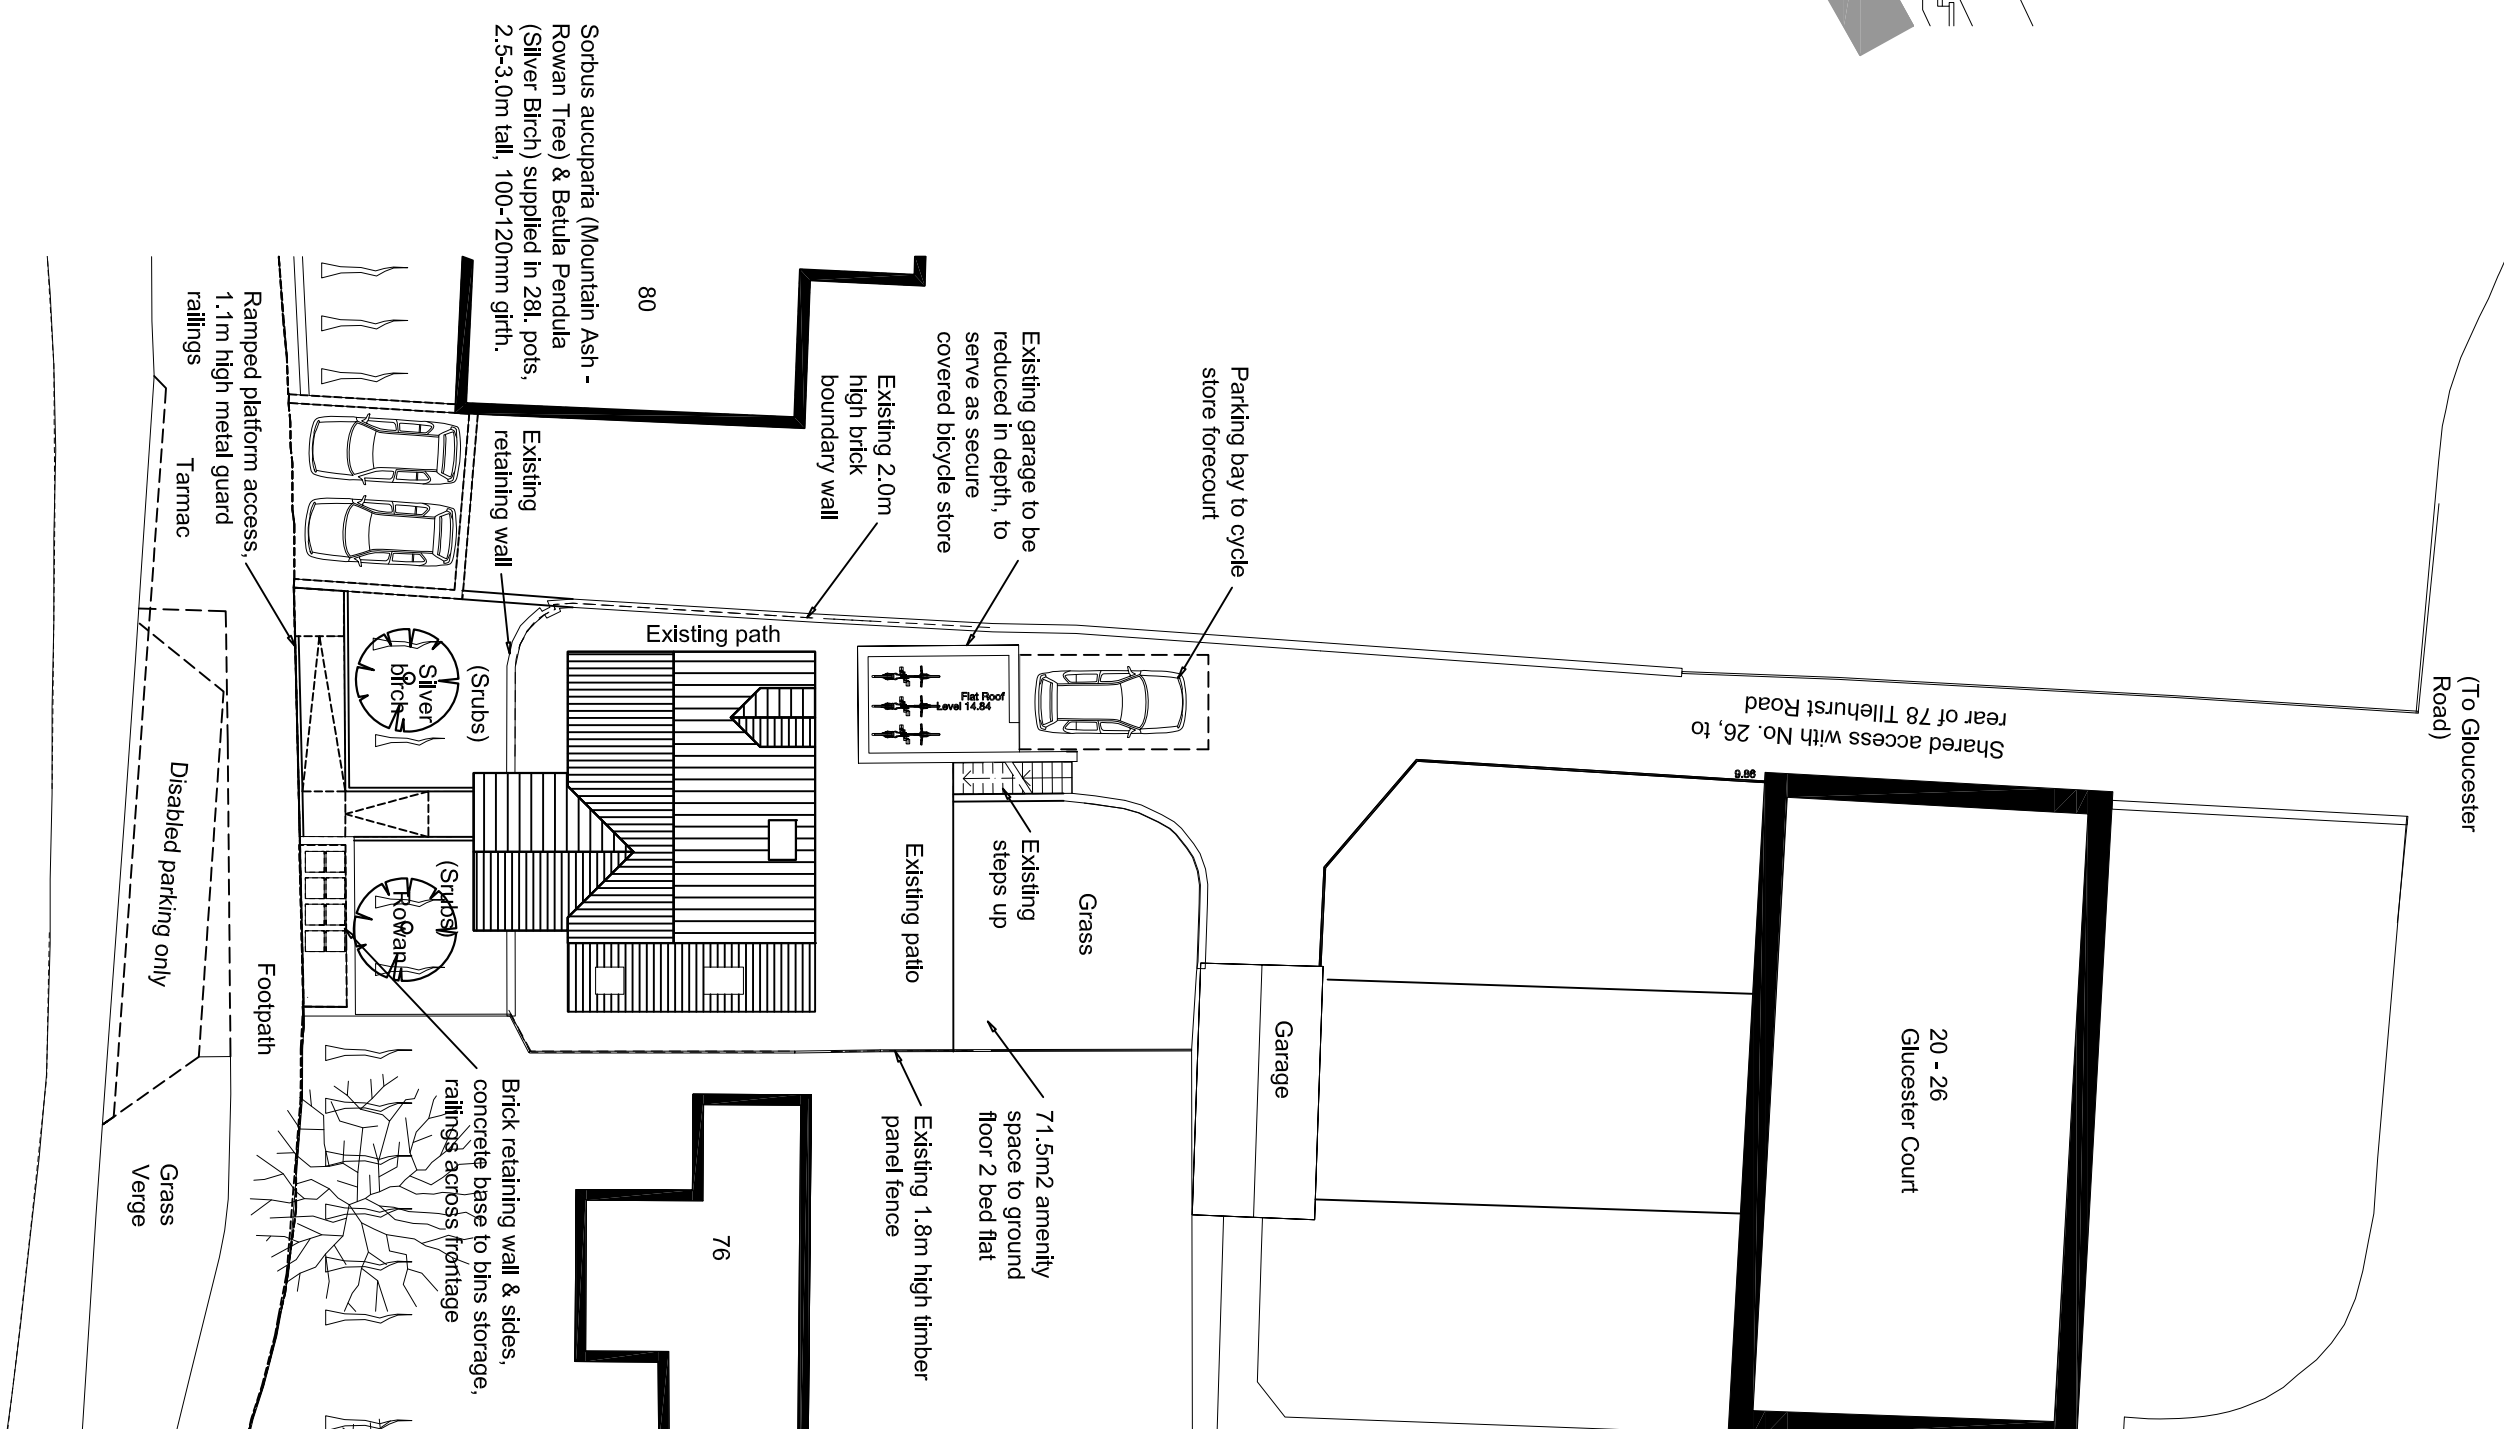

BLOCK PLAN (1:200)

Status	PLANNING APPLICATION SUBMISSION		
Date	OCT '18	Drawn By	NJB
Scale	1:100 & 1:200 @A2		
	DRAWING NO.		18/04/03
	REVISION		A