




front




flank




rear
ELEVATIONS

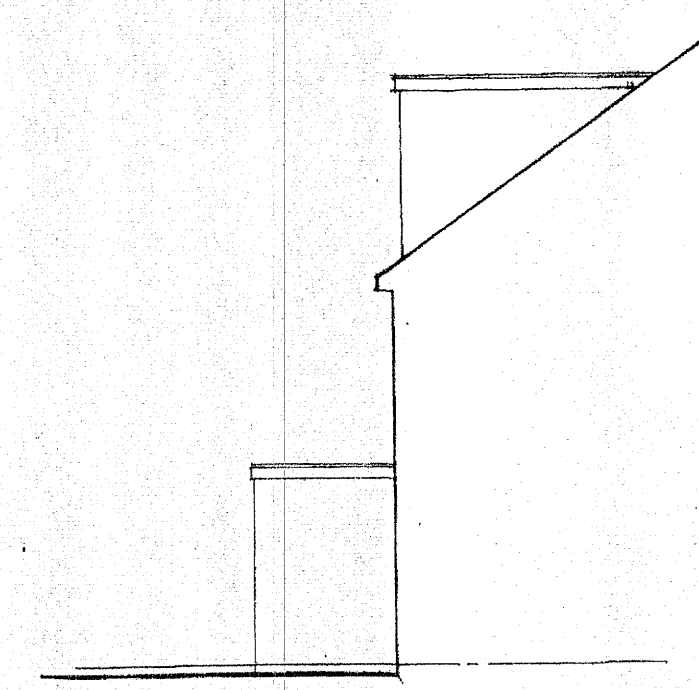

sectional flank

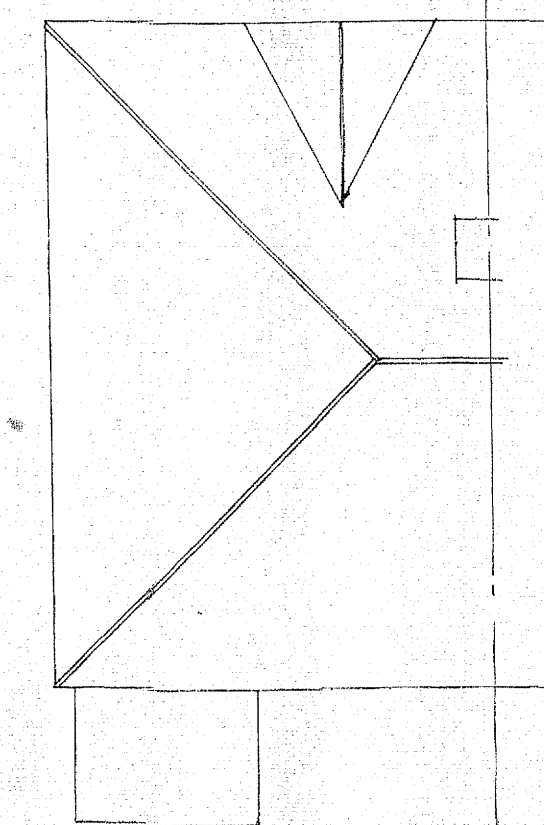

ROOF PLAN

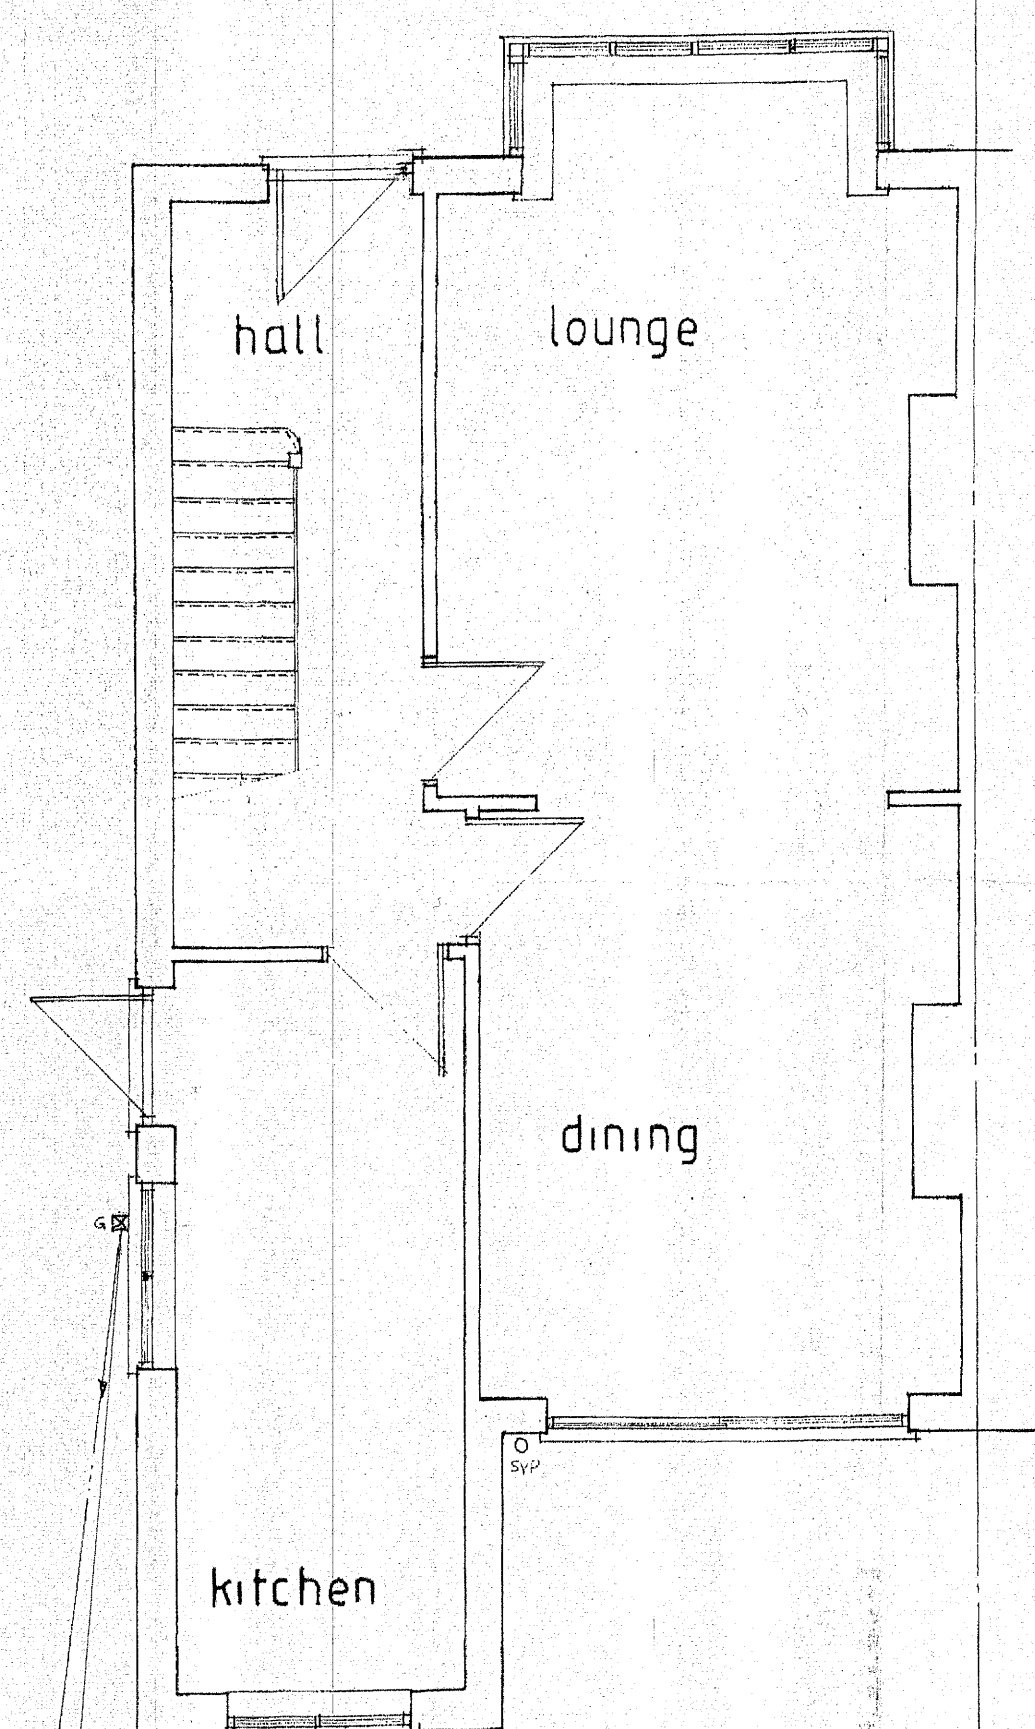


GROUND FLOOR PLAN

181237

SITE PLAN

PLANNING
16 JUL 2018
READING BOROUGH COUNCIL

A		Date	Revisions
© copyright			

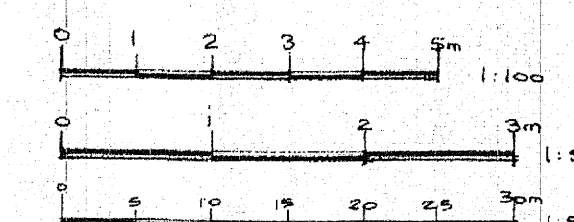

Focusmont
Ltd
01458 211086

Drawing Title
109 Audley Street
READING
As Existing

Scale 1:50 1:100 1:500

Date dec 16 Drawn by

Drg. No. FL 1580 - 1 Rev.