


*Proposed window and door replacement in White UPVC@  
30 Garnet Hill, Reading, Berkshire, RG1 6AU  
Proposed West elevation*

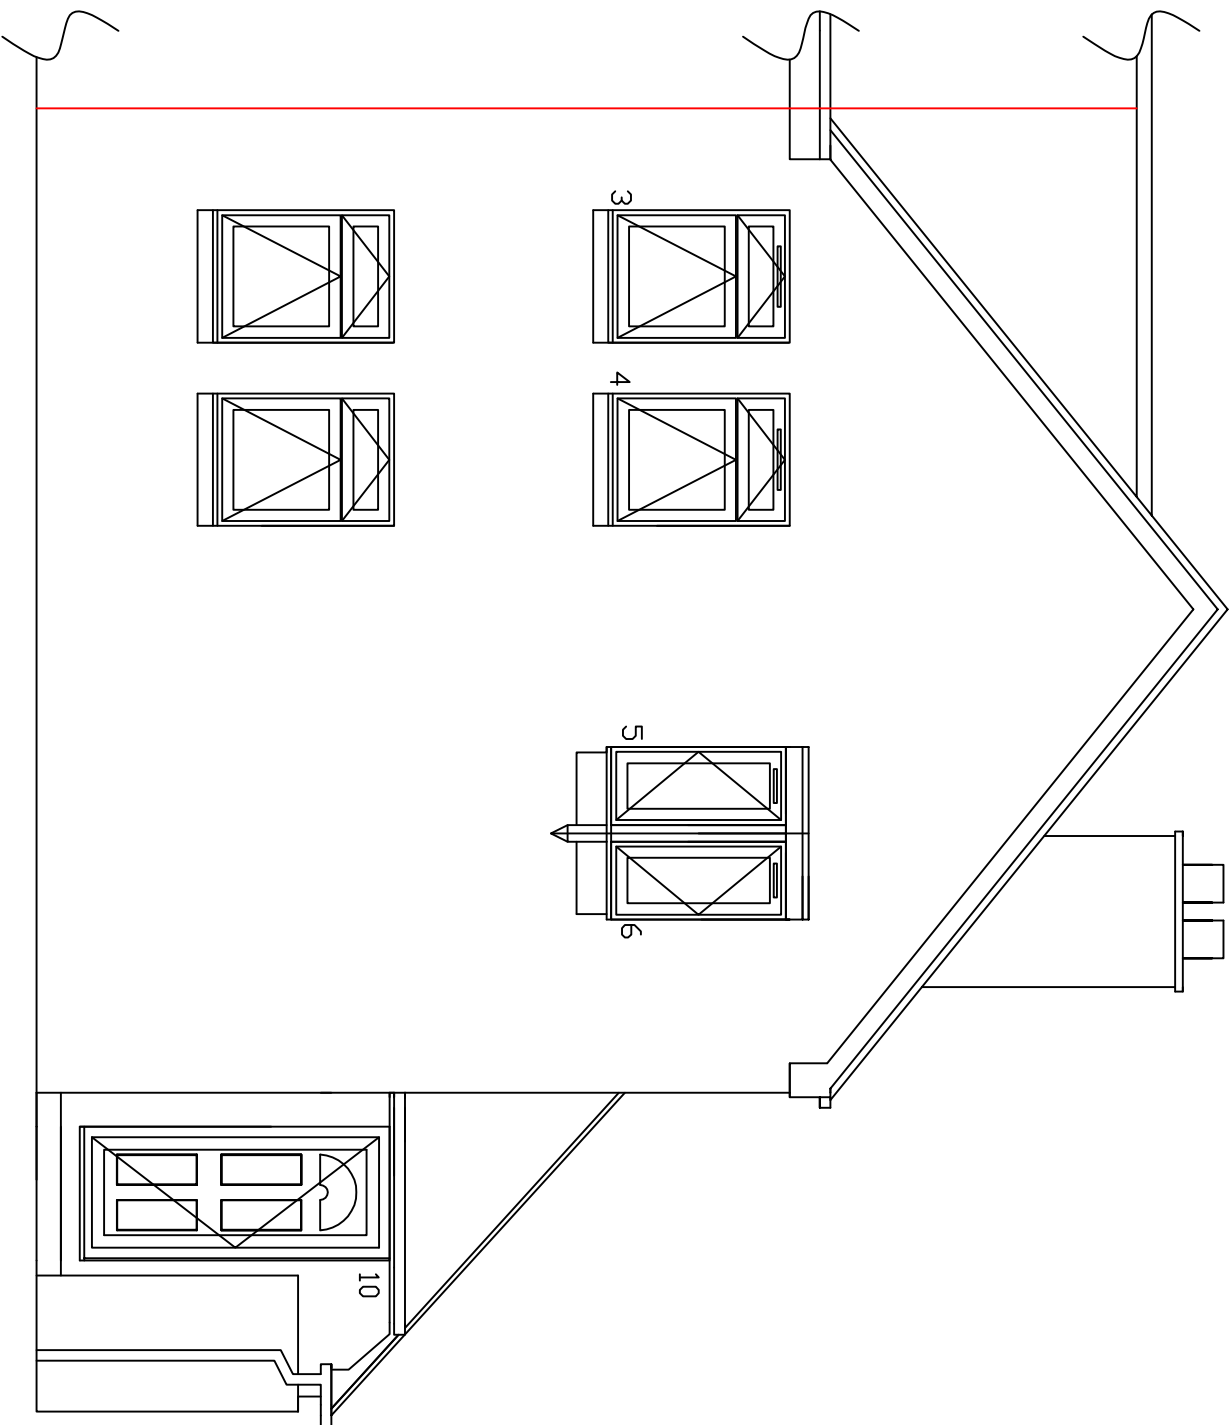

0m 1m

Scale 1:50 – Paper size A4