




3.2
3.0
2.8
2.6
2.4
2.2
2.0
1.8
1.6
1.4
1.2
1.0
0.8
0.6
0.4
0.2
0

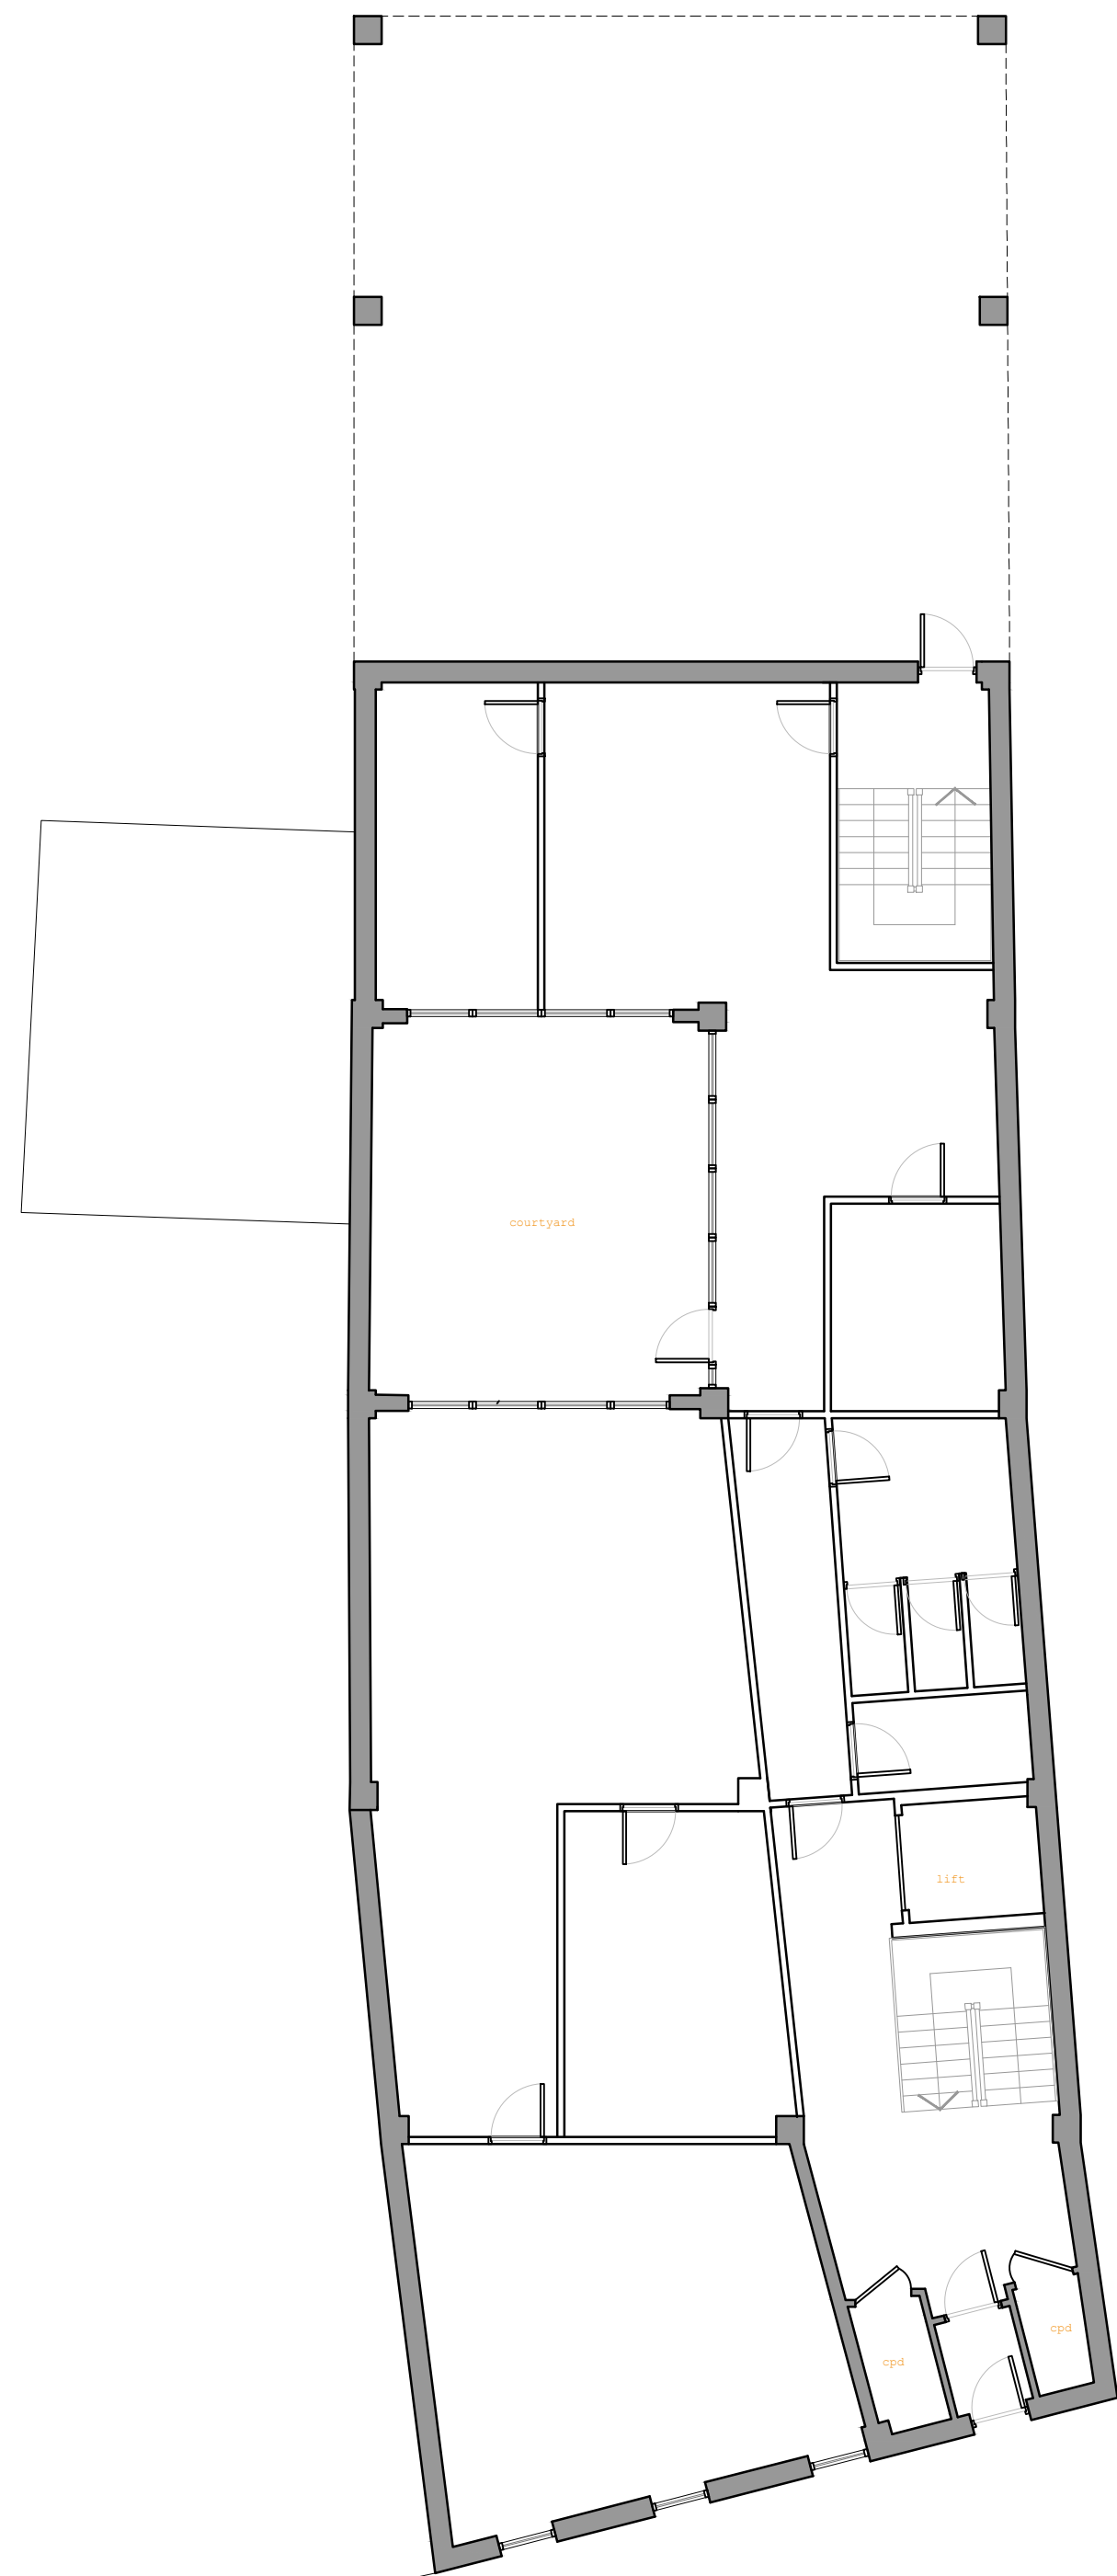

ground floor plan

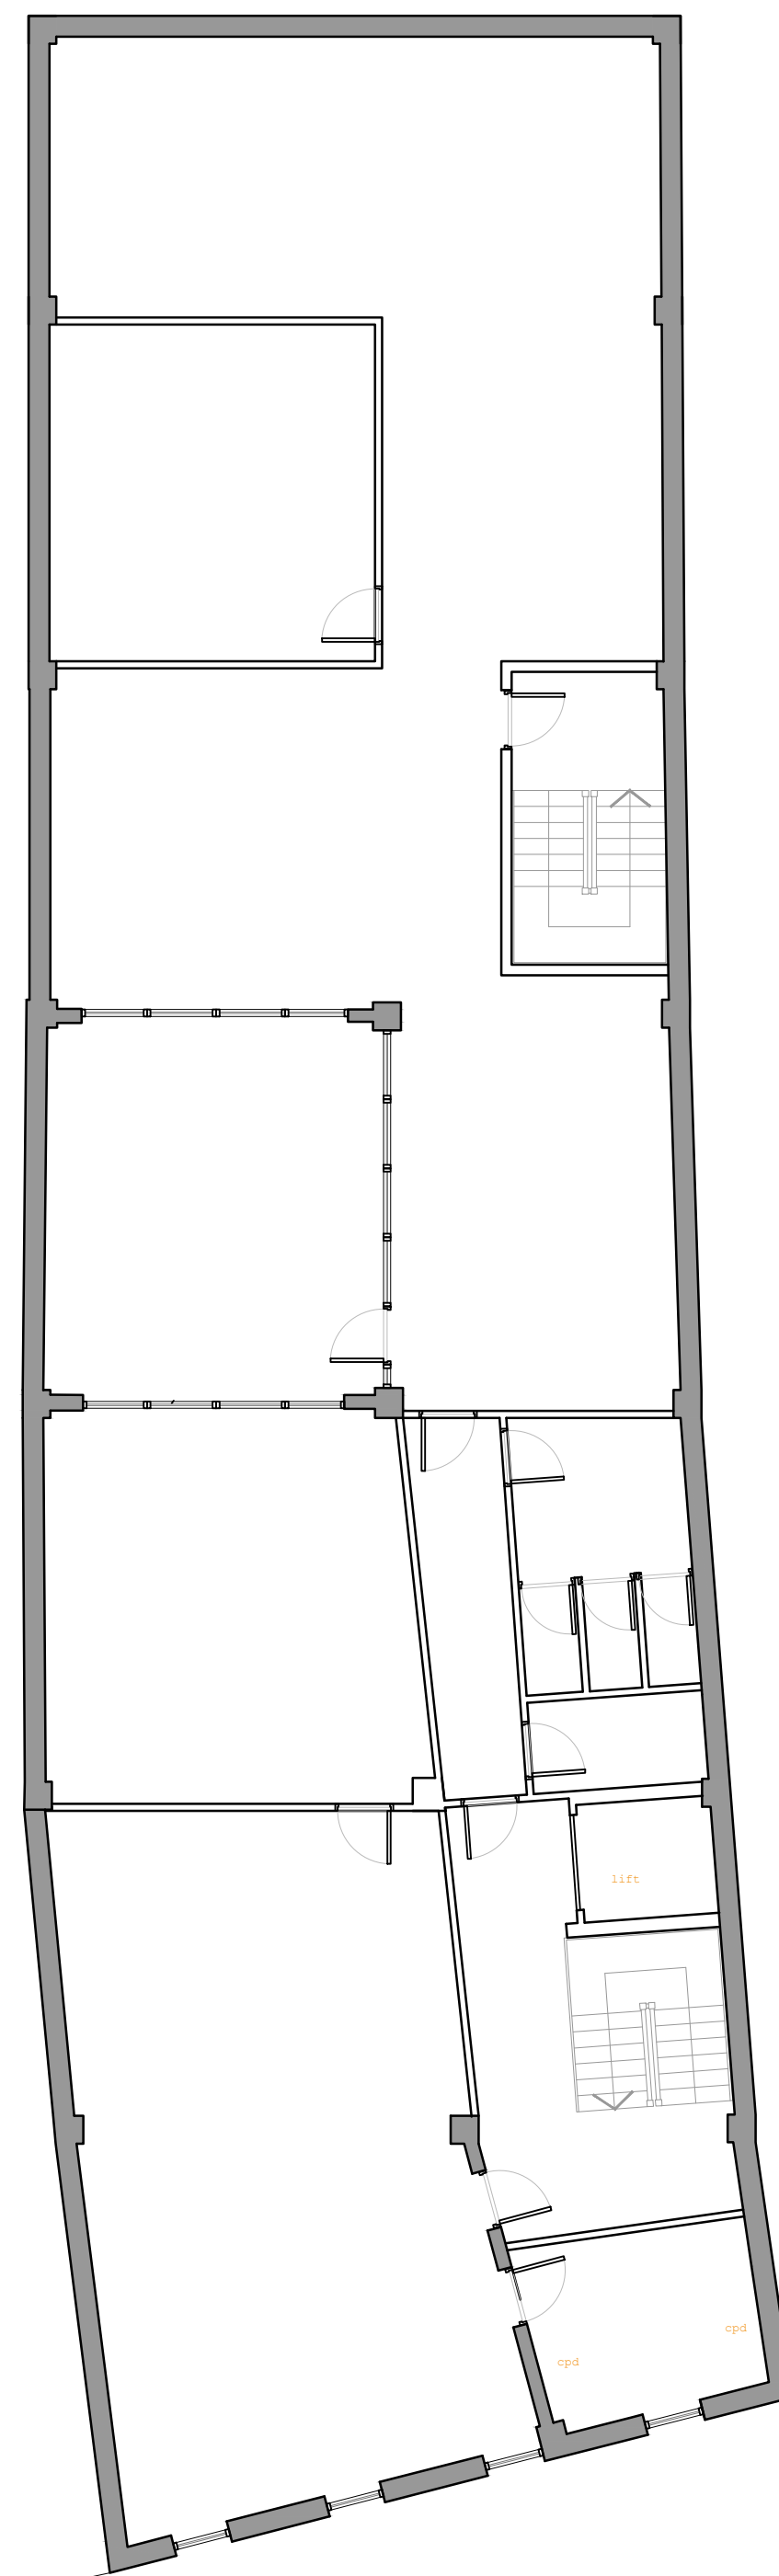

first floor plan

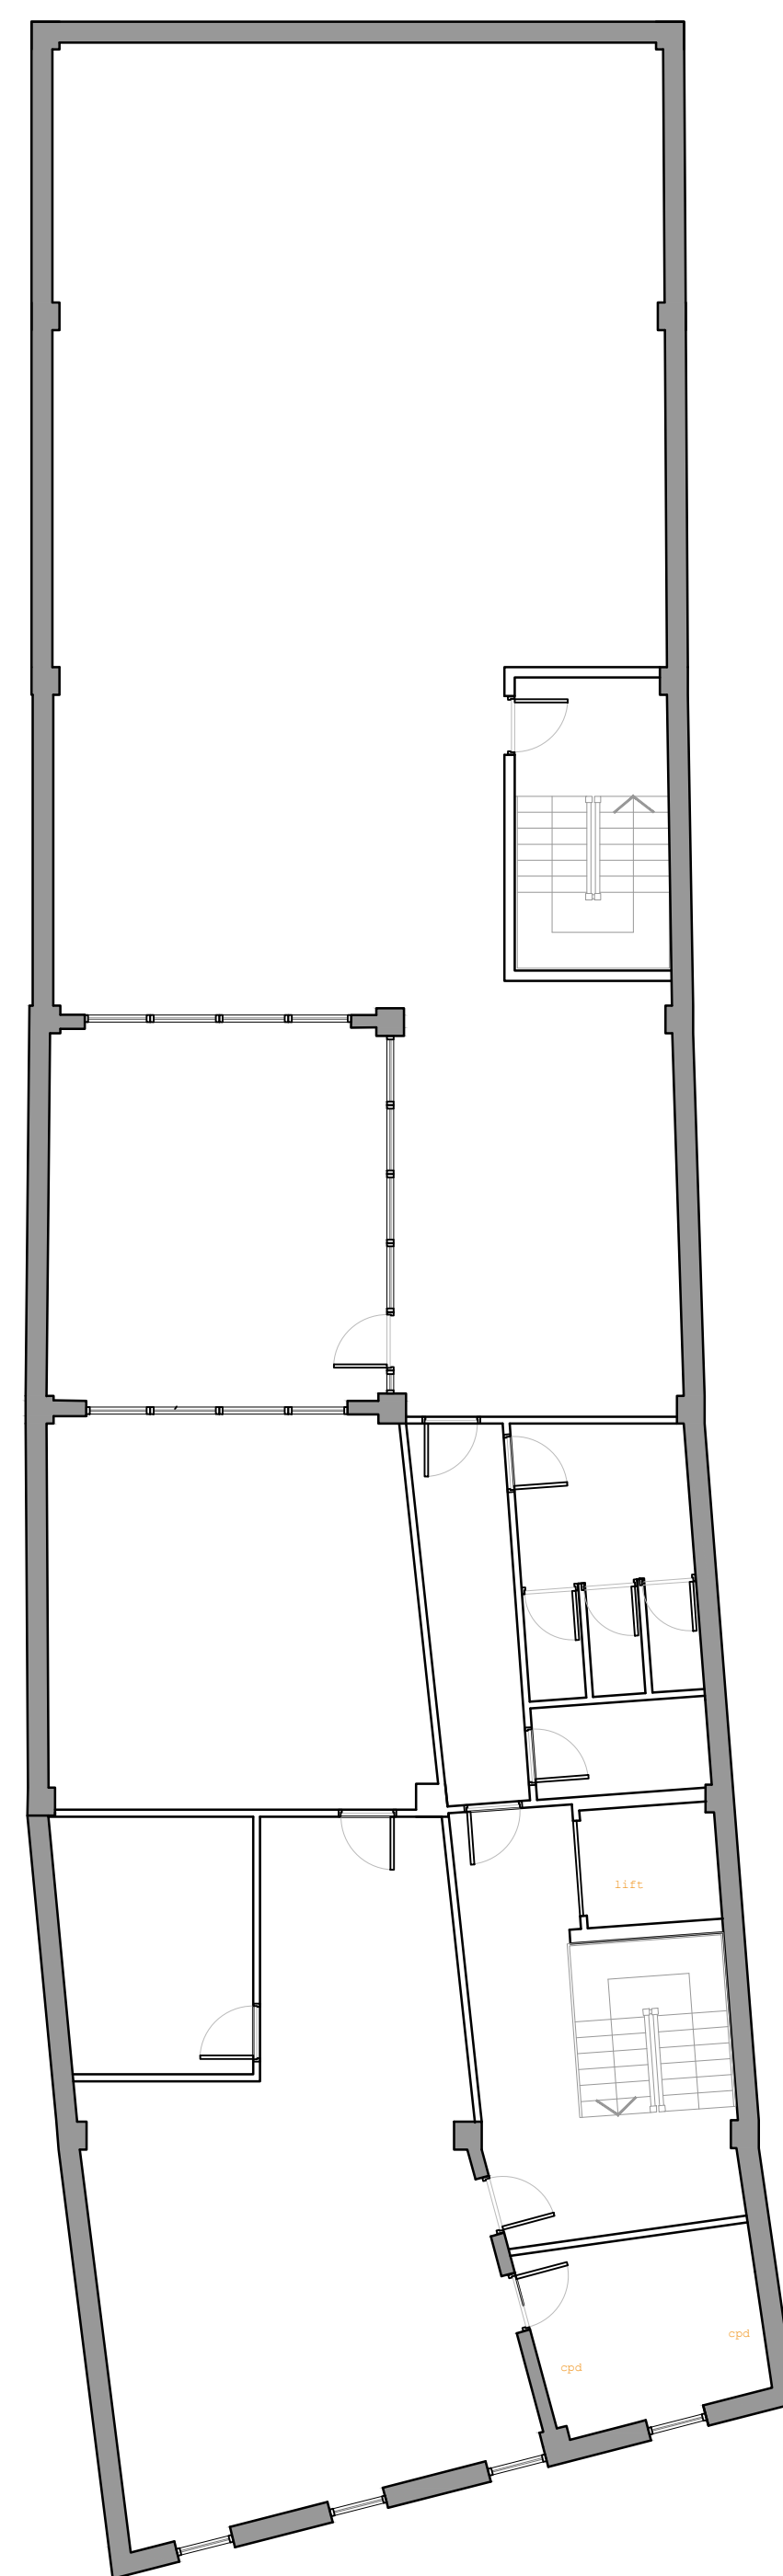


second floor plan



project	drawing number	revision
413	01-00	
date	status	
Oct 2018	preliminary	
scale	size	author
1:100	A1	OA
checked	EGM	
© 2017 colony architects		

project	83-85 London Road Reading RG1 4QA
client	Edward Richardson
drawing title	Plans As Existing

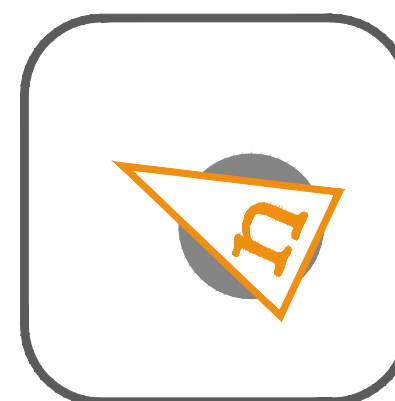

www.colonyarchitects.com	
colony architects ltd is a collaborative of architects and designers with an agenda to find out more visit our beautiful website	
contact: design@colonyarchitects.com	
stu	07990 515372
ed	07779 255328
ro	0118 3800328
250 South Oak Way Green Park, Reading RG2 6UG	