


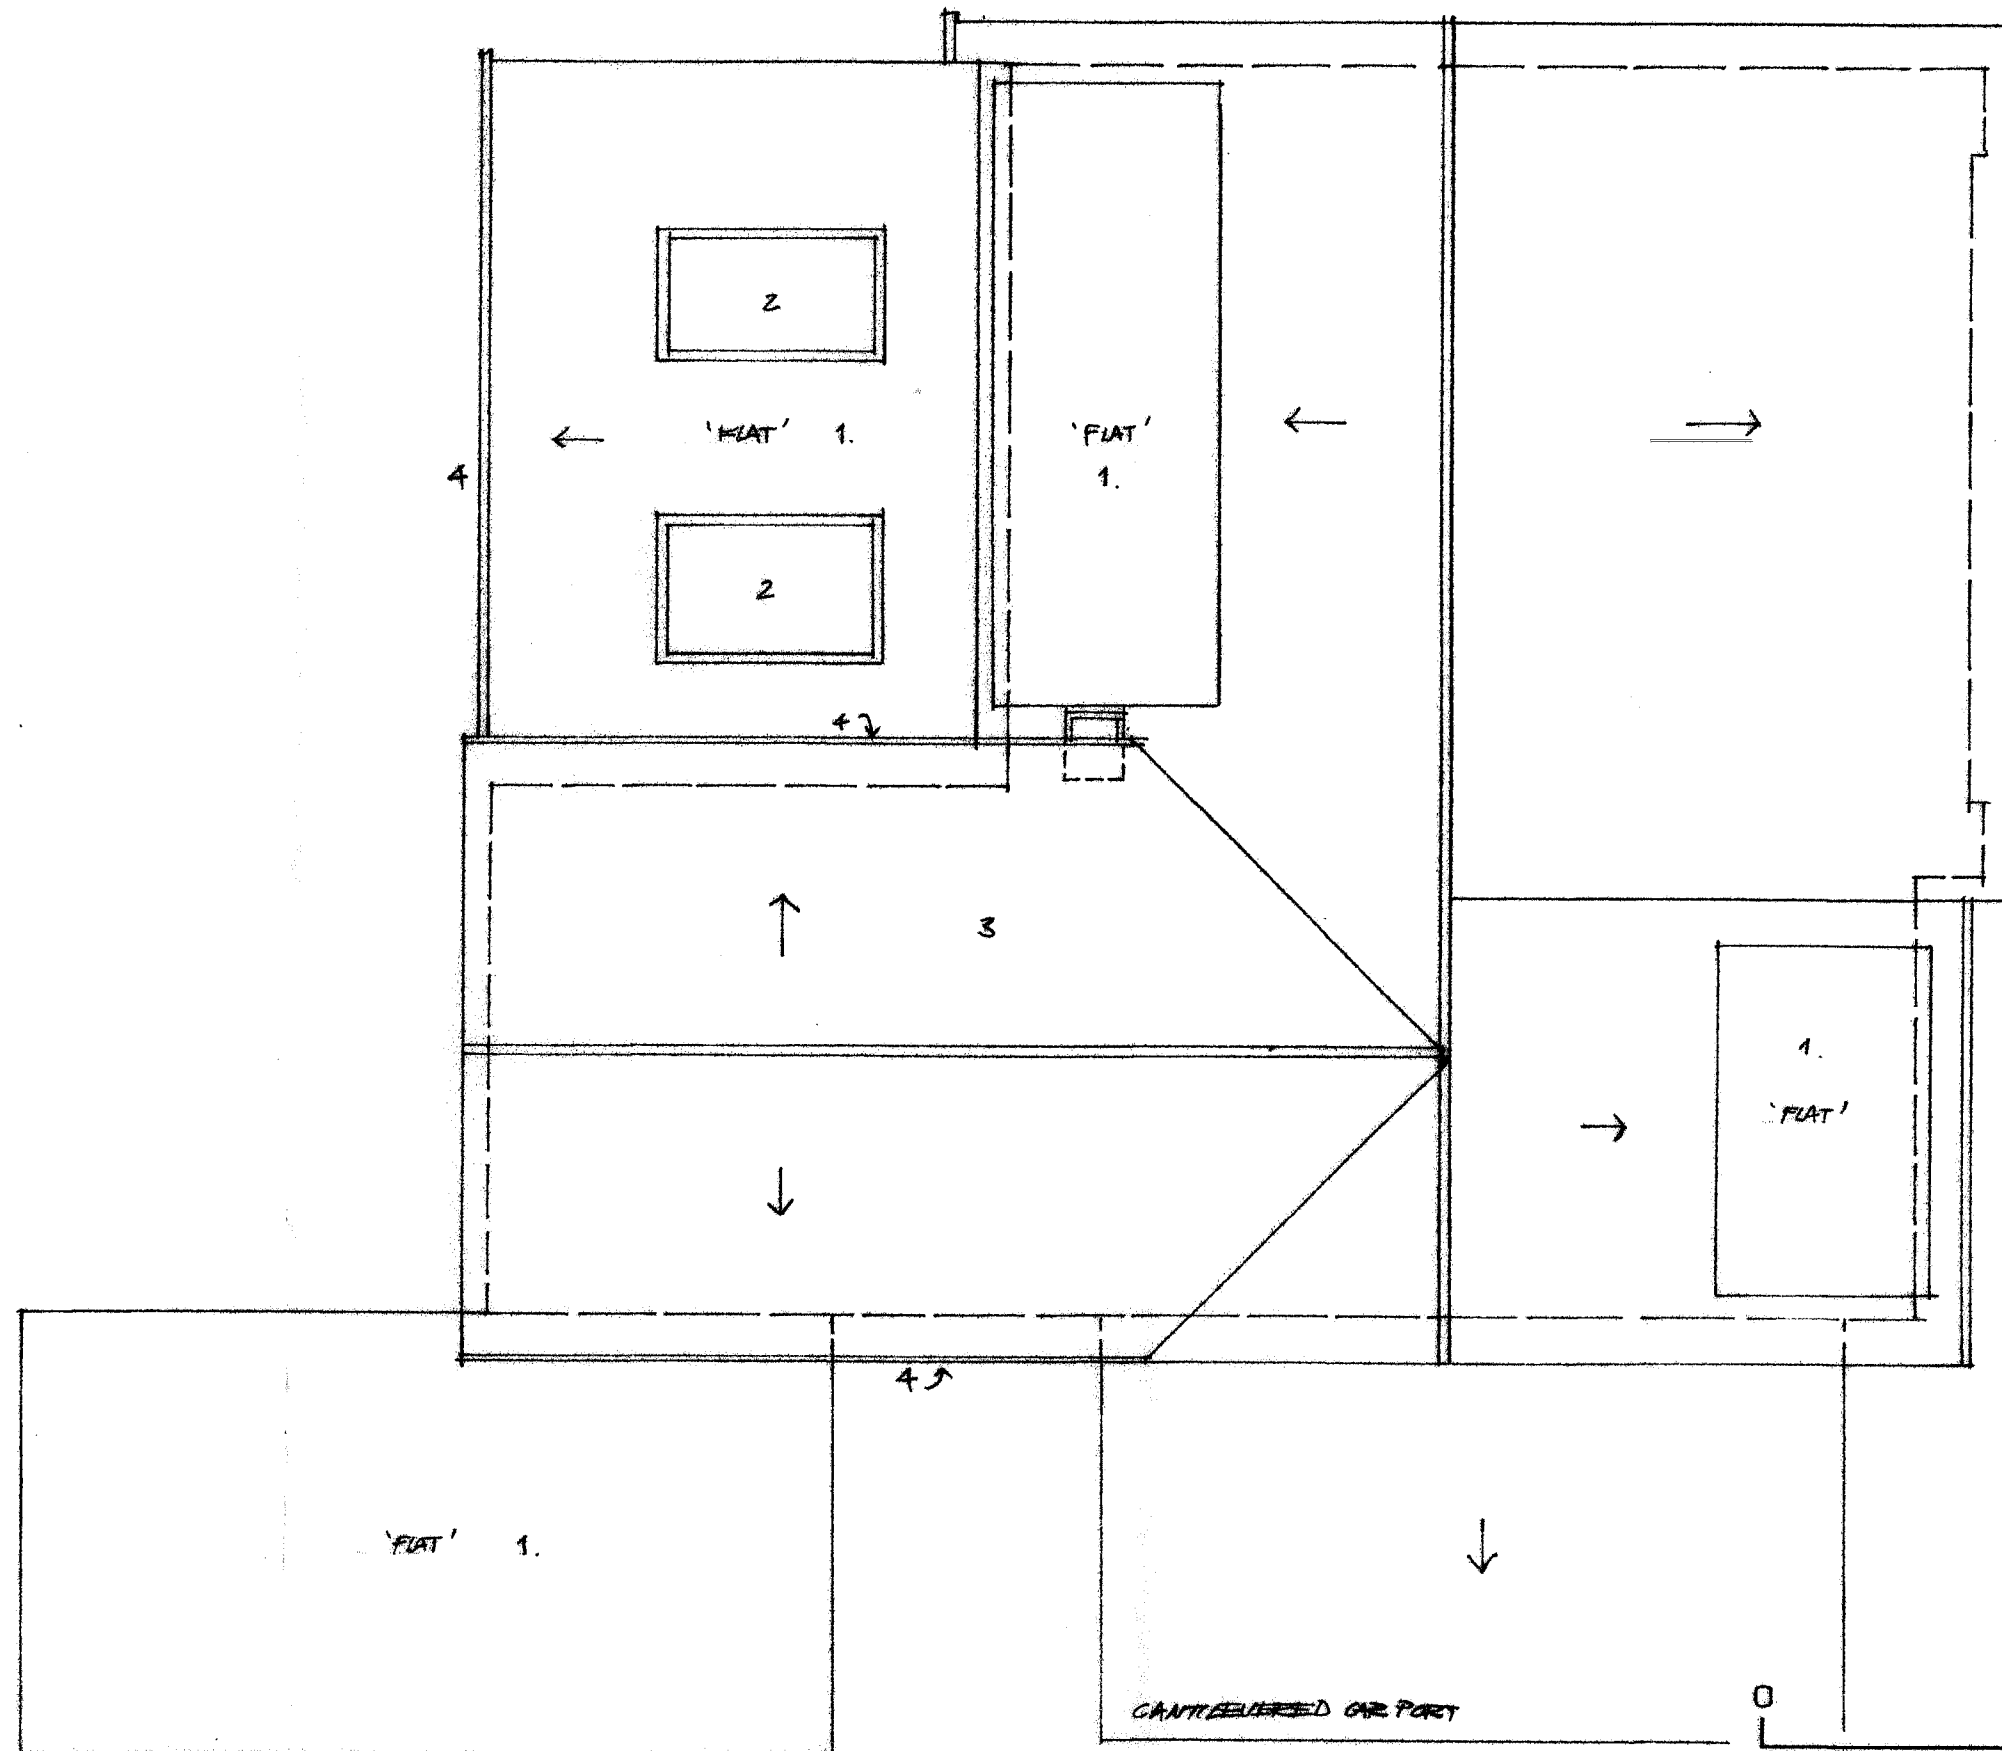

- LEGEND:**
1. SAGNATILO OR SIMILAR APPROVED FLAT ROOF SYSTEM, STRICTLY TO MANUFACTURERS' / INSTALLERS' RECOMMENDATIONS.
 2. ROOFLIGHT STUDIO (01993 833165) 2000X1000 TRIPLE GLAZED FLAT ROOFLIGHTS OR SIMILAR APPROVED.
 3. ROOFTILES TO MATCH EXISTING IN COLOUR, TONE, TEXTURE + SIZE
 4. RA/IN WATER GOODS TO MATCH EXISTING.

LACEY

Lacey Interior Architecture Limited
40 Hambleden Rise, Hambleden,
Henley on Thames, Oxon, RG9 6RL
Telephone: (01491) 572652
Mobile: 07881 487336
E-mail: bart@laceystudio.com

Notes: Do not scale from this drawing except for statutory purposes. Only use figured dimensions. All dimensions to be checked on site and any discrepancies or errors to be reported in writing to Lacey Interior Architecture prior to commencement of works. This drawing is copyright and must not be reproduced without written consent from Lacey Interior Architecture. New work is shown hatched. Existing work remains shown dotted. This drawing to be read in conjunction with any relevant documents / approvals from the Local Planning Authority, structural engineer or other third party consultants. If in doubt, please contact Lacey Interior Architecture Limited.

Client:

MR J + MRS E. BALLANTYNE

Project address:

12 ST DAVIDS CLOSE, READING, BERKS, RG4 7PX

Drawing title:

ROOF PLAN PROPOSED

Date:

MAR 2017

Revision:

'0'

Scale at A3: 1:50

Drawn by
Bartus Lacey

Drawing number:

1631.011