


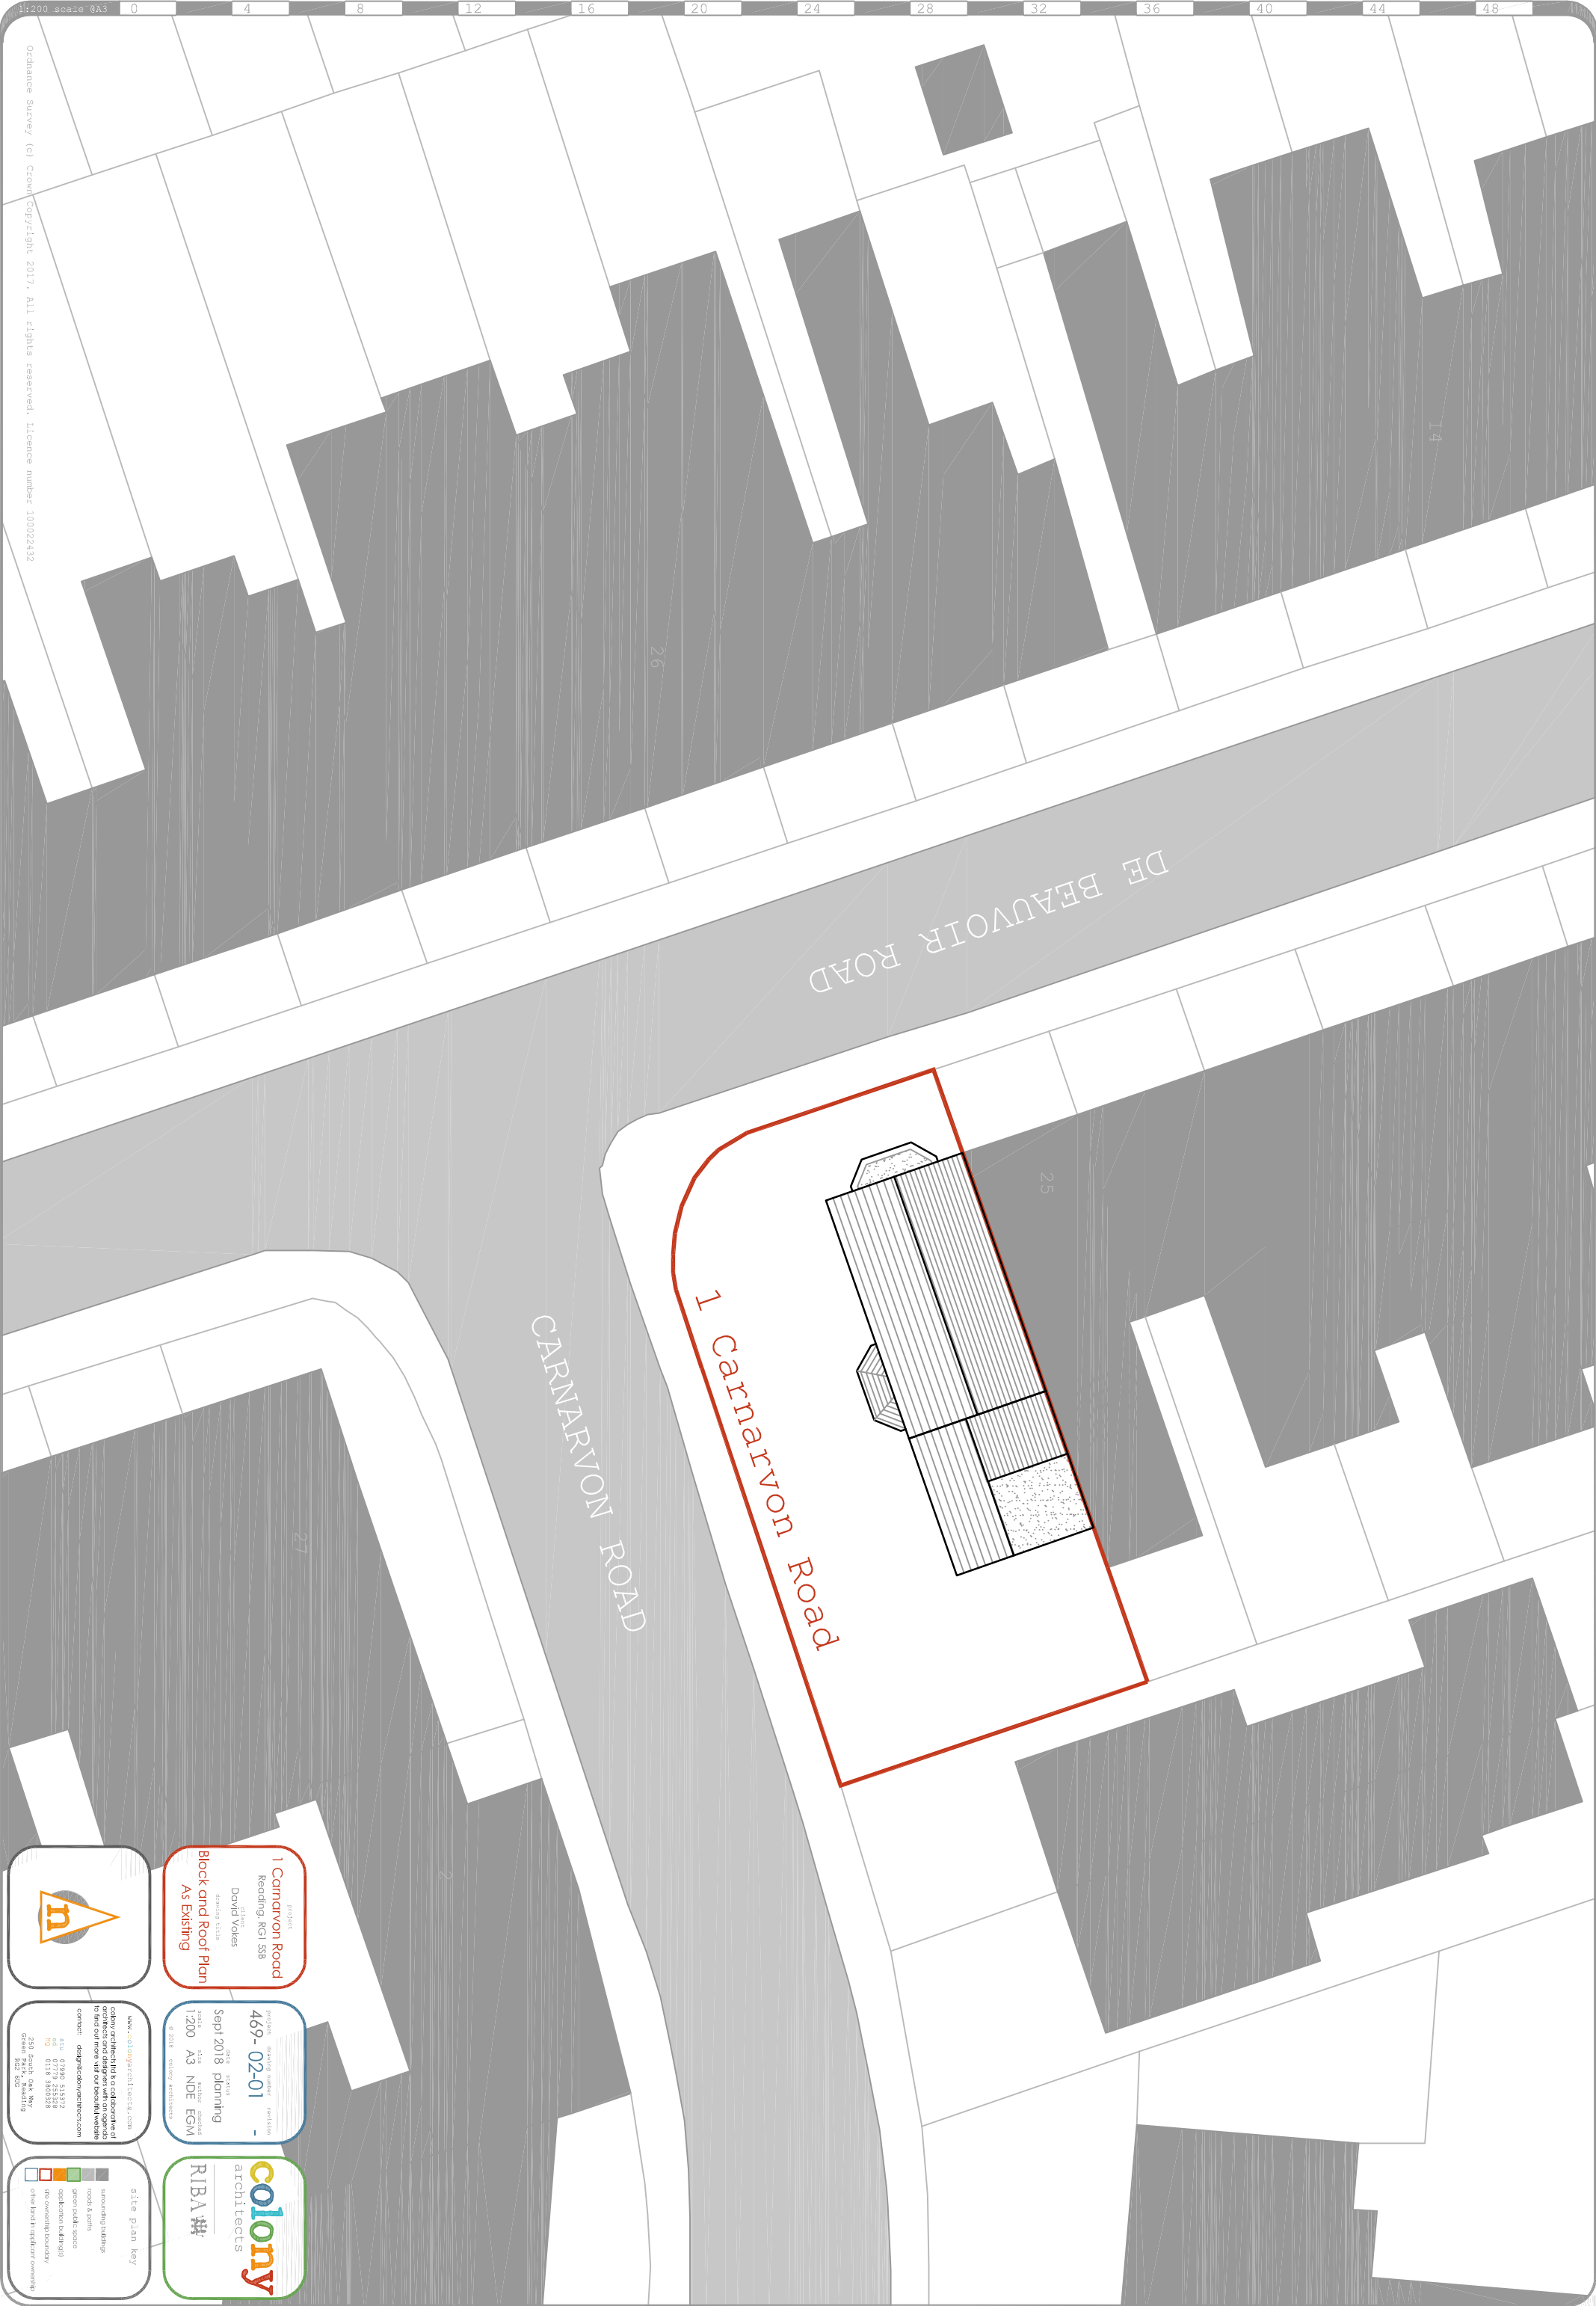

project
1 Carnarvon Road
Reading, RG1 5SB
client
David Vokes
drawing title
Block and Roof Plan
As Existing

project drawing number revision
469- 02-01 -
date section
Sept 2018 planning
1:200 A3 NDE EGM
© 2018 colony architects

colony architects
RIBA



www.colonyarchitects.com
colony architects is a collective of
architects and designers with an agenda
to find out more visit our website
contact: design@colonyarchitects.com
t 0118 353532
f 0118 353538
e 0118 353538
250 South Oak Way
Stevenage SG2 8UD

site plan key
surrounding buildings
roads & paths
green park space
existing building
site boundary
other land in adjacent ownership