
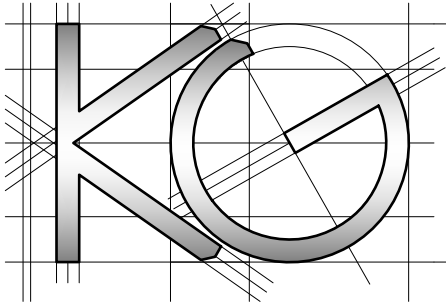
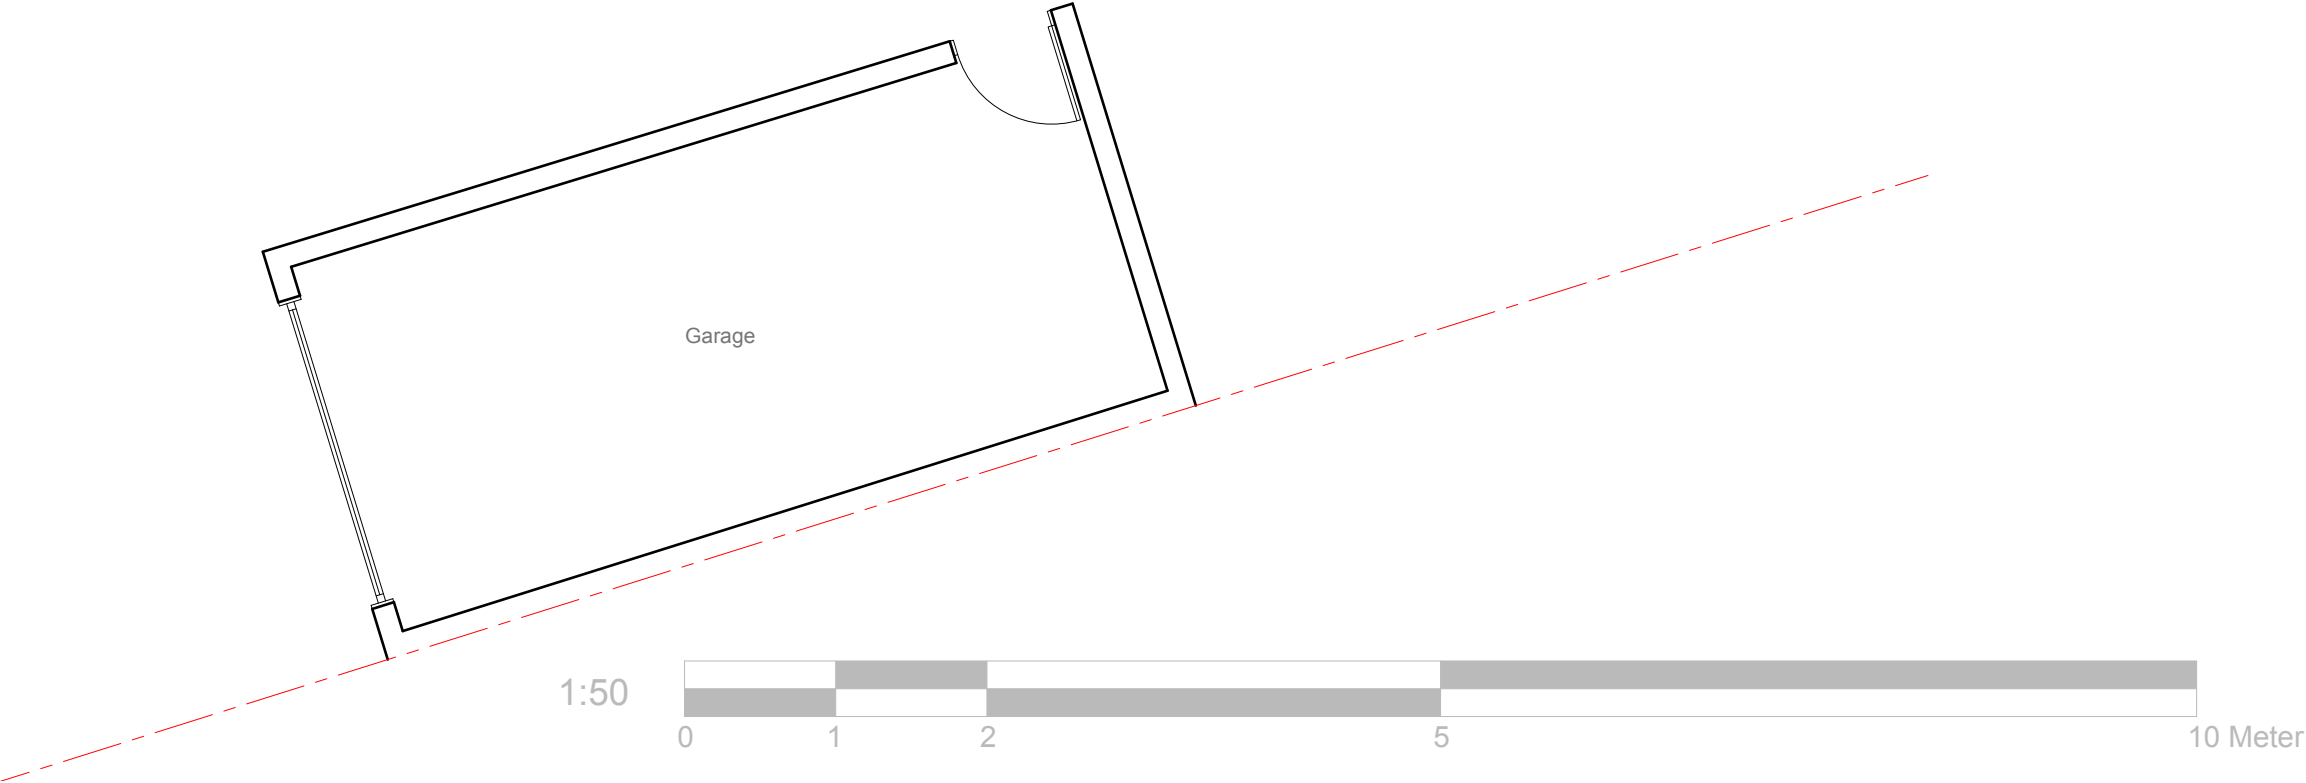


All work to comply with current building regulations and codes of practice

Do not scale from drawings all dimensions to be checked on site before the start of any work

All Proposed External Materials to Match Existing External Materials

Any Proposed Windows to Flank wall to be Obscure Glazed and Non-Opening below 1.7m from FFL

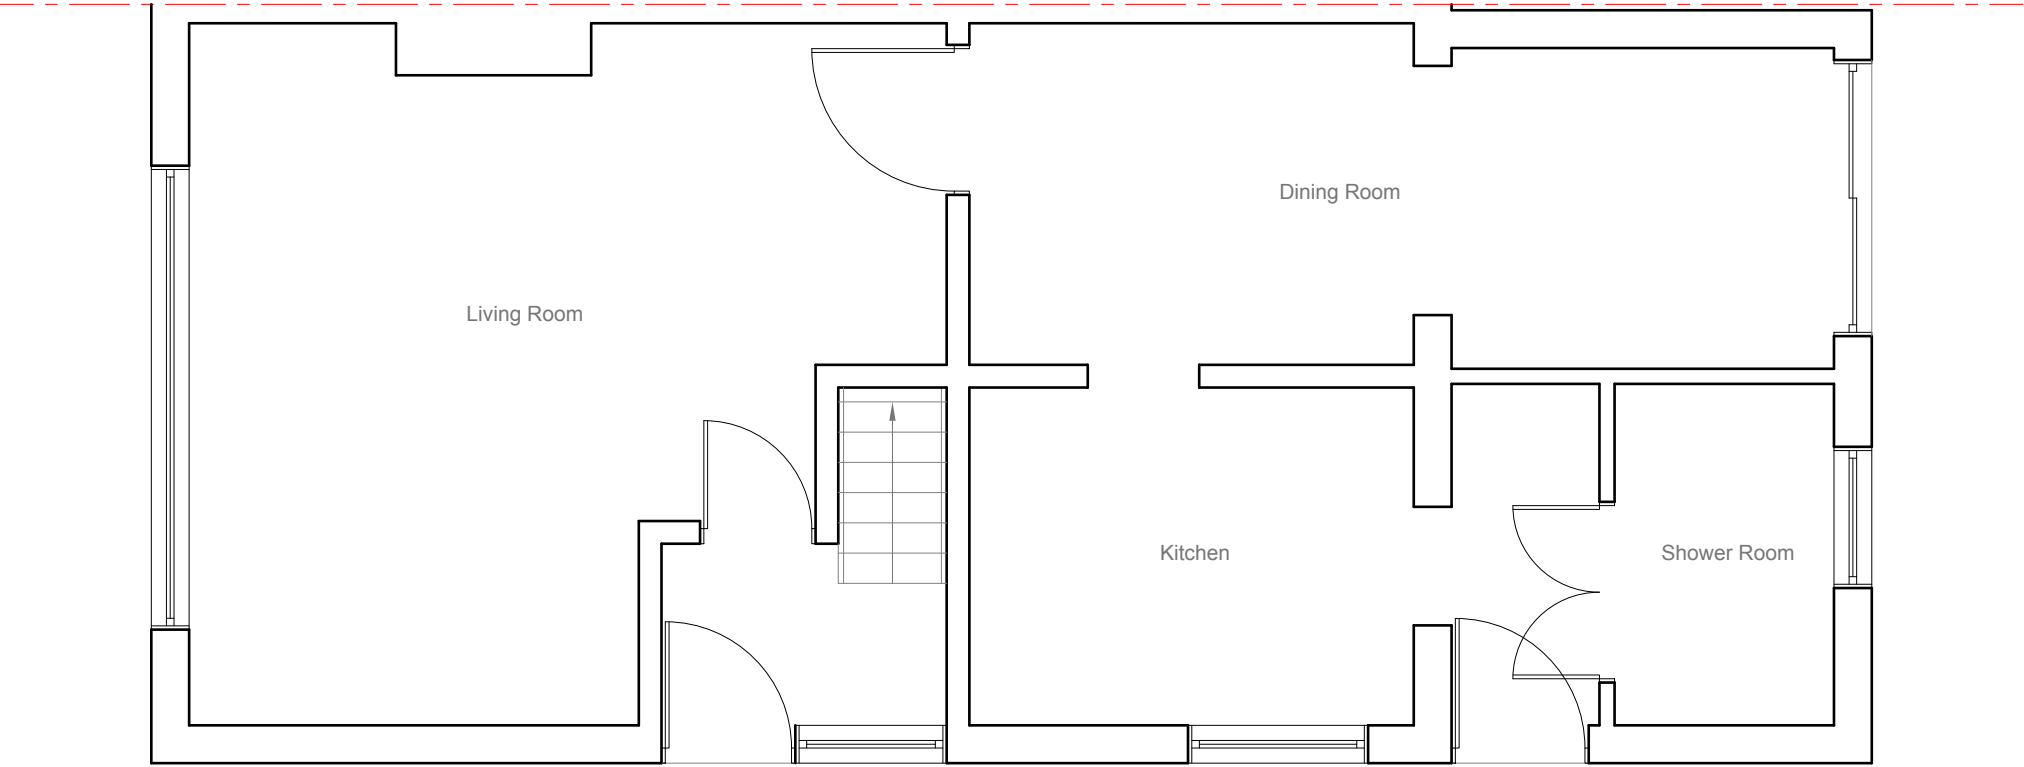

Site Address: 19 Vine Crescent Reading RG30 3LT	Drawing Content: Existing Ground Floor Plan		Drawings No: 19vinecrescent/2018/01		Date Drawn: 27th July 2018		Planning Issue	
	1		3		5		7	
	2		4		6		8	



All work to comply with current building regulations and codes of practice

Do not scale from drawings


all dimensions to be checked on site before the start of any work

All Proposed External Materials to Match Existing External Materials

Any Proposed Windows to Flank wall to be Obscure Glazed and Non-Opening below 1.7m from FFL

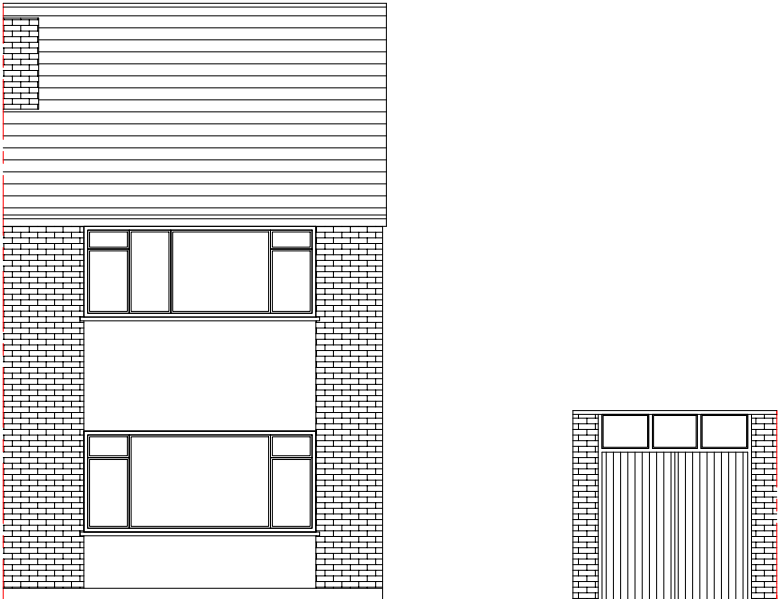 

Existing Front Elevation
Scale 1:100

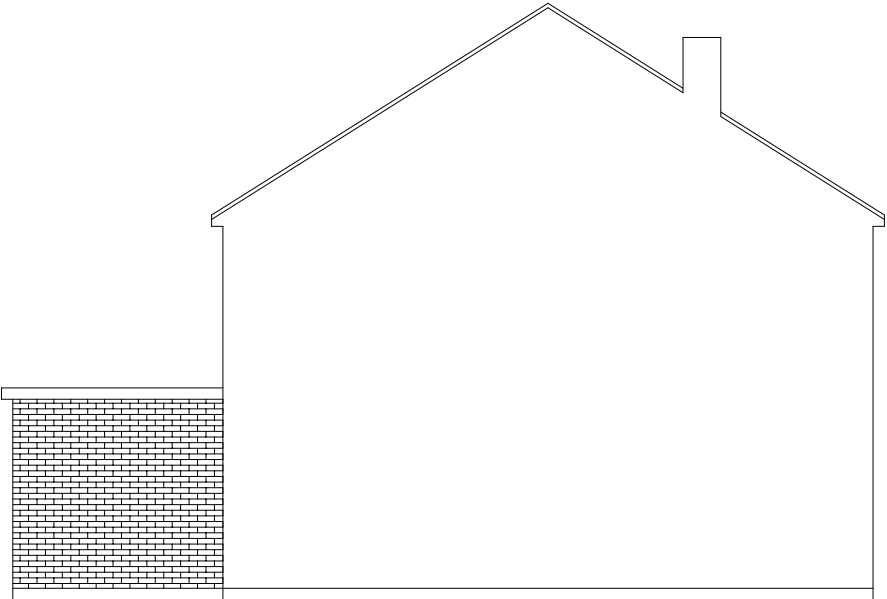


Existing Side Elevation
Scale 1:100



Existing Side Elevation
Scale 1:100



Existing Rear Elevation
Scale 1:100

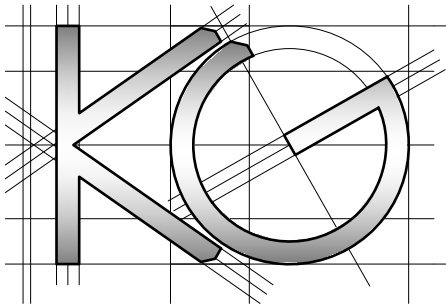

Site Address:
19 Vine Crescent
Reading
RG30 3LT

1

Drawing Content:
Existing Elevations

2

Drawings No:
19vinecrescent/2018/03

3

Drawings Scale:
1:100

4

Date Drawn:
27th July 2018

5

Drawn By:
KG

6

Planning Issue

7

Revision:

8