


Bradbury Bichard owns the copyright of this drawing, which must not be reproduced in whole or in part without the permission of Bradbury Bichard

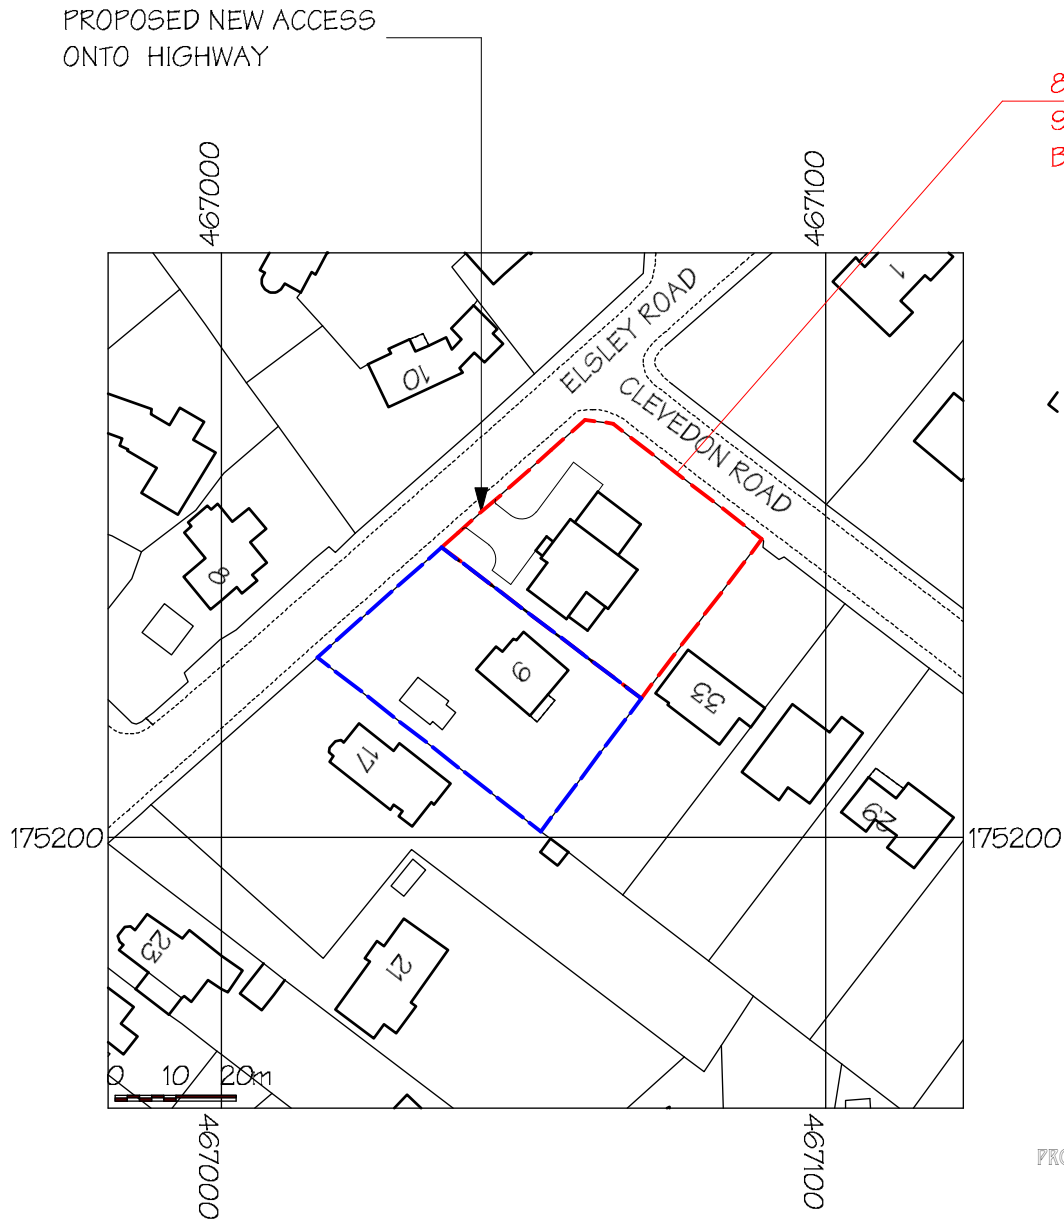

PROJECT: 9 Elsley Road
READING

DRAWING: Site Plan
PLANNING APPLICATION

SCALE: 1: 1250 @ A3

DATE: September 2018

DWG NO. 1446.01

BRADBURY BICHARD
Chartered Architect and CDM Services

40 Corfe Way
Broadstone
Dorset
BH18 9NE

Telephone: (01202) 693988
E-mail: neilbichard@me.com

All dimensions should be checked and not scaled © Bradbury Bichard