




Existing Front (East) Elevation





Existing Side (South) Elevation




Existing Rear (West) Elevation

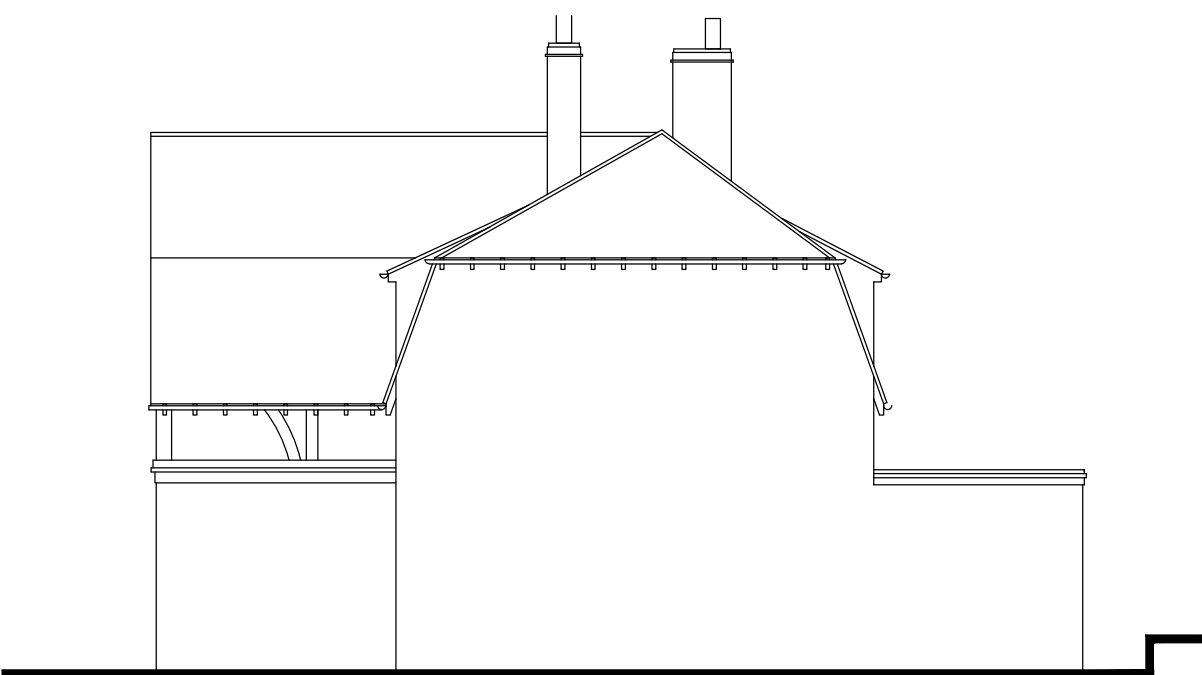

Existing Side (North) Elevation

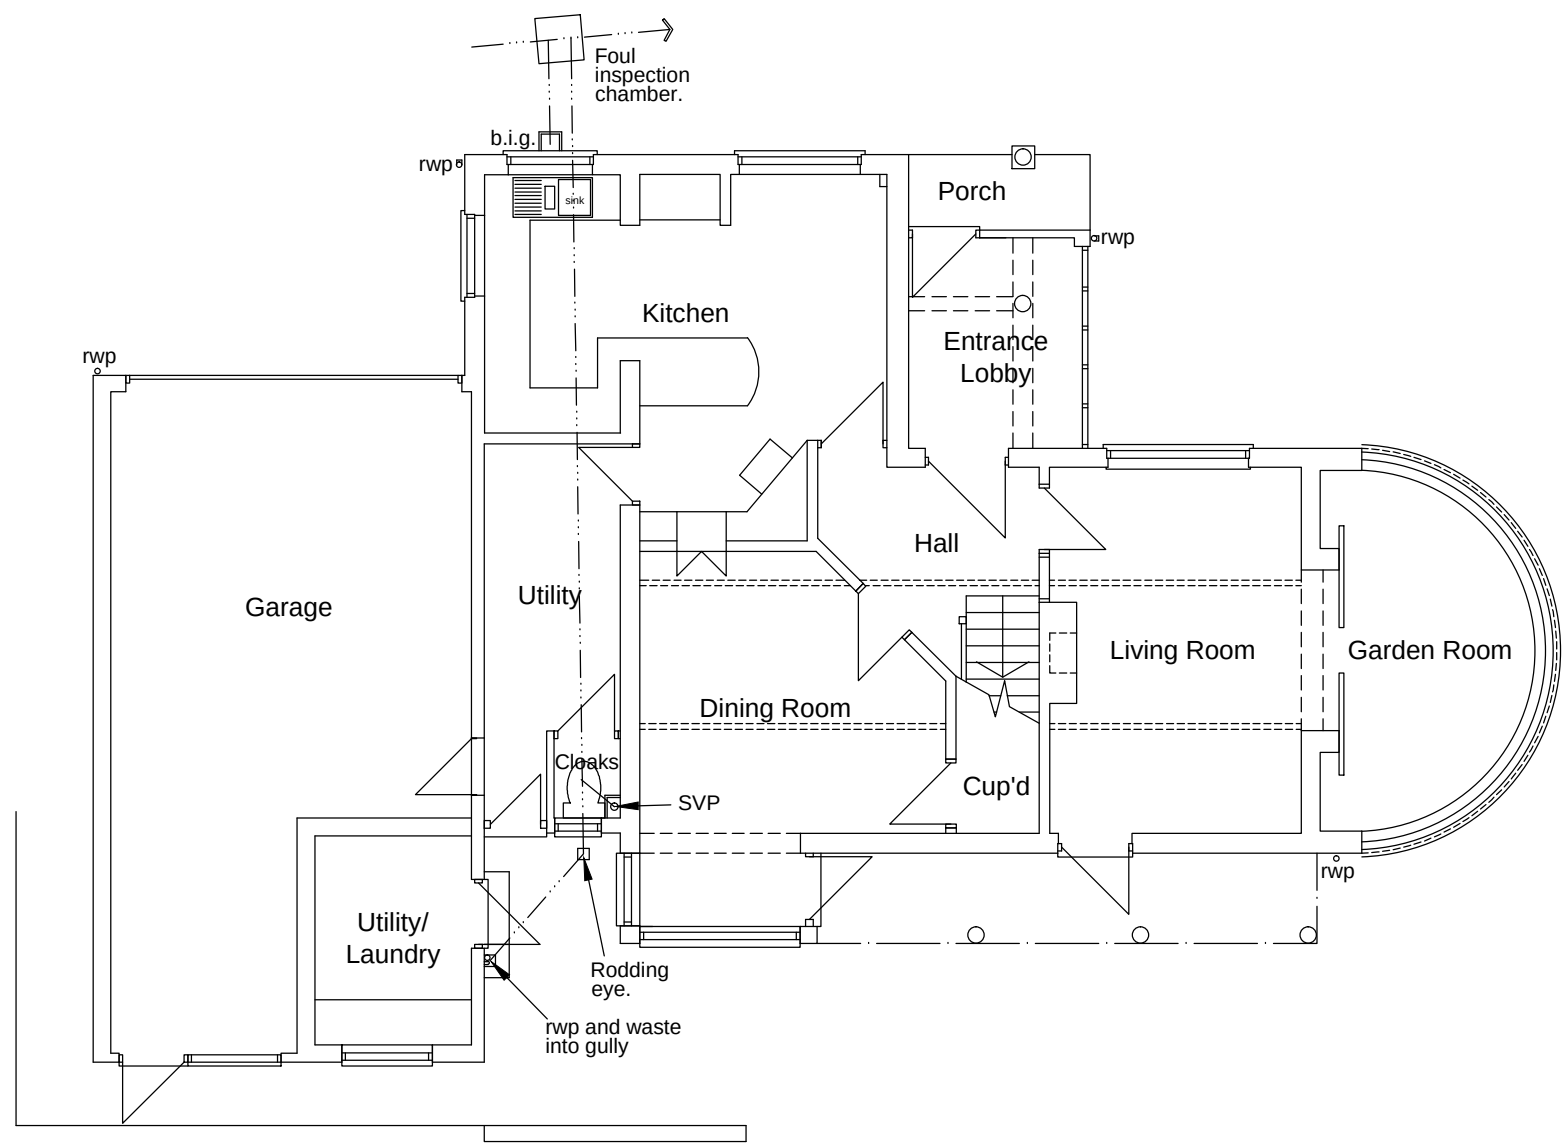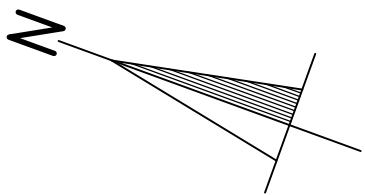

Existing Ground Floor Plan

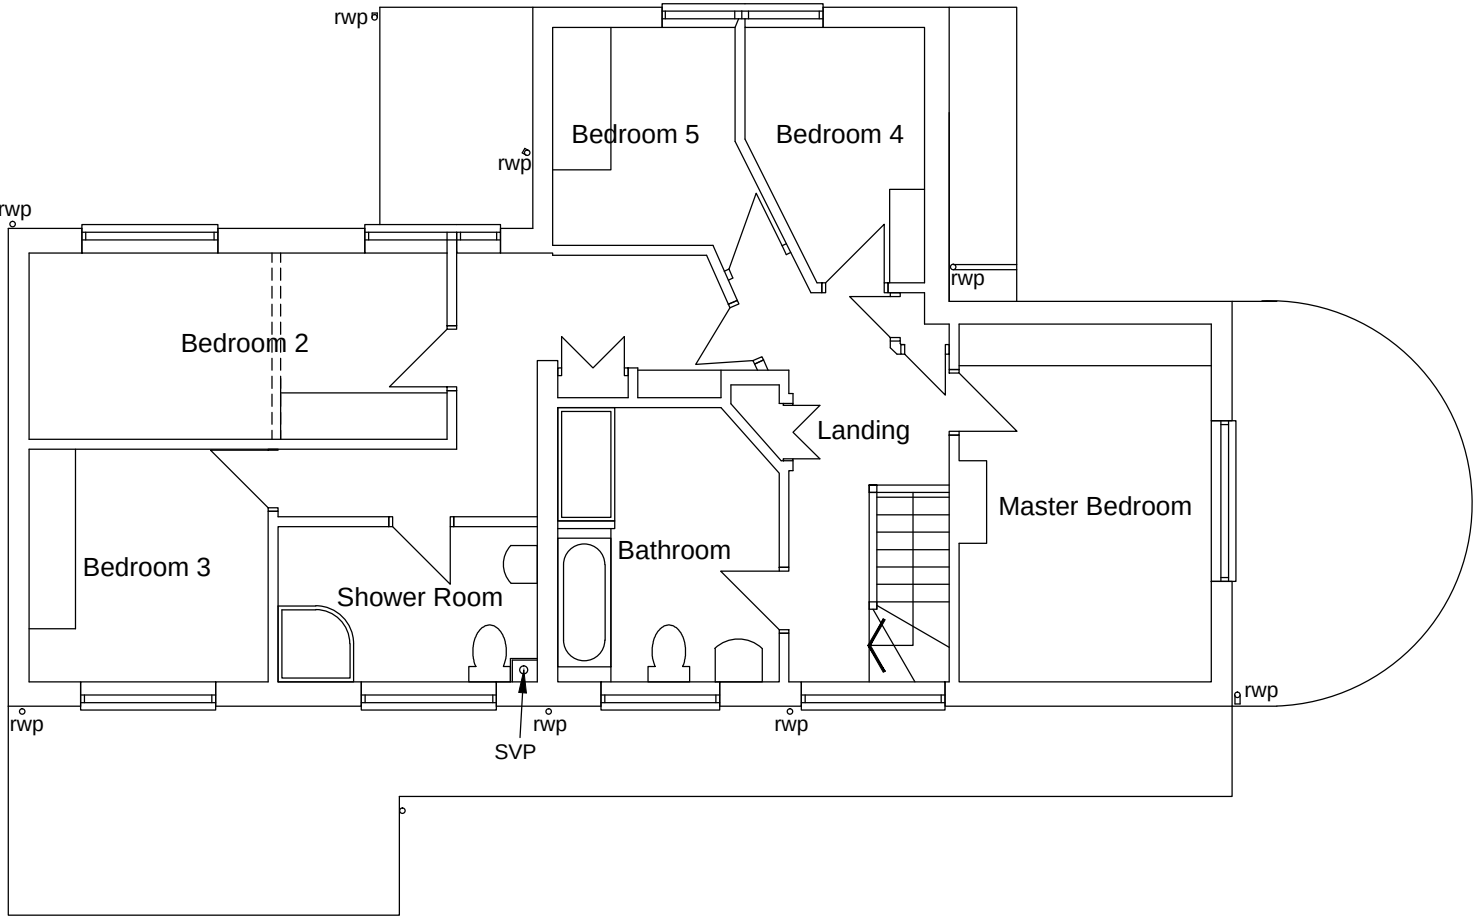

Existing First Floor Plan

Revision A - 14.08.18
Drainage details added.

Proposed Single Storey Front and Rear Extensions, Two Storey Side Extension, Internal Alterations at 43 Consiboro Avenue, Caversham, Reading, RG4 7JF.

Client

Mr and Mrs Harrison.
43 Consiboro Avenue,
Caversham, Reading,
Berkshire, RG4 7JF.

Description

Existing Plans and Elevations.

All dimensions to be checked on site. Any discrepancy between this drawing and other information is to be referred to the Planning Consultant. This drawing is copyright.

MARTIN BUTLER PARTNERSHIP LIMITED

28 Broad Street
Wokingham
Berkshire
RG40 1AB
Tel/Fax: 0118 989 0990

Scale

1:100

Project No.

21803-2

Drawing No.

01

Revision

A