


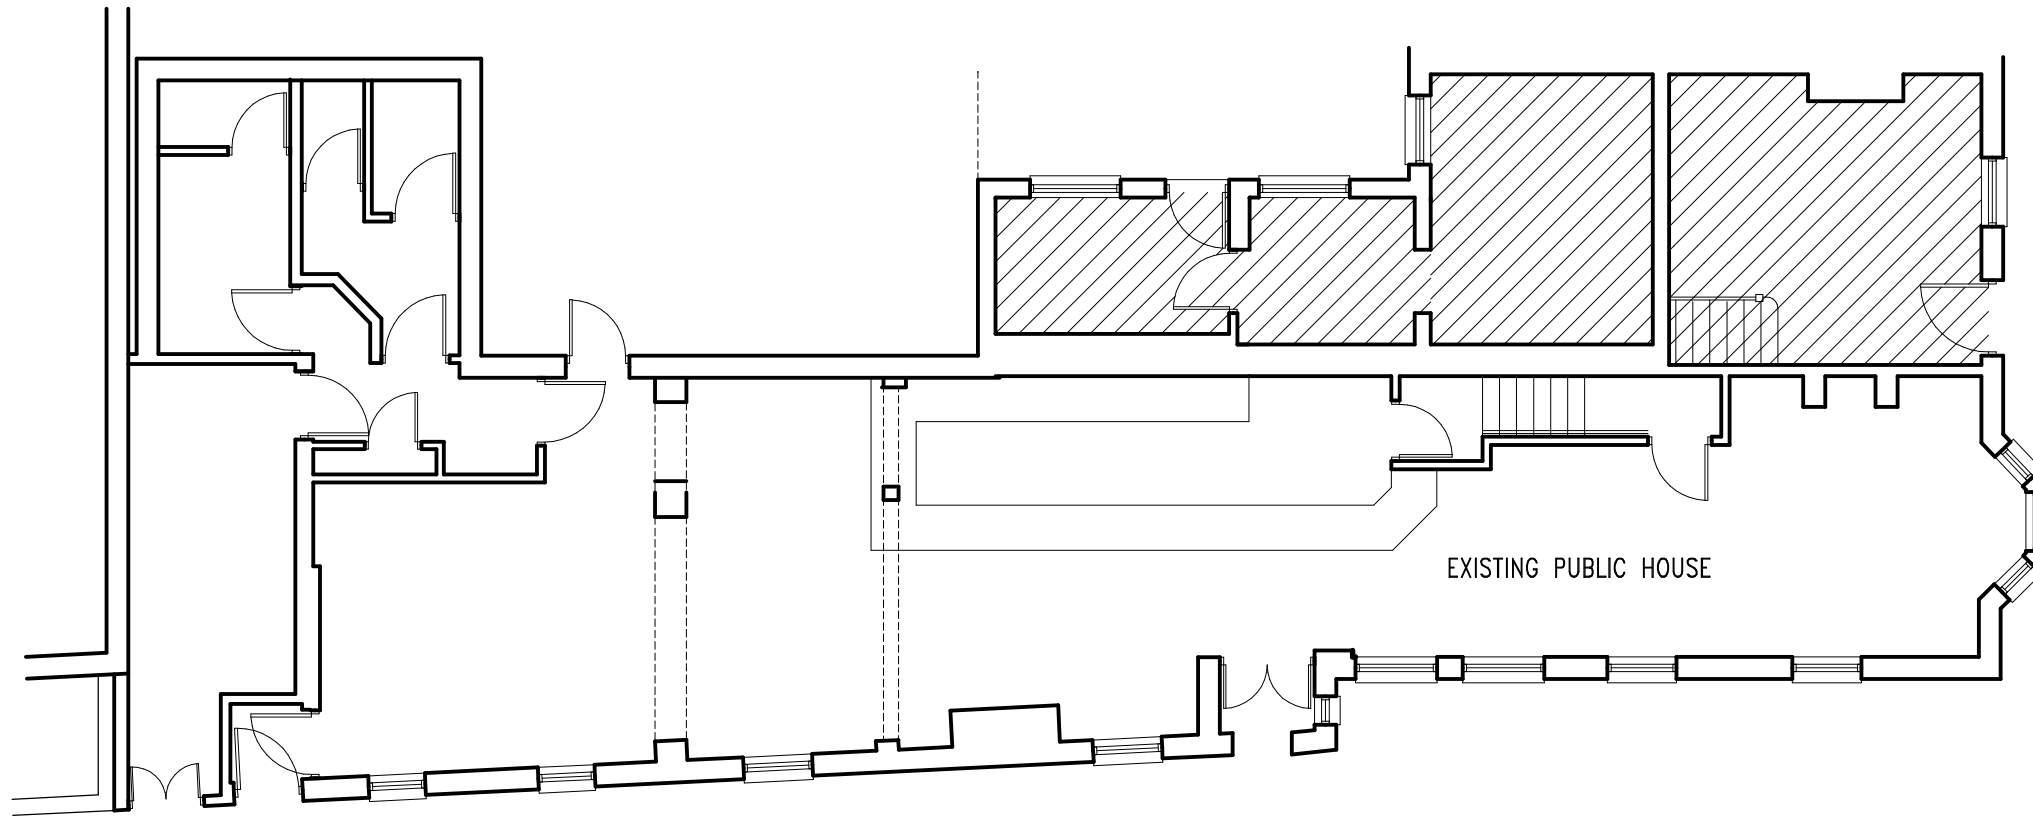


EXISTING PUBLIC HOUSE



ELDON STREET ELEVATION

GROUND FLOOR PLAN

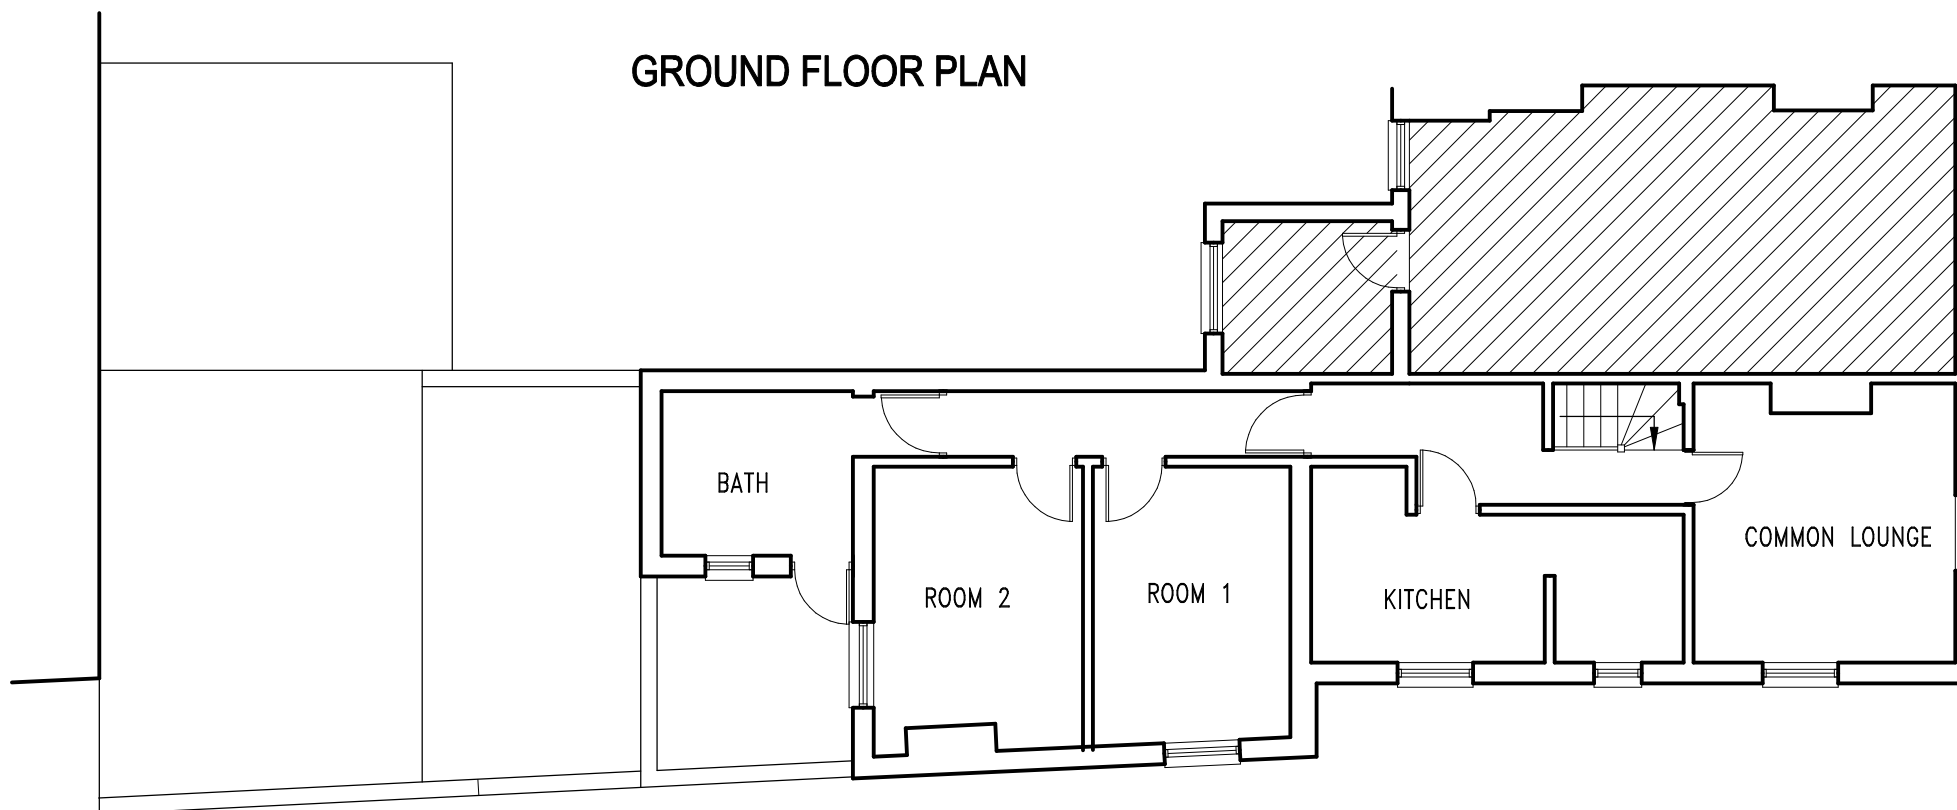

FIRST FLOOR PLAN



Job THE ELDON ARMS ELDON TERRACE READING			Innovative DESIGN 17 Kingswood Court, Reading RG30 2AU Tel: 0118 4375590/07725338742 Date Revisions
Client MR S SANDHU			
Drawing EXISTING FLOOR PLANS			
Date DECEMBER 2017	Scale 1:100	Dwg. No. 171201-2	