


1A Fairlight Road
Eastbourne
BN22 7NY


t: 01323 325354
t: 01932 506111
e: office@staac.co.uk

NOTES:
This drawing is to be read in conjunction with all relevant Architects and Engineers drawings
Only figured dimensions are to be used for construction
All dimensions are to be verified on site prior to work commencing

No.	Description	Date
Client: Stephen Moore		
Address: 167 Whitley Wood Road, Reading RG2 8LB		
Project: Proposed Rear Extension		
Drawing title: Proposed Elevations		
Project No		17153
Date		15-12-17
Drawn by		IA
Drawing No		P03_B
Scale1:100@A3		

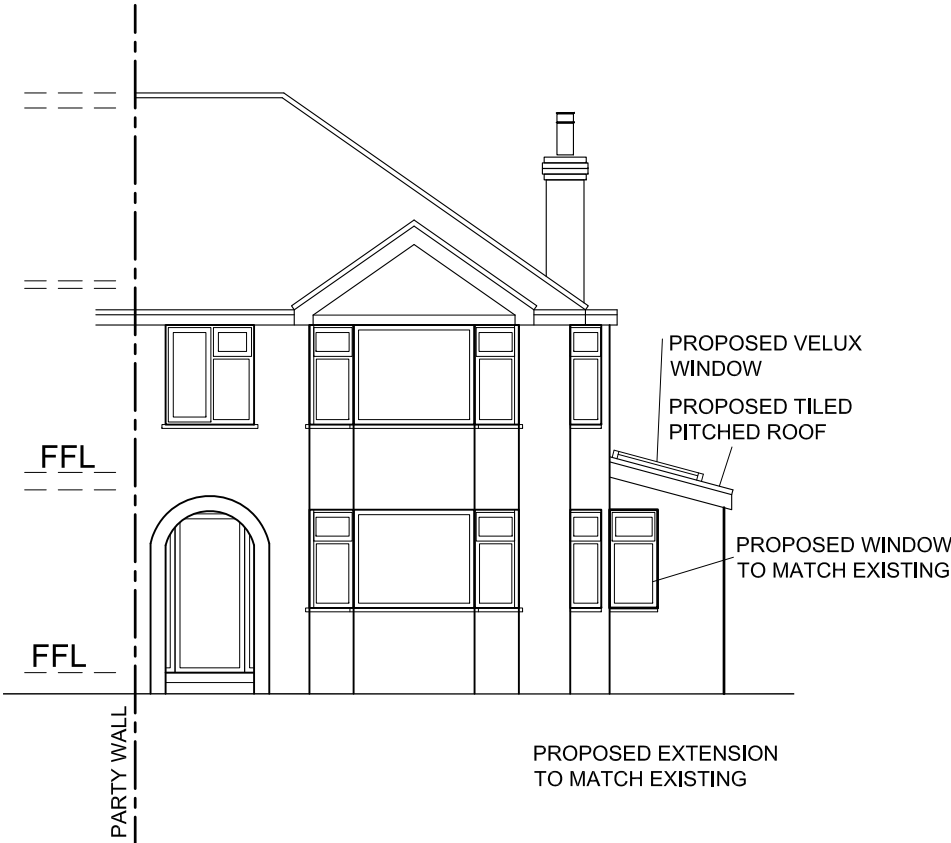

FRONT ELEVATION

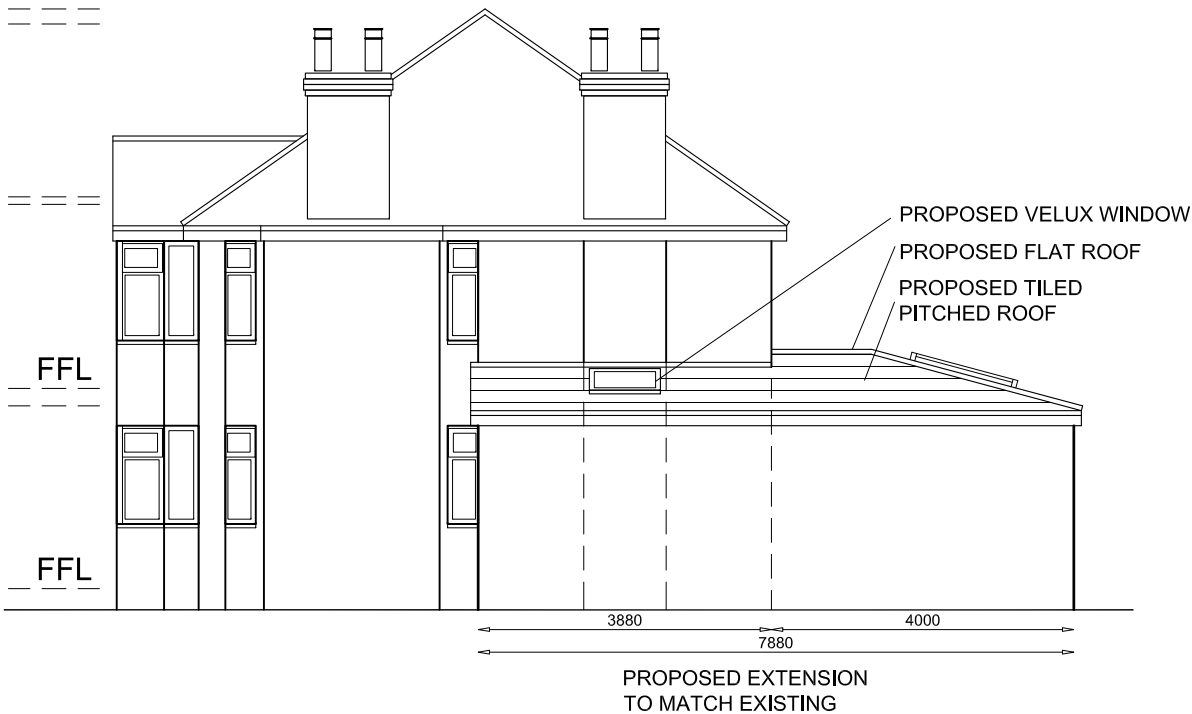

R/H ELEVATION

