


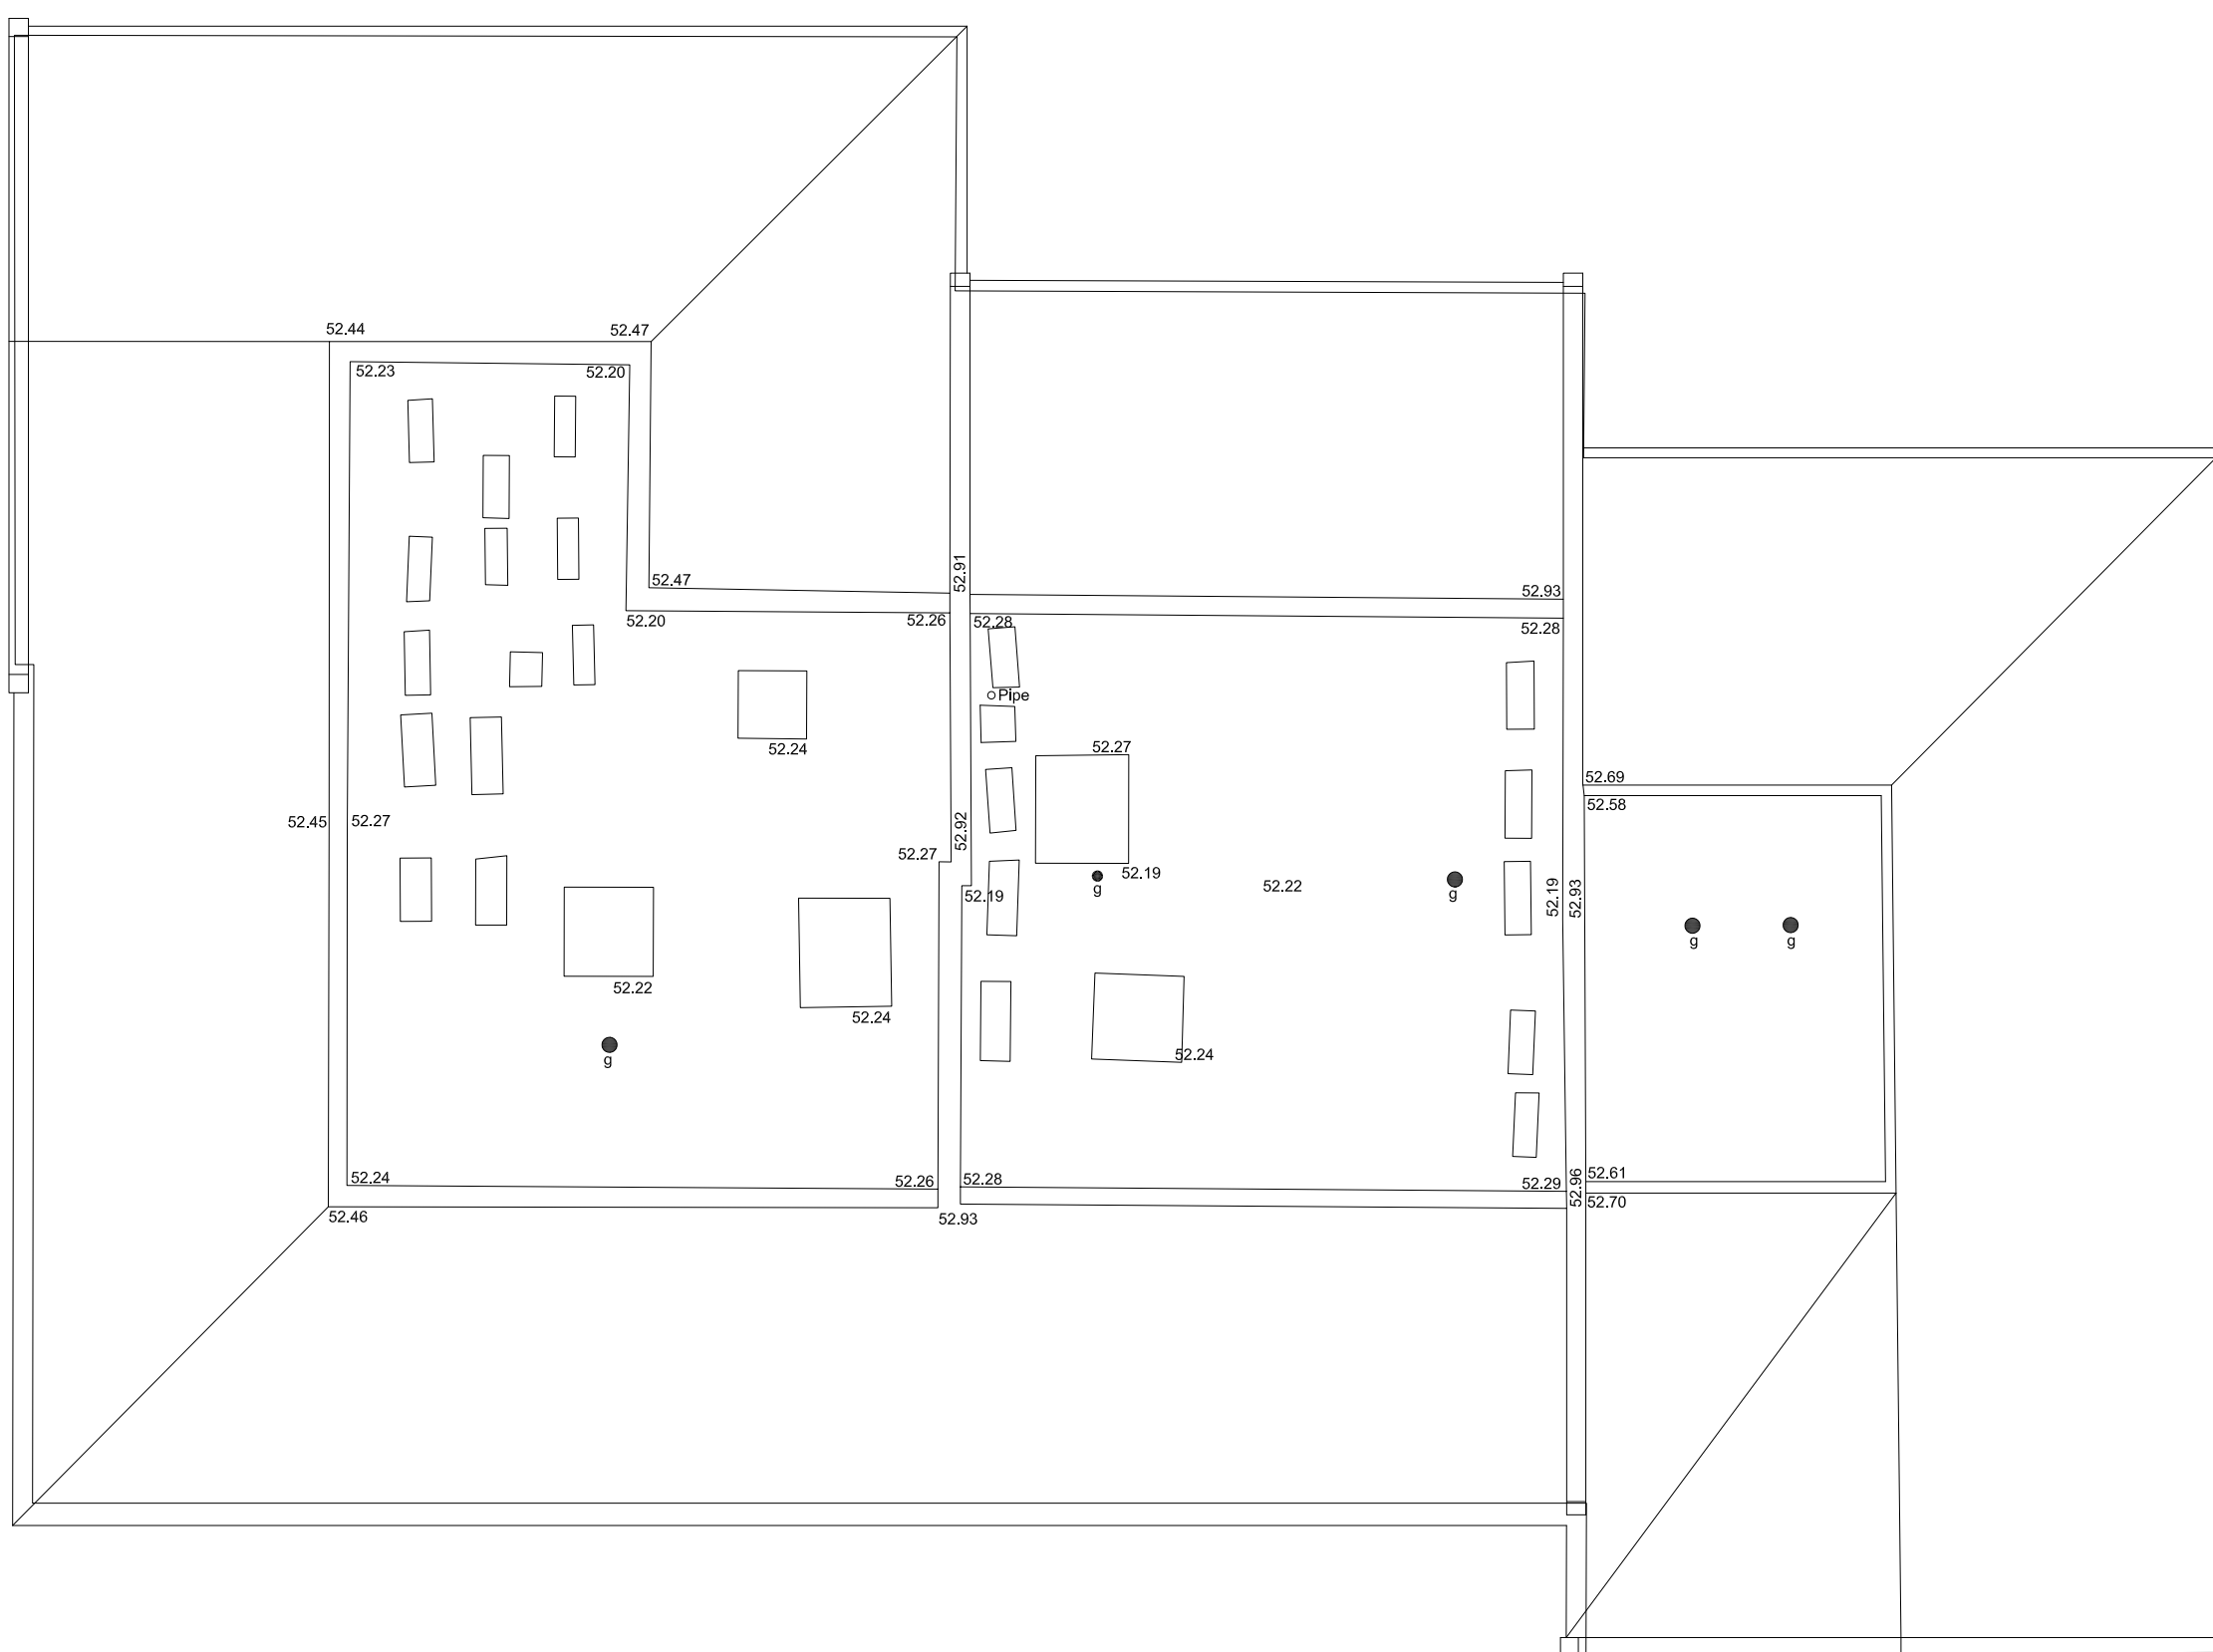

The floor plan illustrates a complex building layout with multiple rooms and corridors. Key features include:

- Rooms and Corridors:** Labeled rooms include FL 46.32 (CL 49.09), FL 46.32 (SCL 48.71), FL 46.32 (SCL 48.72), FL 46.32 (CL 48.69), FL 46.32 (SCL 48.88), FL 46.32 (SCL 48.91), FL 44.87, FL 46.29 (CL 48.97), FL 47.50 (CL 50.06), FL 46.29 (SCL 48.88), FL 46.29 (CL 48.86), FL 47.15 (CL 48.98), and FL 46.29 (CL 48.87). Corridors are labeled with DH 2.05, DH 2.06, DH 2.11, DH 2.14, DH 1.98, DH 1.99, DH 1.62, and DH 1.36.
- Entrances and Exits:** Various door types are indicated, including FC 0.88, FC 0.89, FC 1.22, and FC 0.83.
- Staircase and Lifts:** A central staircase area is shown, along with several lift shafts.
- Room Dimensions and Layout:** The plan shows a large central area with a staircase and lift, surrounded by various rooms and corridors. The layout is divided into several sections by thick black lines.

1m

2m

3m

4m

5m

6m

7m

Scale Bar 1:100

Project Title

PROPOSED DEVELOPMENT

54-58 QUEENS ROAD

READING

RG1 4RP

Client

PINEMACE LTD

Status

FEASIBILITY

Scale

1:100

Drawing Size

A2

Date

10/04/2018

Drawn By

BG

Checked

TVT

A

10/05/18

WALL HATCHING ADDED

TVT

BG

Rev

Date

Description

Rev By

Chk'd By

Drawing Title

EXISTING SECOND FLOOR & ROOF PLAN

Job-Dwg No

15261-012

Rev

A

☐ 2 St. Johns North,
Wakefield, WF1 3QA
t. 01924 291800

☐ Carvers Warehouse, 77 Dale Street,
Manchester, M1 2HG
t. 0161 2388555

☐ The Old Rectory, 79 High Street,
Newport Pagnell, MK16 8AB
t. 01908 211577

☒ 101 London Road,
Reading, RG1 5BY
t. 0118 9507700

☐ 10 Gees Court, St Christophers Place,
London, W1U 1JJ
t. 0207 4091215

THE

HARRIS

PARTNERSHIP

ARCHITECTS
www.harrispartnership.com