



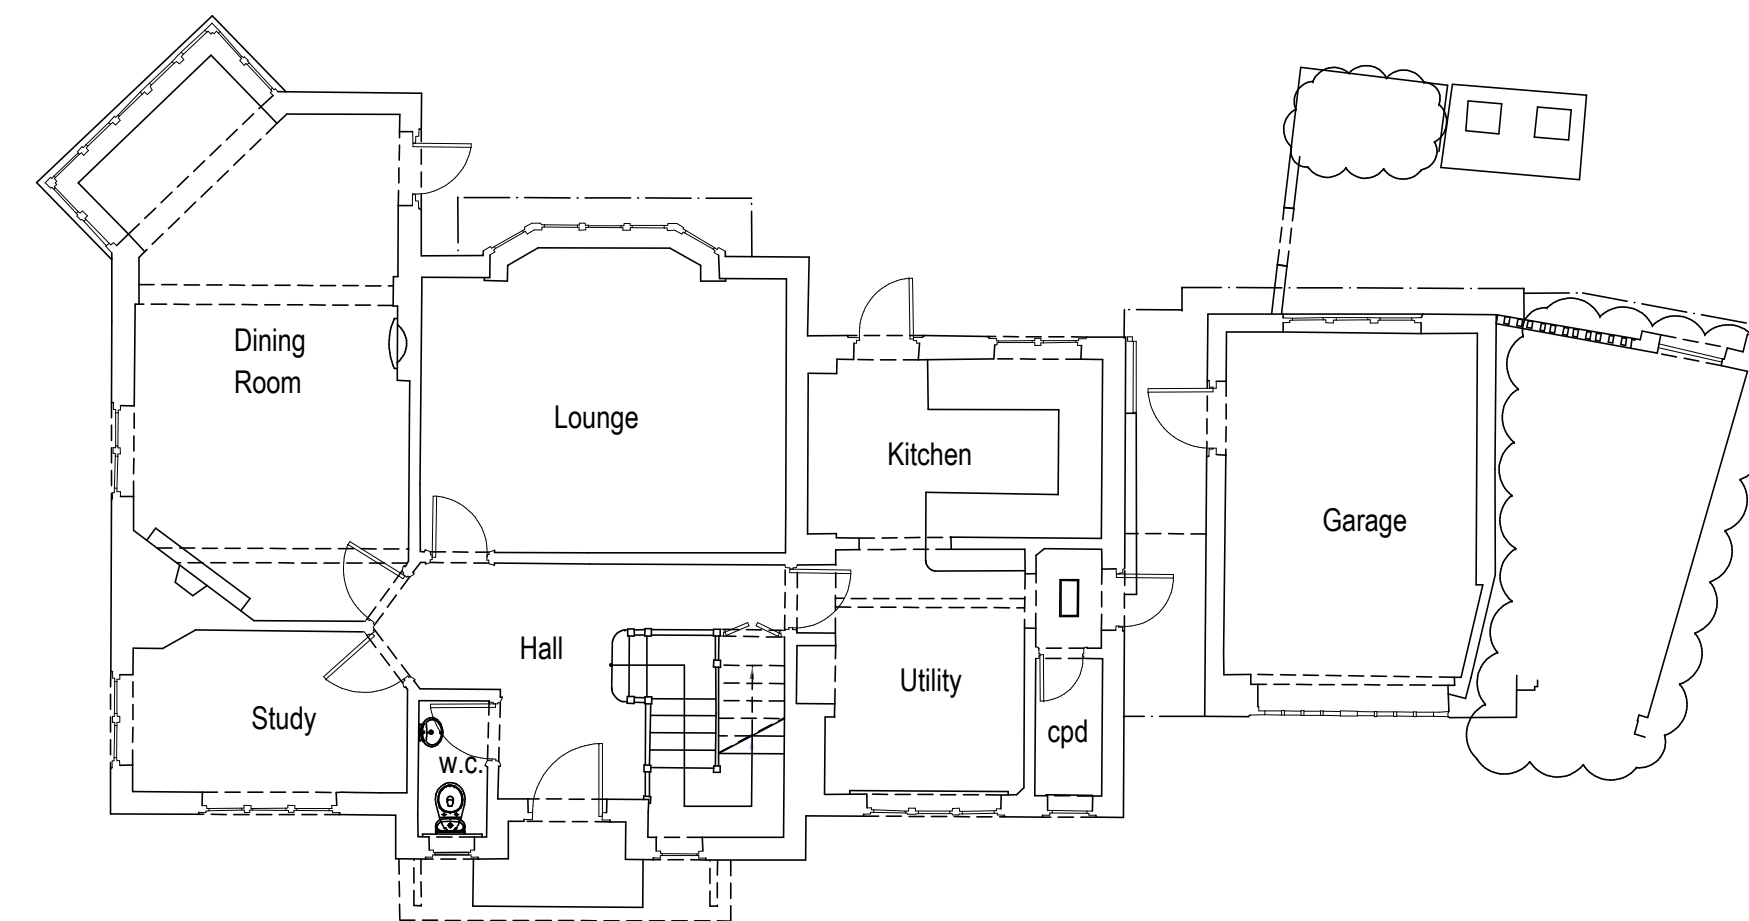


GROUND FLOOR PLAN

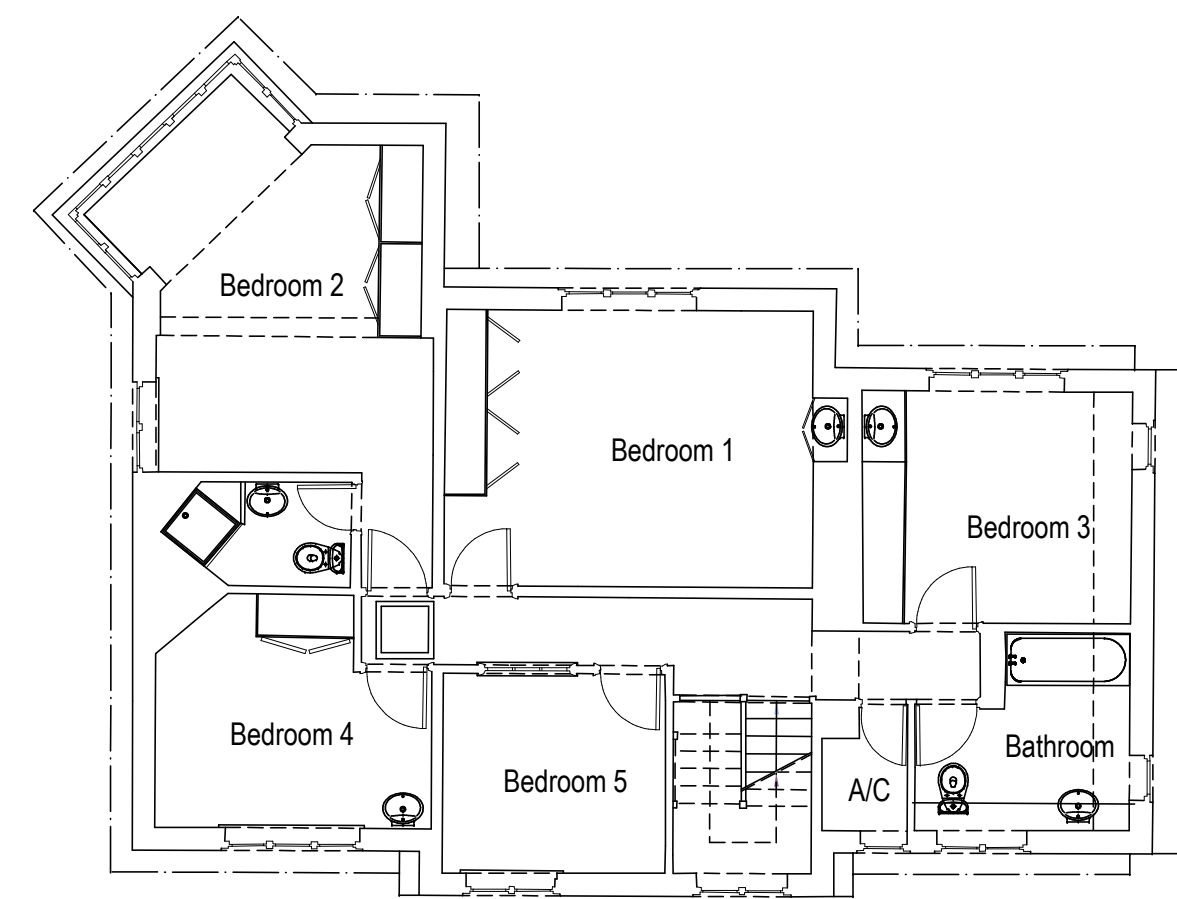

FIRST FLOOR PLAN



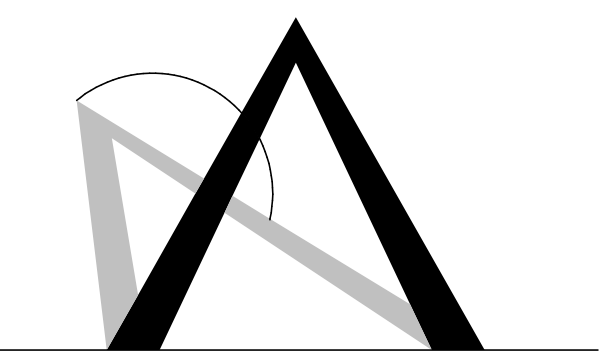Revisions:	
Client:	
Mr & Mrs S Emery	
Site Address:	
65 Peppard Road	
Caversham	
Reading	
Berkshire	
RG4 8NH	
Drawing No.:	18-074/ED1
Scale:	1:100 @ A1
 Adams Planning & Project Services Ltd	