




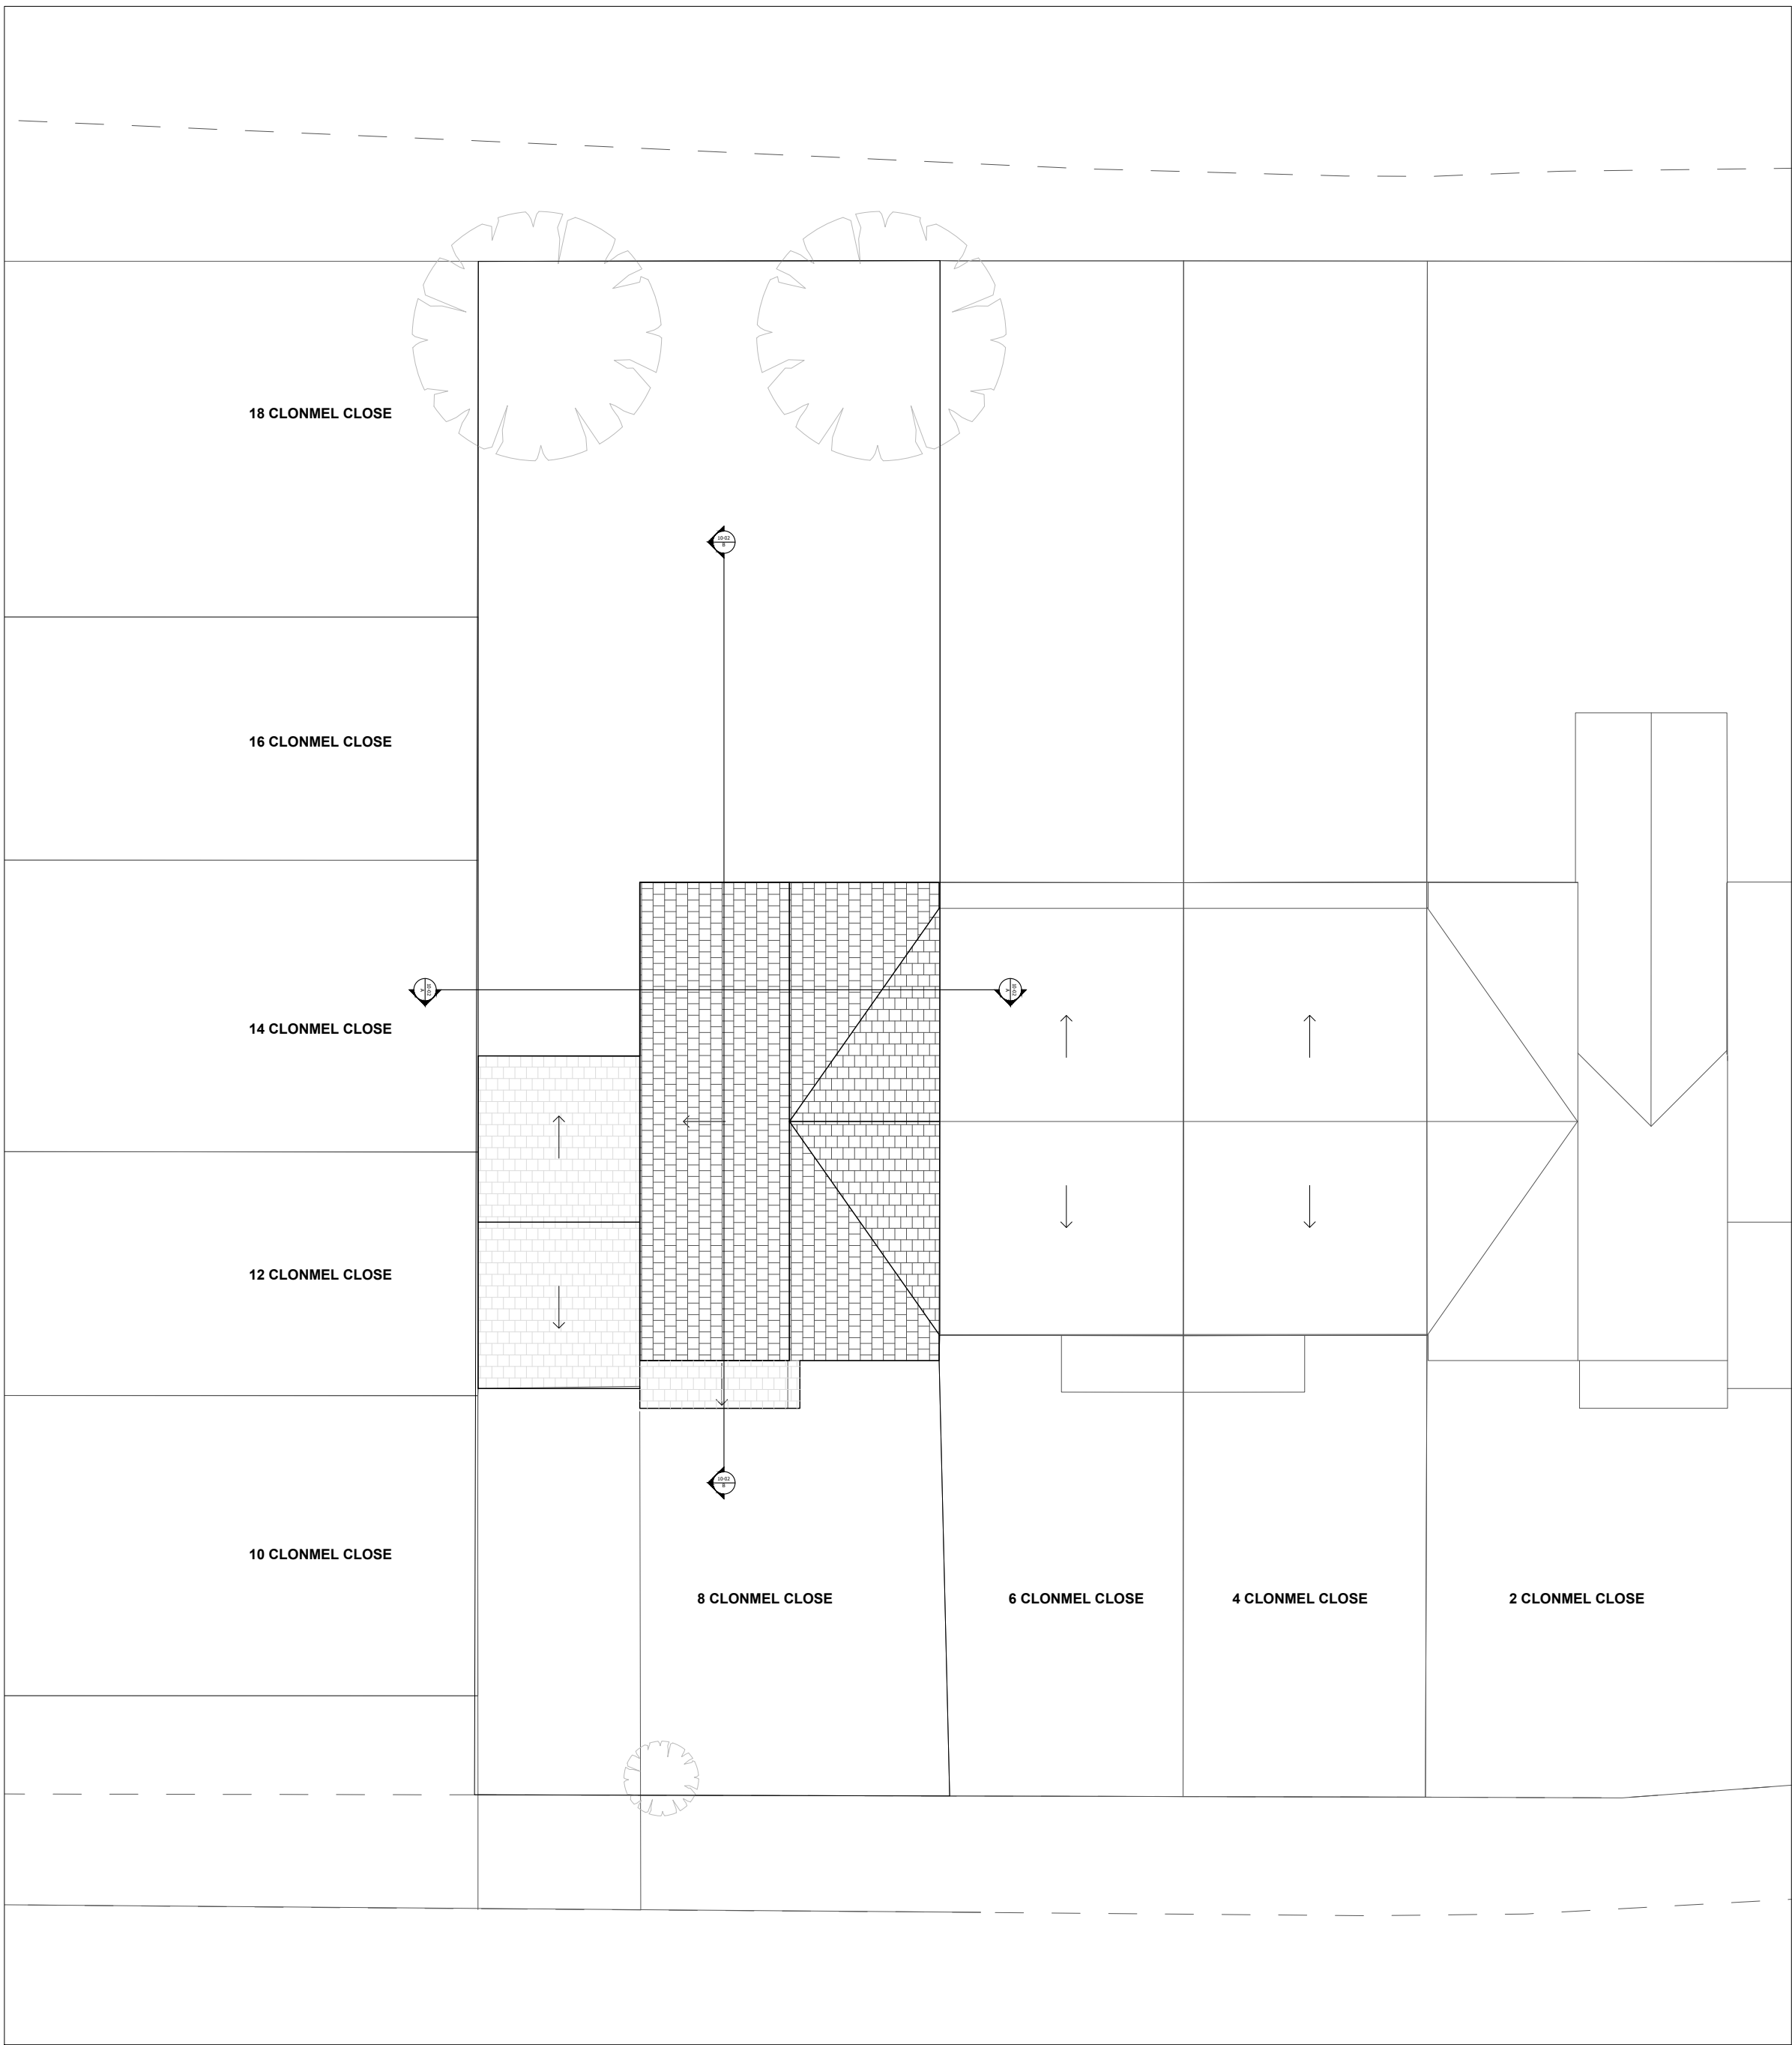


1 ROOF PLAN
SCALE 1:100

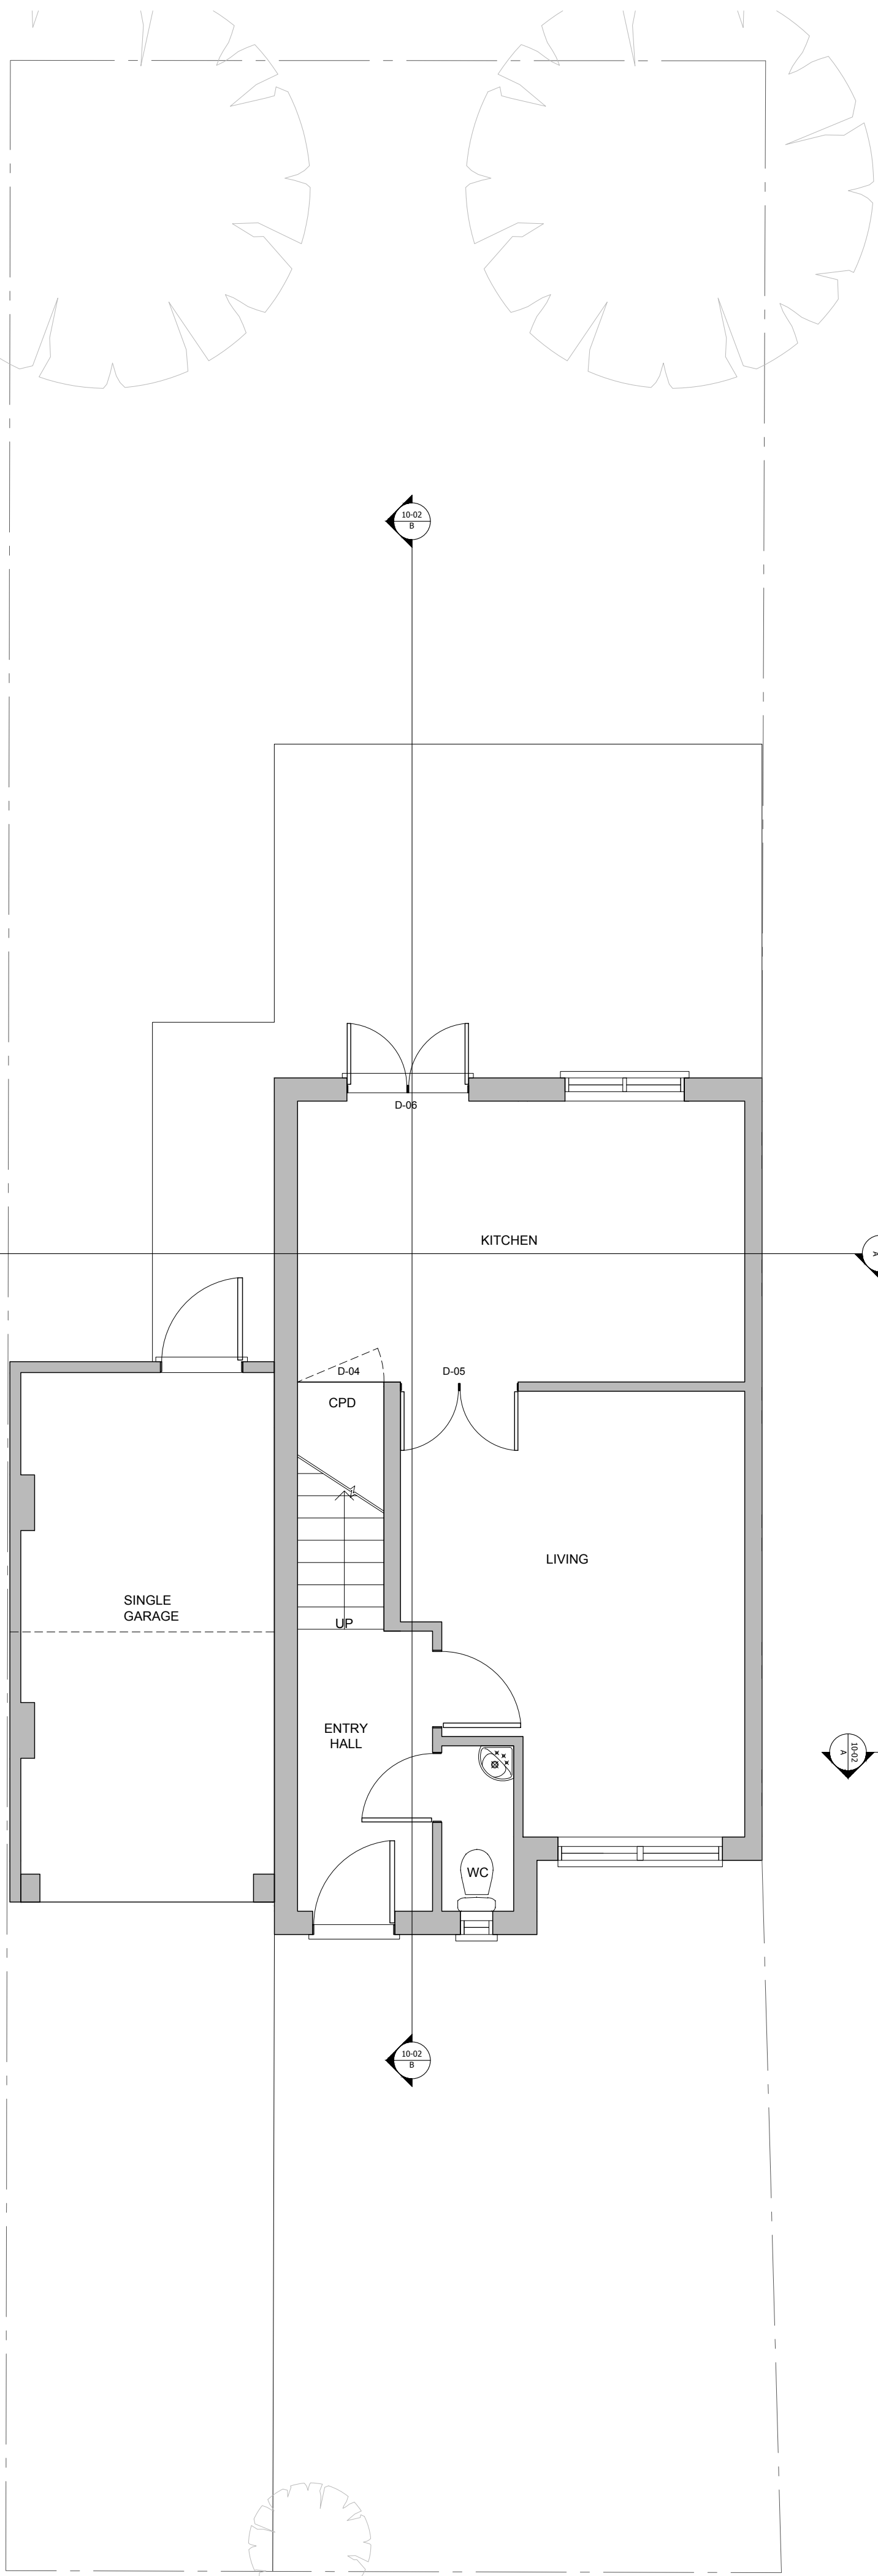


2 GROUND FLOOR PLAN
SCALE 1:50

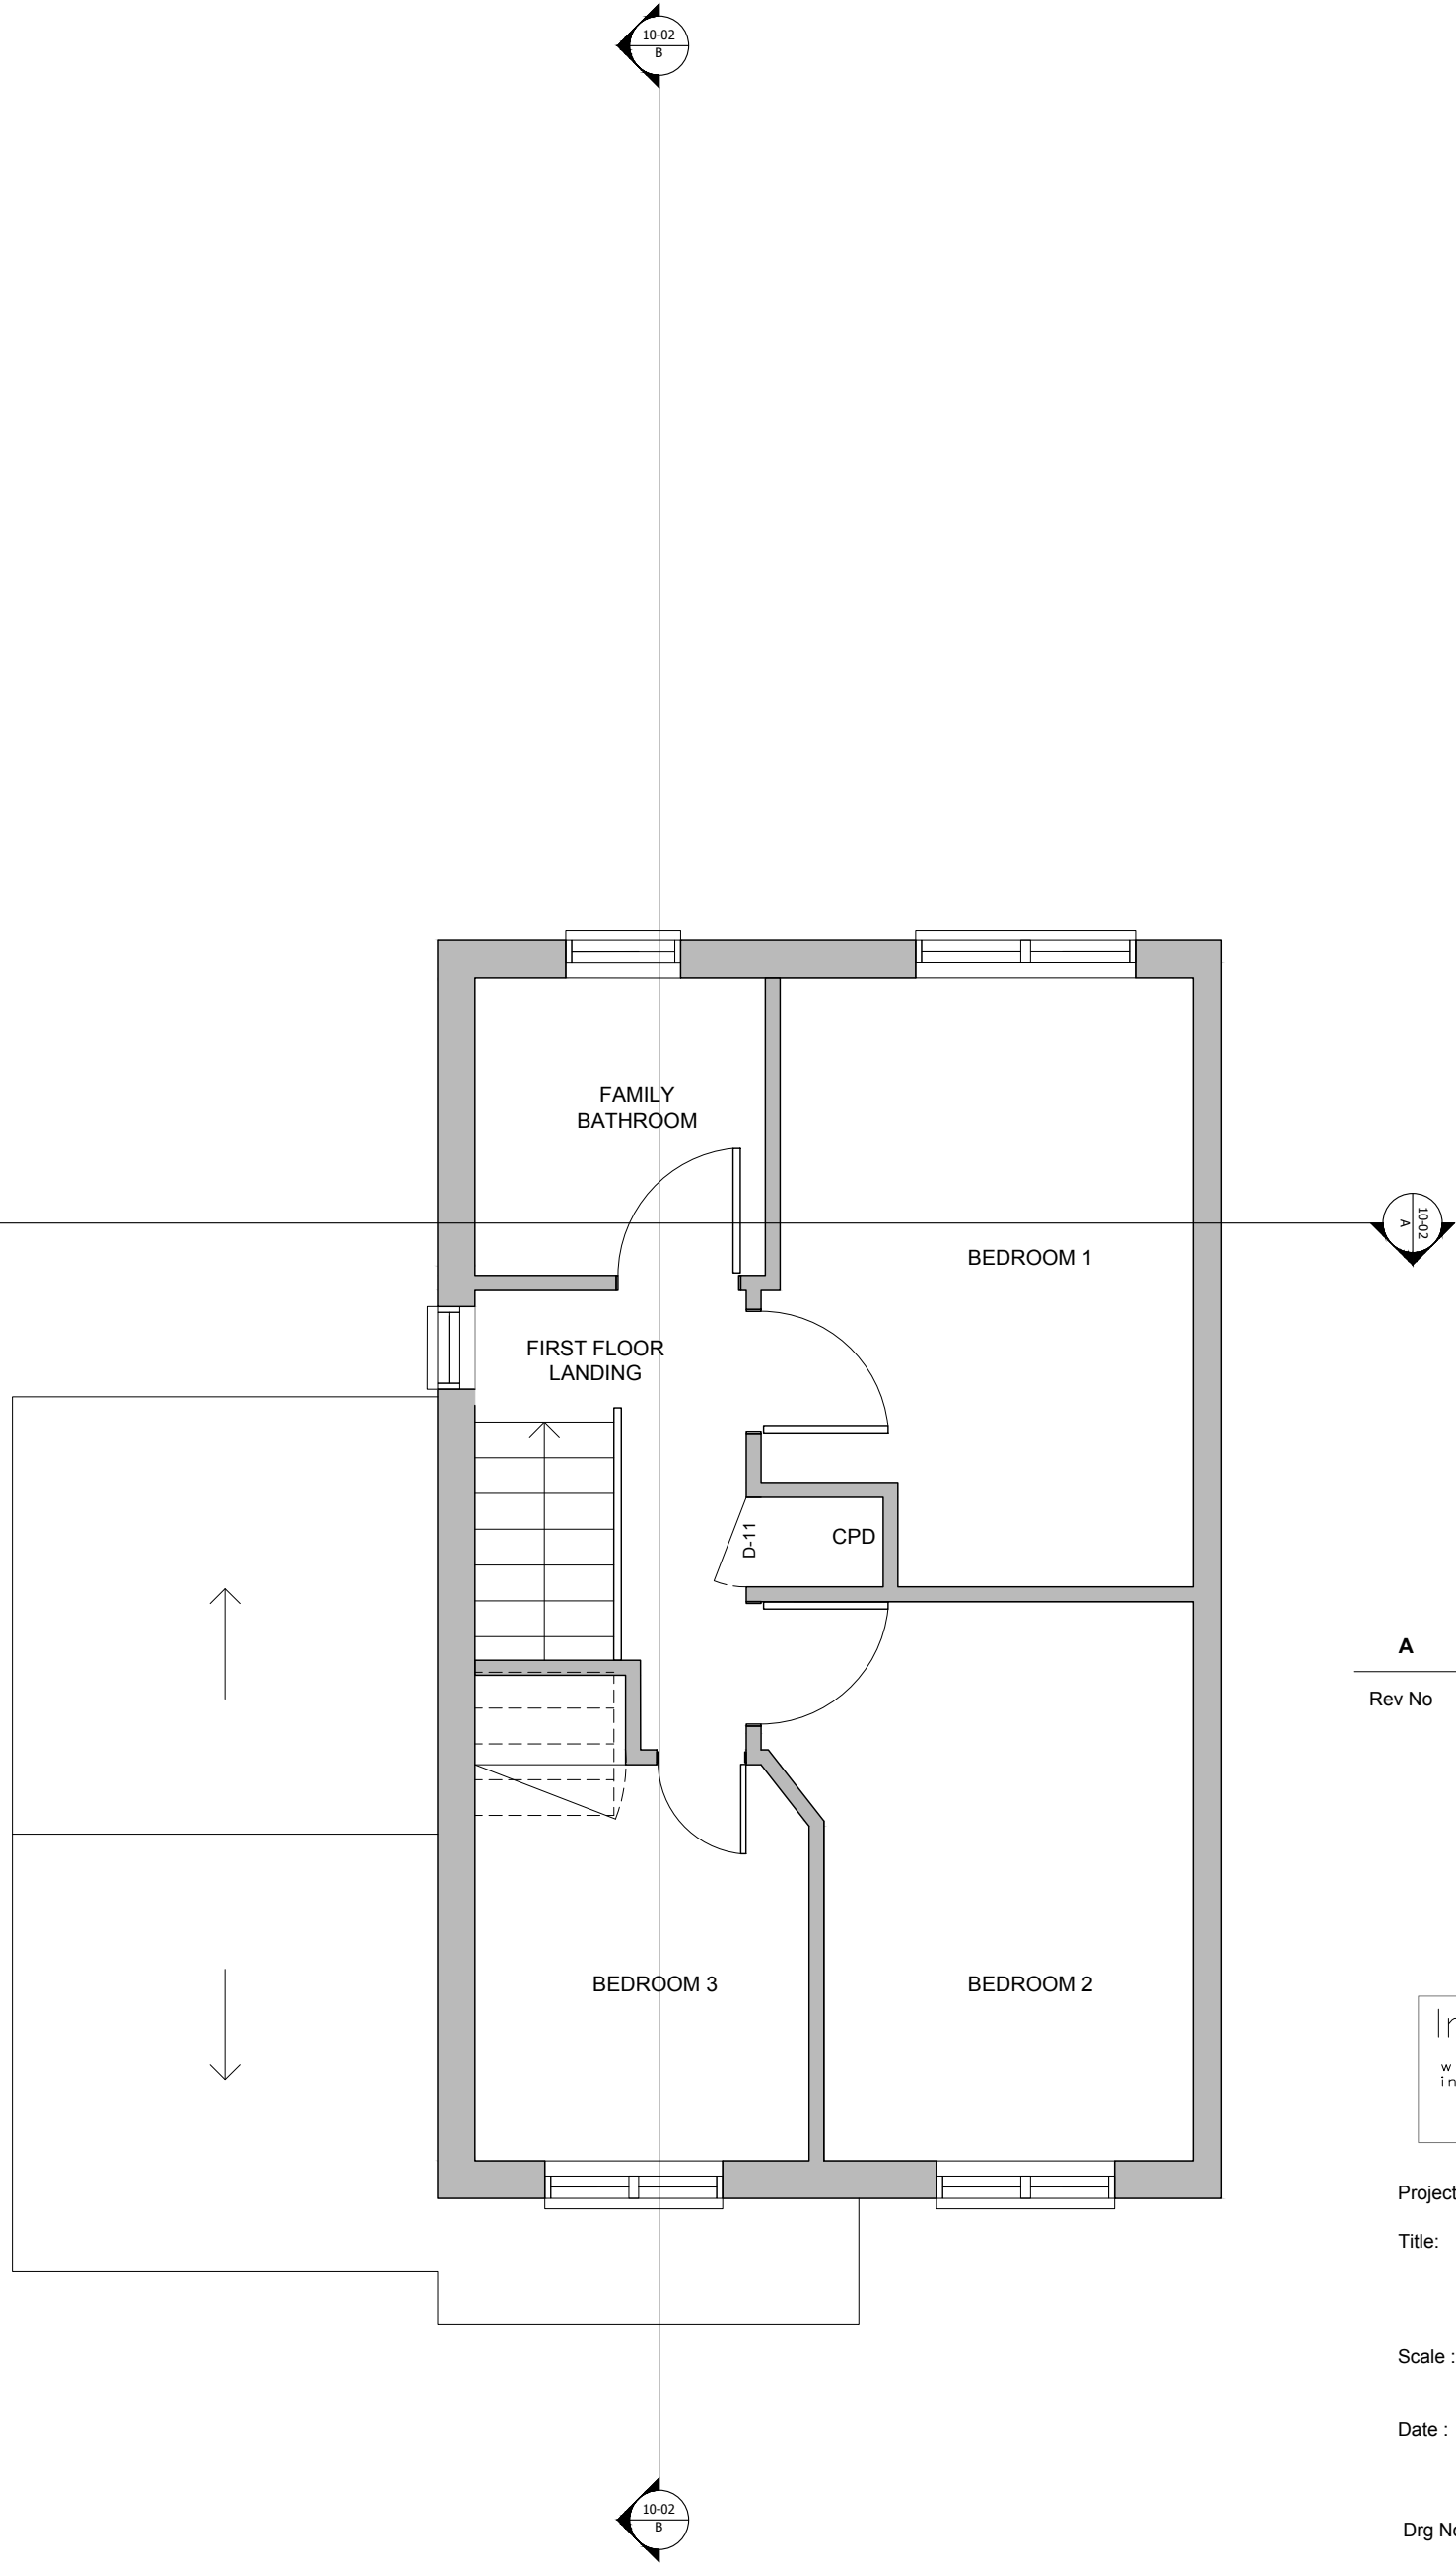

3 FIRST FLOOR PLAN
SCALE 1:50

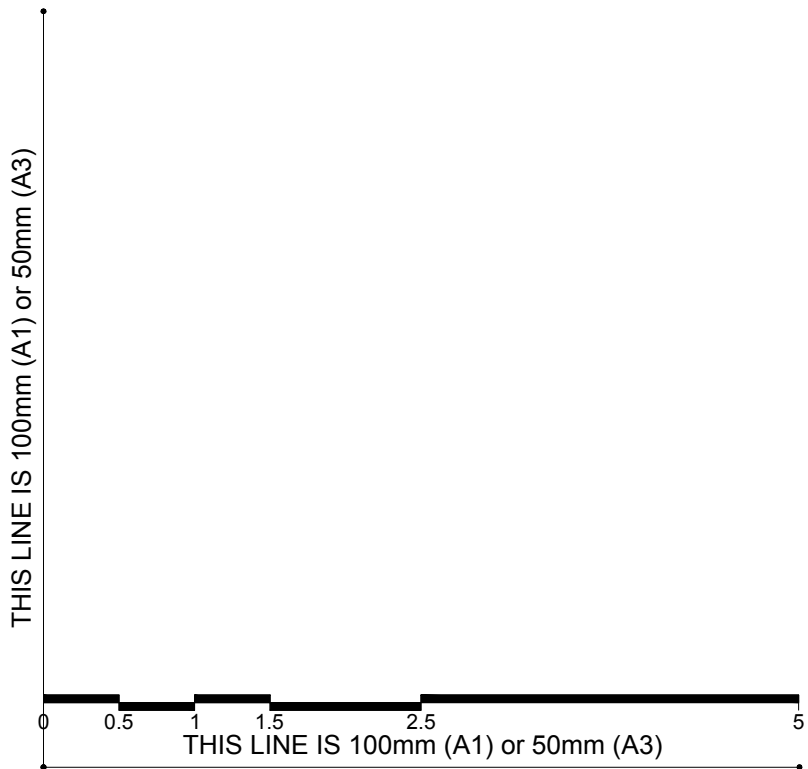

Rev No	Revision note	Date
A	ISSUED FOR PLANNING.	07/10/2018

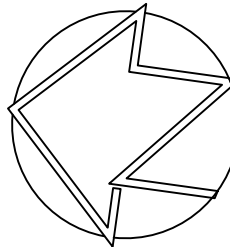

Invent Design Create Ltd
www.inventdesigncreate.com
info@inventdesigncreate.com

Project Name : 8_CLONMEL_CLOSE

Title: EXISTING_PLANS

Scale : 1:50(A1)/1:100(A3) Status : PLANNING

Date : JAN 2016 Revision : A

Project No : 1830 Revision No : 10 Drawing No : 01