




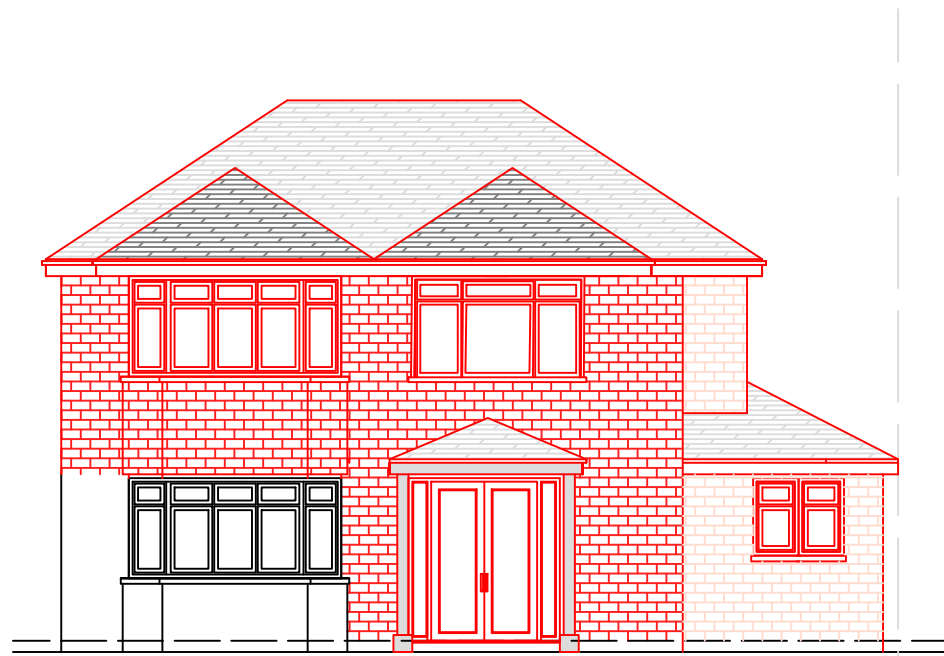

PROPOSED FRONT ELEVATION

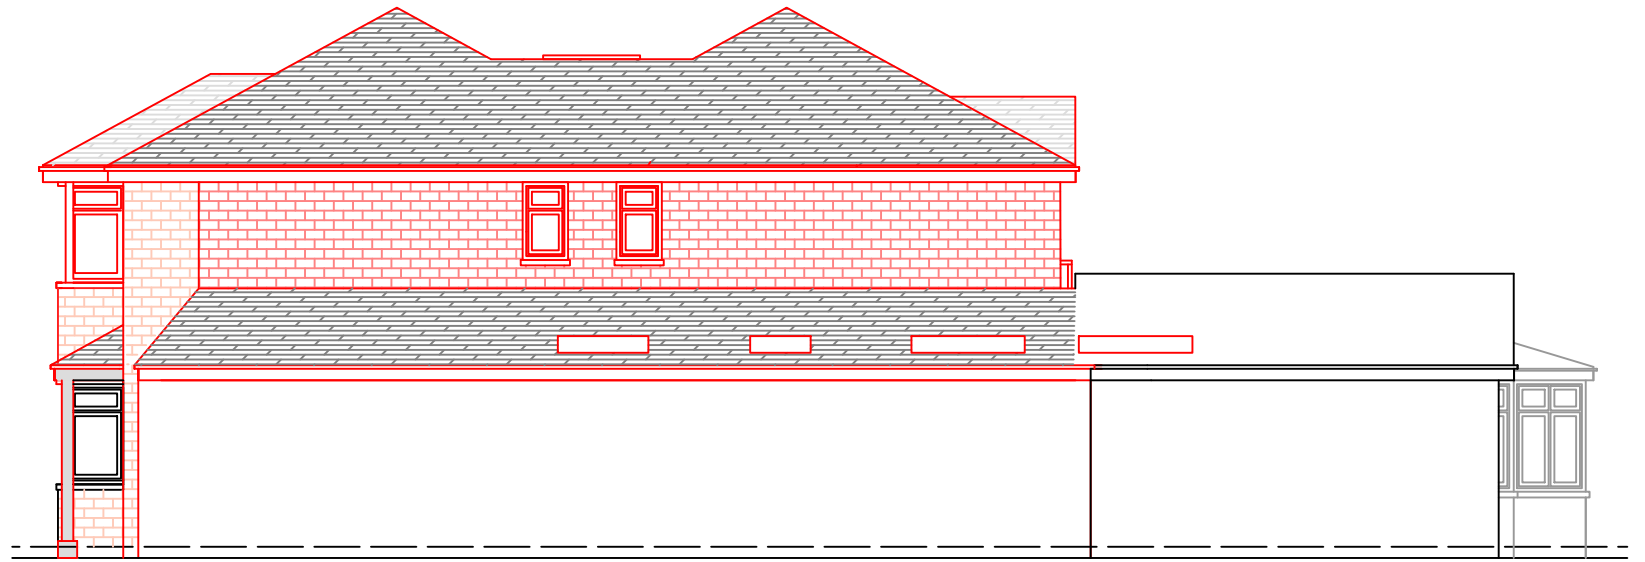


PROPOSED SIDE-1 ELEVATION

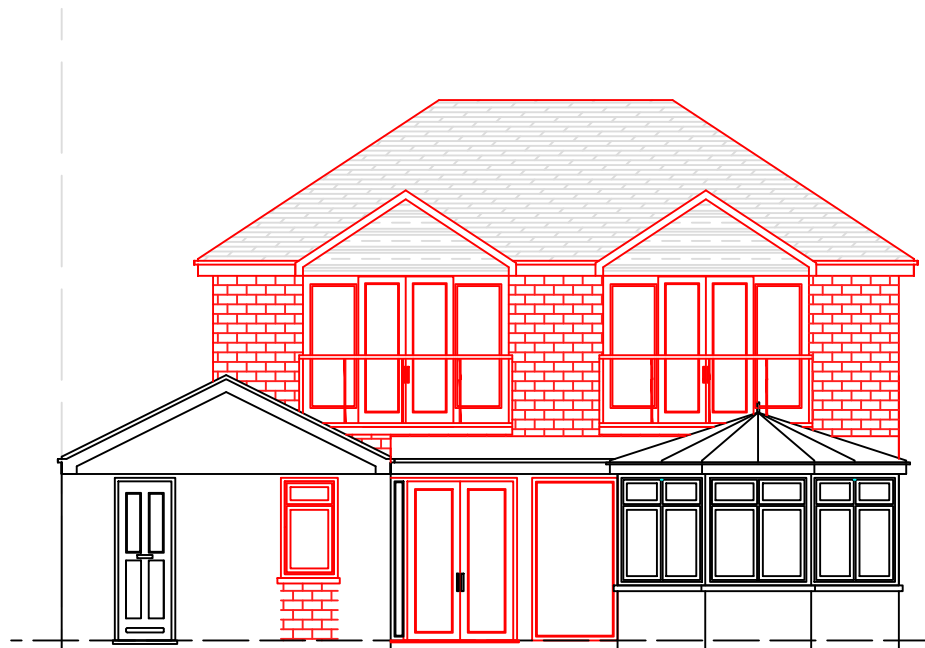

PROPOSED REAR ELEVATION



PROPOSED SIDE-2 ELEVATION

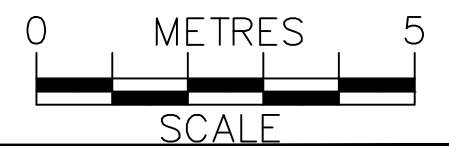

	PROJECT:	72A Shinfield Road Reading	DRAWN BY:	P.S.	DRAWING TITLE:		ArchDezine Limited archdeziner7@gmail.com
	PROPOSED GARAGE CONVERSION, FIRST FLOOR AND SIDE EXTENSION		DATE:	22/05/2018	PROPOSED ELEVATIONS		
			SCALE:	1:100@A3	DRAWING NUMBER:	SR-05R1	
			FILENAME:	RBC/17/S			