




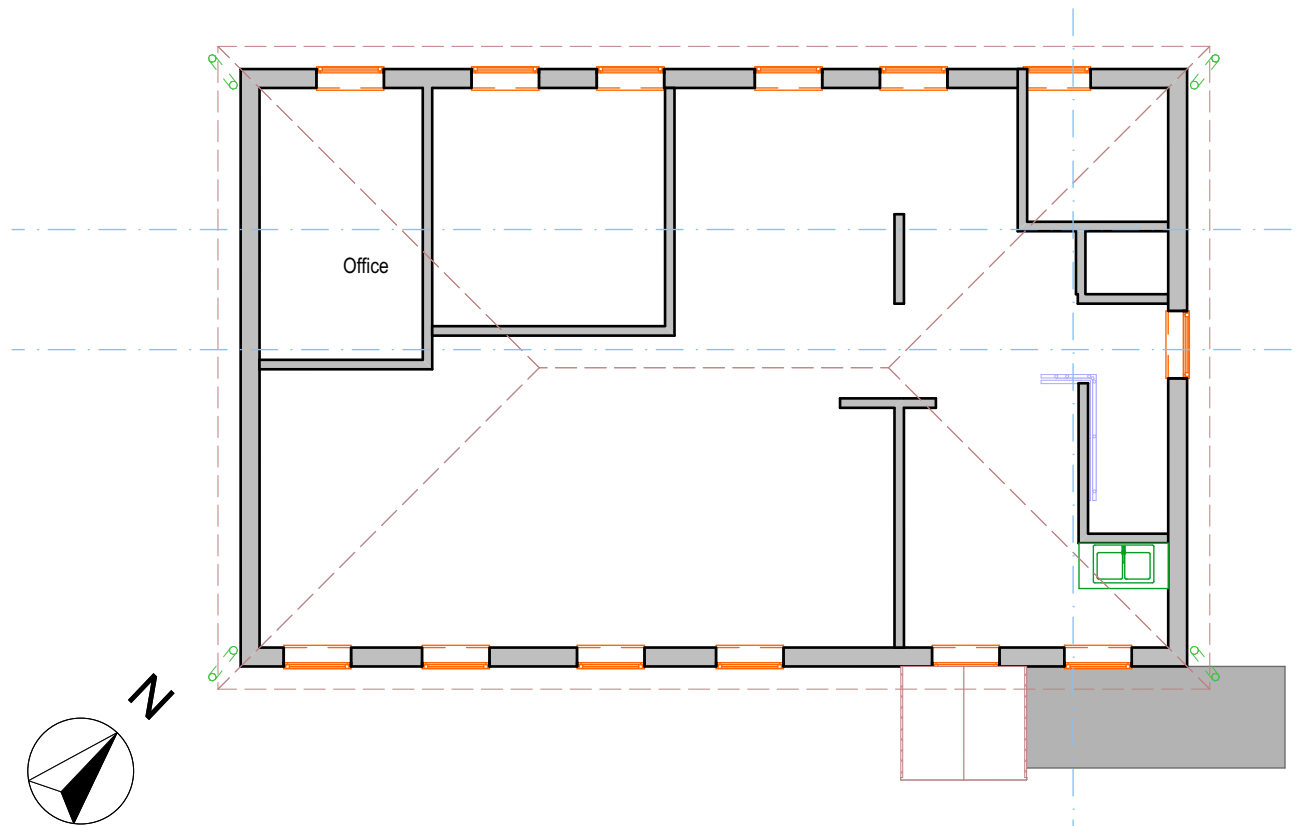

1.0 Existing First Floor 1:100

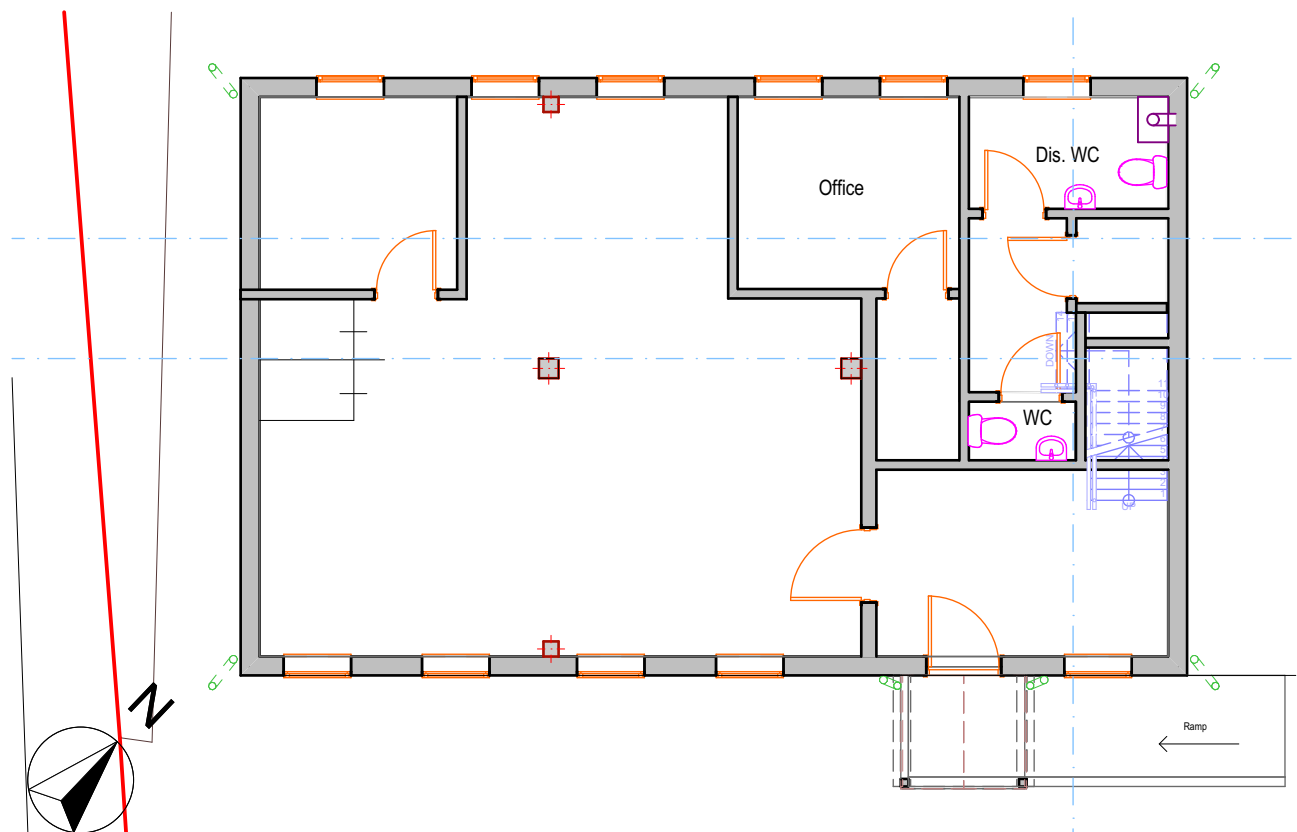

0.0 Existing Ground Floor 1:100

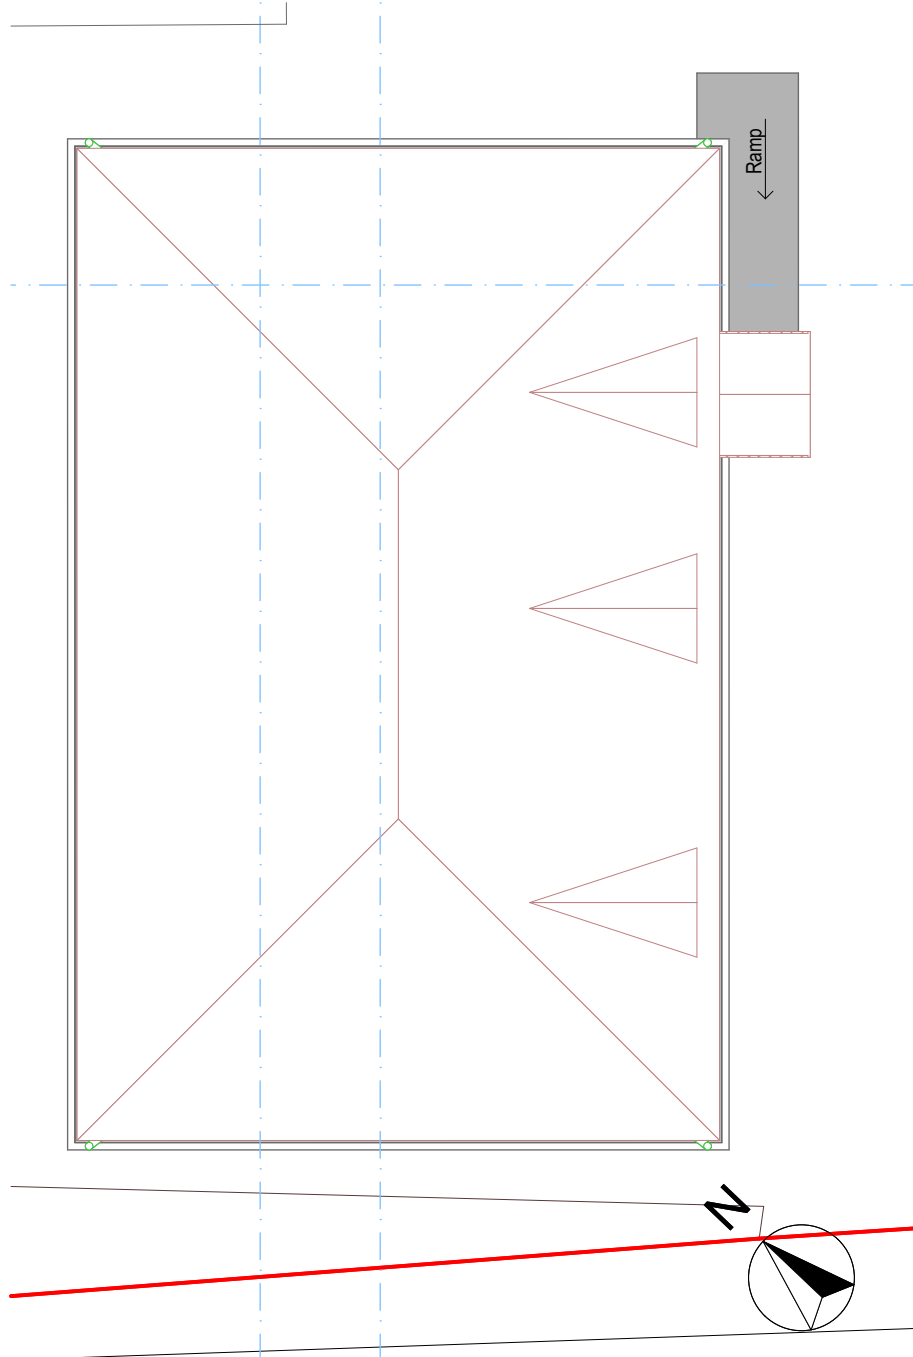

2.0 Existing Roof 1:100

© This drawing remains the property of The Keen Partnership and shall not be copied without prior written consent.

All dimensions to be checked on site and any discrepancies to be reported before work commences.

Notes: Site Area: 747.526 m2

Existing
Gross Internal Ground Floor: 88.947 m2
Gross Internal First Floor: 88.947 m2

1:100



THE KEEN PARTNERSHIP
The Courtyard
Edinburgh Road
Reading RG30 2UA
Tel: 0118 9510 855
Fax: 0118 9510 866
chris@keenpartnership.co.uk
www.keenpartnership.co.uk



Client:
ZAINABIYA READING CENTRE

Job Title:
**Change of Use from B1 to D1 place of worship
4 - 6 School Road Reading RG31 5AL**

Drawing Title:
Existing Floor Plans

Drawing Date: 02-01-2018	Status: Change of Use	
Issue Date: 02/02/2018	Drawn By: CP	Scale: 1:100@A3
Job No: 8762-18	Drawing No: PL-04	Rev: