




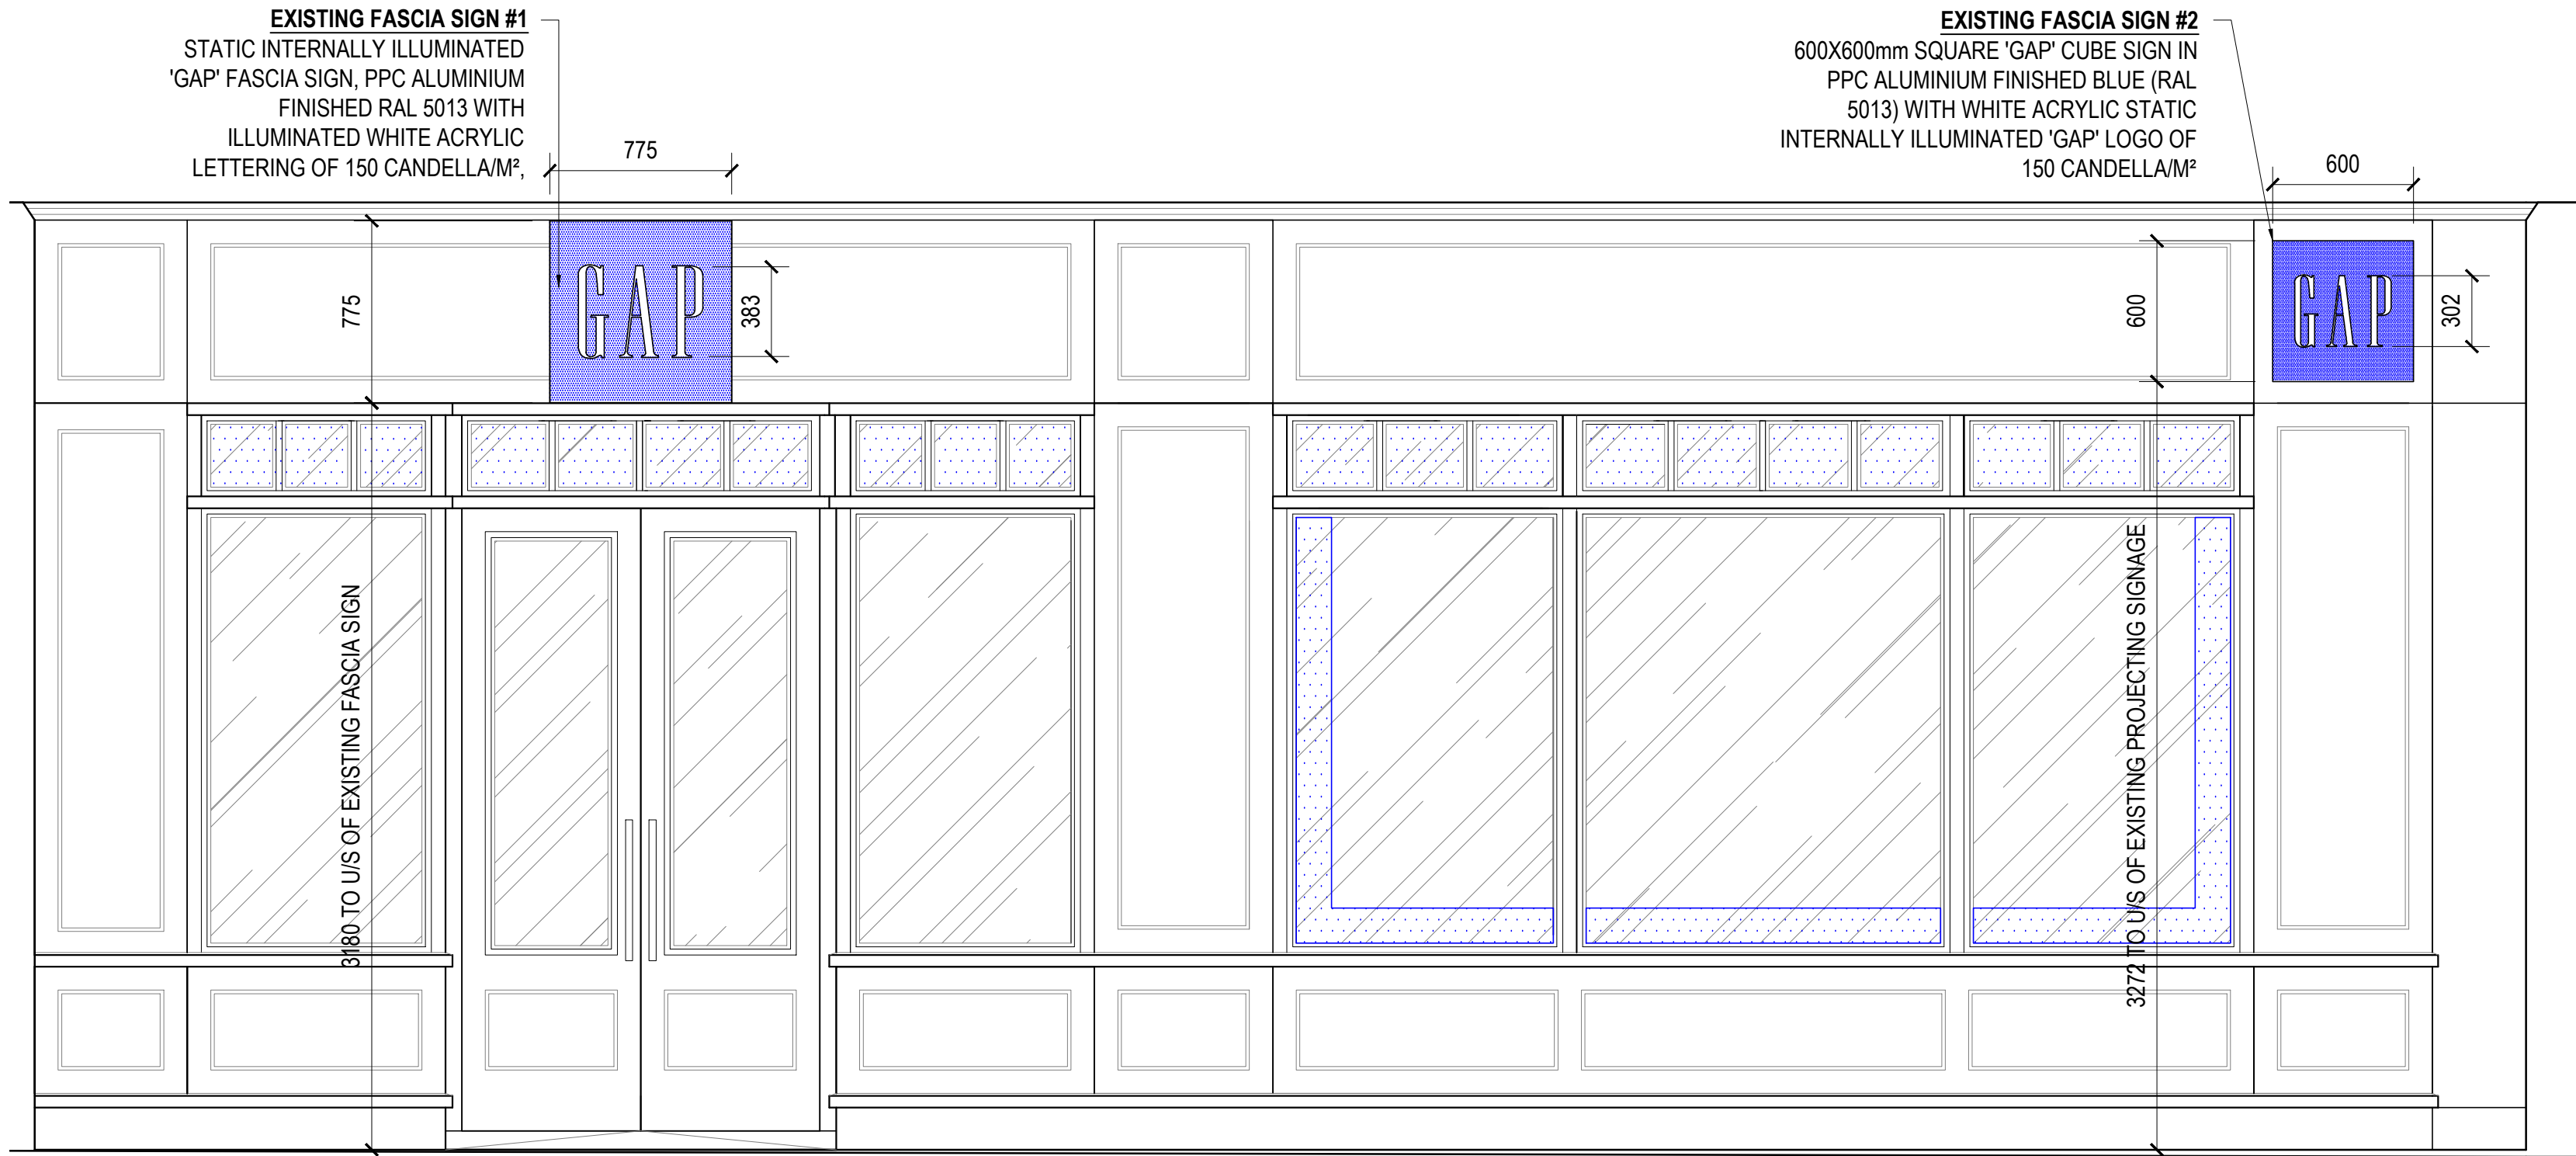

EXISTING SHOPFRONT ELEVATION
SCALE - 1:25

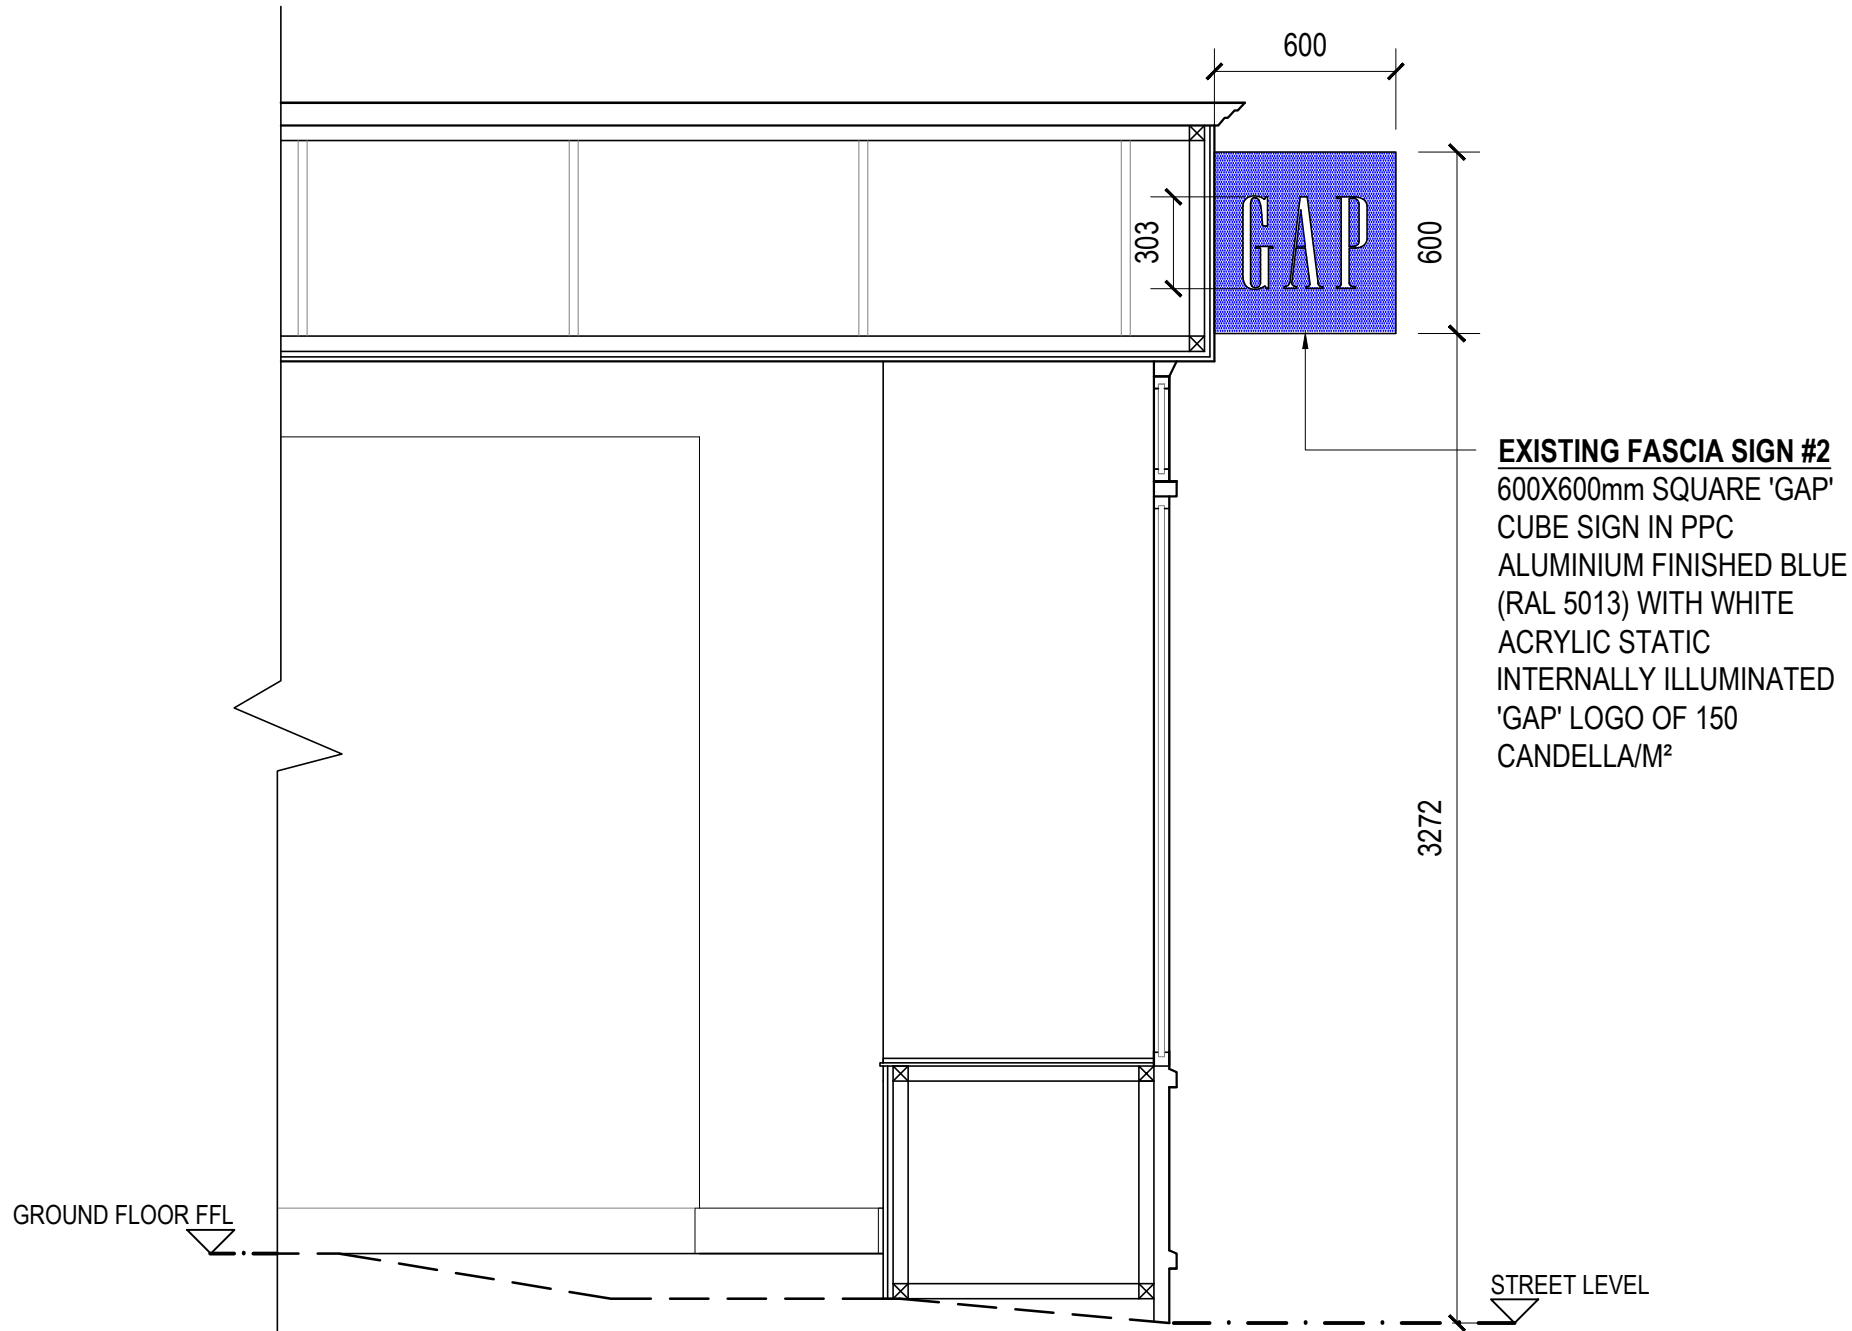

EXISTING SHOPFRONT SECTION
SCALE - 1:25

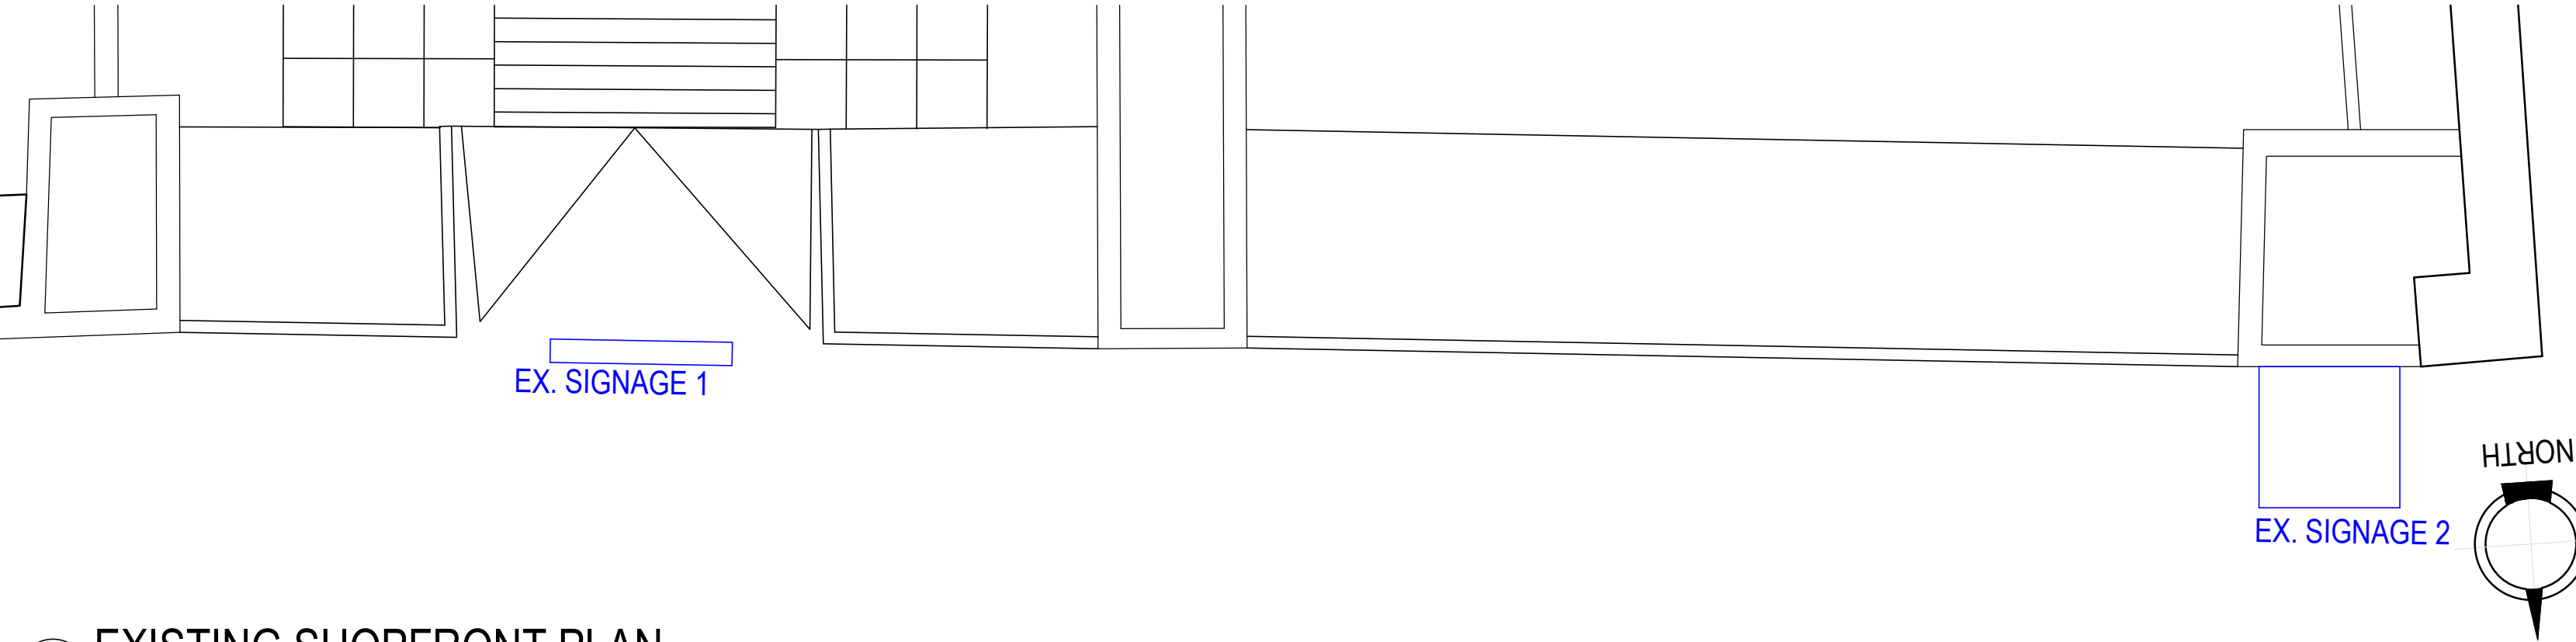

EXISTING SHOPFRONT PLAN
SCALE - 1:25




EXISTING SHOPFRONT PHOTOS

cad reference	revision
GAP READING	A

QD
QUADRANT DESIGN

23 KINGS ROAD,
READING, RG1 3AR

T: 0118 9591 581
E: studio@qdesign.co.uk
W: quadrantdesign.co.uk

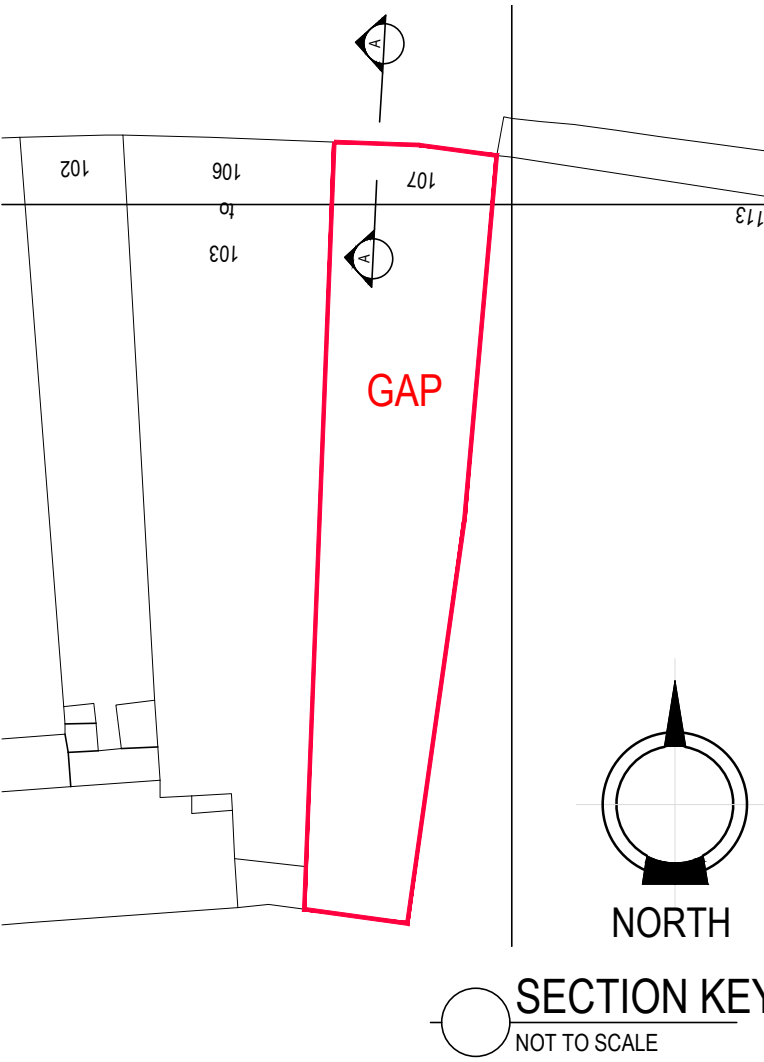

NO.	DATE	ISSUE	BY
A	28.08.18	PLANNING ISSUE	VS

PLANNING ISSUE

STORE NO.: 2735



CLIENT:
GAP UK STORE DESIGN
CASTLE MOUND WAY
RUGBY
WARWICKSHIRE, CV23 0WA
ENGLAND
TEL : +44 (0) 1788 818 300
FAX : +44 (0) 1788 866 475

PROJECT LOCATION:
GAP READING
107-108 BROAD STREET
READING
RG1 2AX

PROJECT NO.: J001151
DATE: 24.07.2018

SHEET TITLE:
**EXISTING SHOPFRONT PLANS &
ELEVATION**

SCALE: 1:25 @ A1
DRAWN BY: VS

SHEET NO.:
J001151-A1-02-A