

THIS DRAWING IS SUBJECT TO COPYRIGHT & REMAINS THE PROPERTY OF DESIGN WORK STUDIOS. IT MUST NOT BE RE-PRODUCED EITHER PARTIALLY OR FULLY, WITHOUT THE WRITTEN CONSENT OF DESIGN WORK STUDIOS. DRAWING SCALES ARE FOR INDICATION ONLY AND SHOULD NOT BE USED TO ACCURATELY DEPICT ACTUAL OR DESIGNED CONDITIONS. ©2018 DESIGN WORK STUDIOS. ALL RIGHTS RESERVED.

Legend

 Proposed structure.

Finishes

- Walls: Brick;
- Roof: Tiles to match existing;
- Black UPVC doors and windows;
- Black PVC guttering.

A	19.06.'18	Two parking spaces added
REV	DATE	DESCRIPTION

STATUS

Planning

CLIENT Sonia & Rav Rehan
ADDRESS 6 Littlecote Drive,
Reading, RG1 6JD



Design Work
Studios Ltd.

The White Building
33 Kings Road
Reading
RG1 3AR

info@designworkstudios.co.uk
www.designworkstudios.co.uk

DRAWING BY DDA

CHECKED BY PT

SCALE As indicated @ A3

DATE 05.04.2018

DWG #

1182-00 PR OS


REV

A


TITLE

SITE PLAN AND LOCATION PLAN

PROPOSED


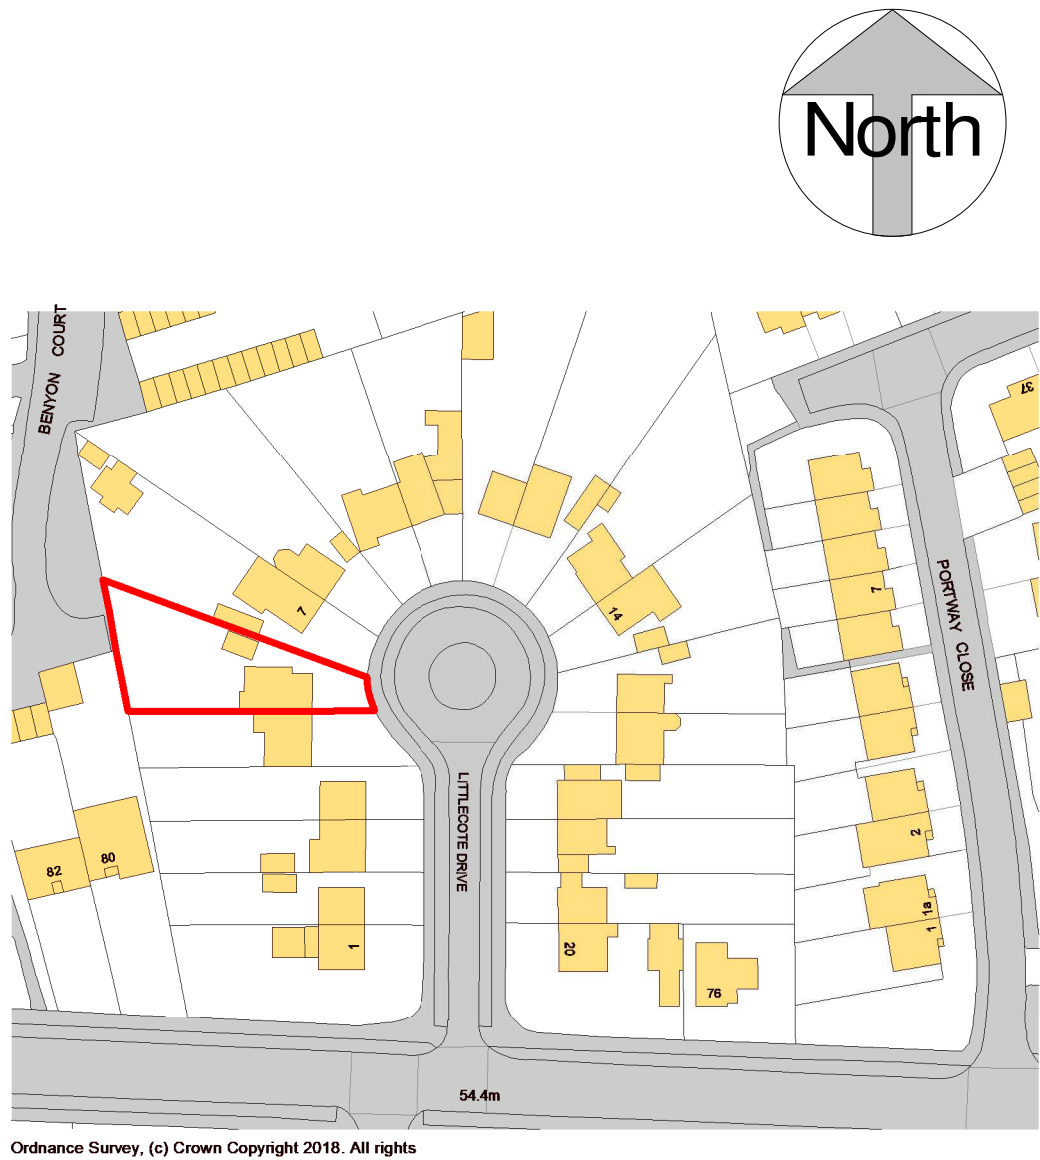


Ordnance Survey, (c) Crown Copyright 2018. All rights

 

SCALE 1:1250 @ A3

1 04. Location plan
1 : 1250

 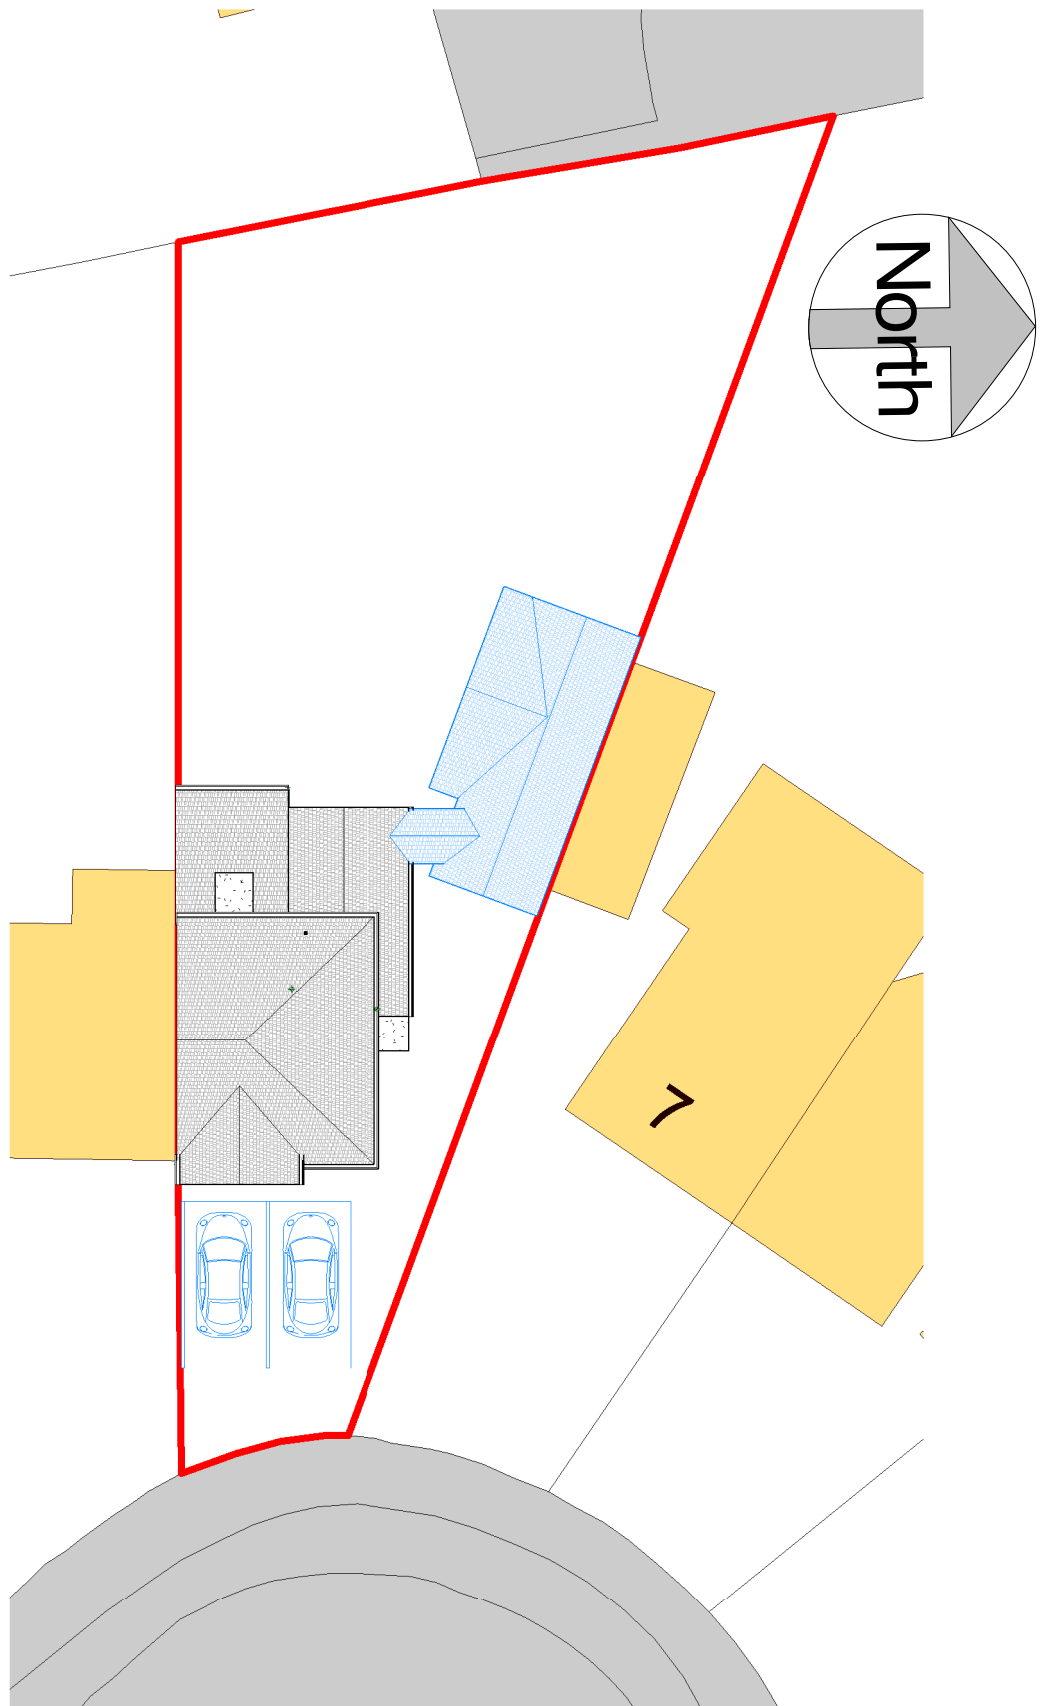

SCALE 1:250 @ A3

2 04. Site plan
1 : 250