




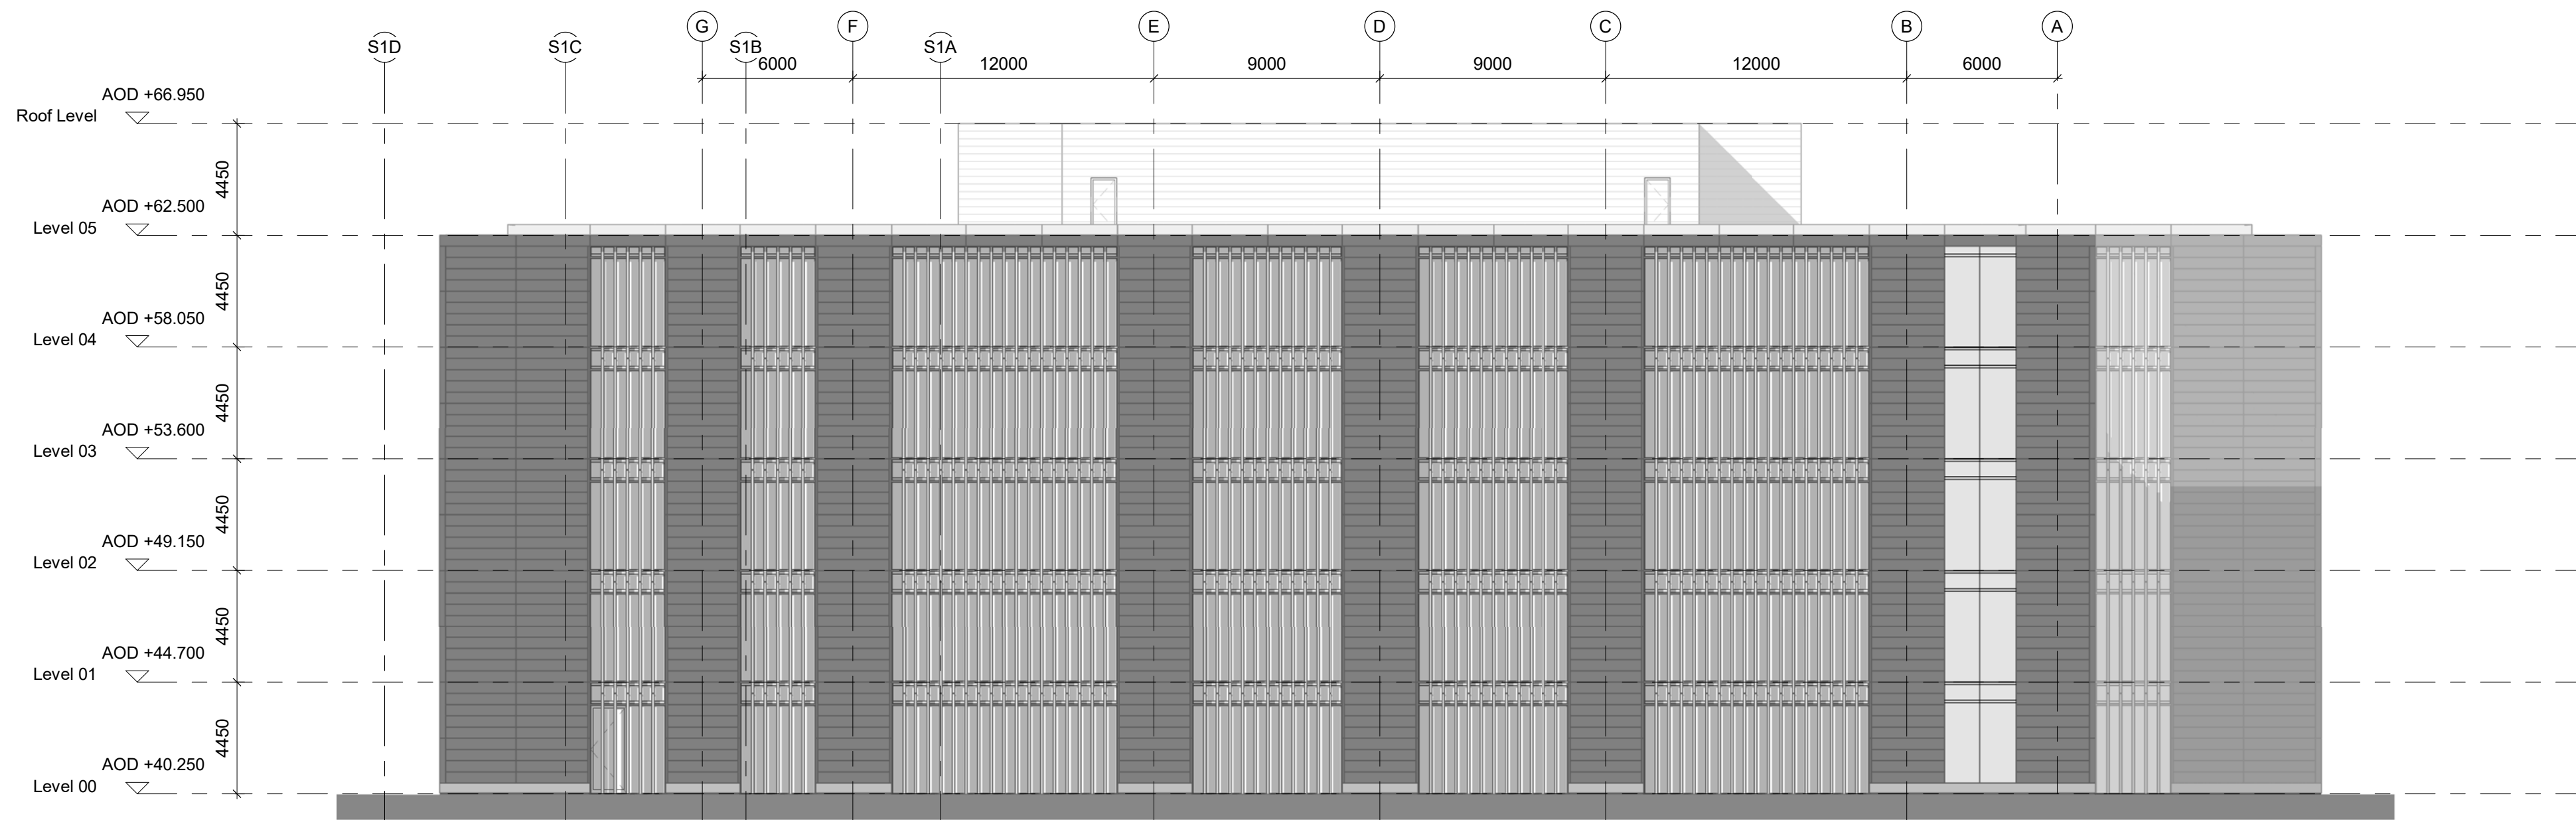

01 South Building - North Elevation
1 : 200

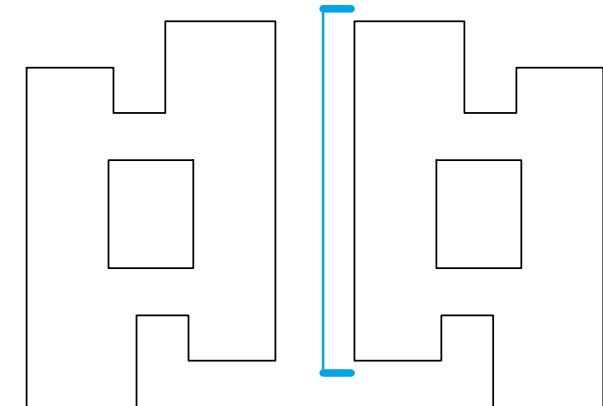

02 South Building - South Elevation
1 : 200

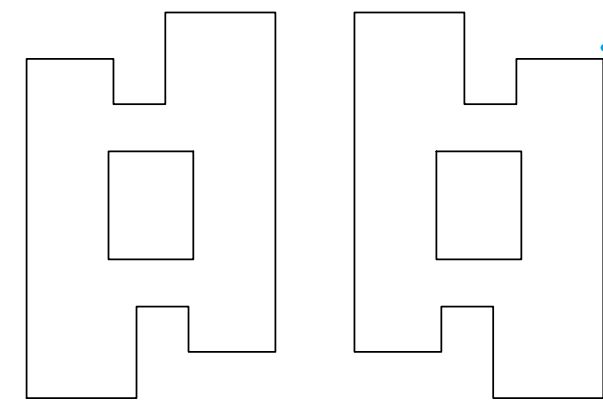


Disclaimer
Do not scale from this drawing.
Check all dimensions on site before fabrication or setting out.
This document is copyright and may not be reproduced without permission of the owner.

Notes

03	For Information	17/08/18	RPP
02	For Information	30/04/18	RPP
01	Planning Application	16/03/16	RPP
00	For Information	08/03/16	RPP
Rev	Reason for Issue	Date	Iss

Consultants
Landscape Architects: Place Design + Planning
Planning Consultant: Deloitte LLP
Quantity Surveyors: Gardiner & Theobald LLP
Structure: Ramboll
Building Services: Hoare Lea

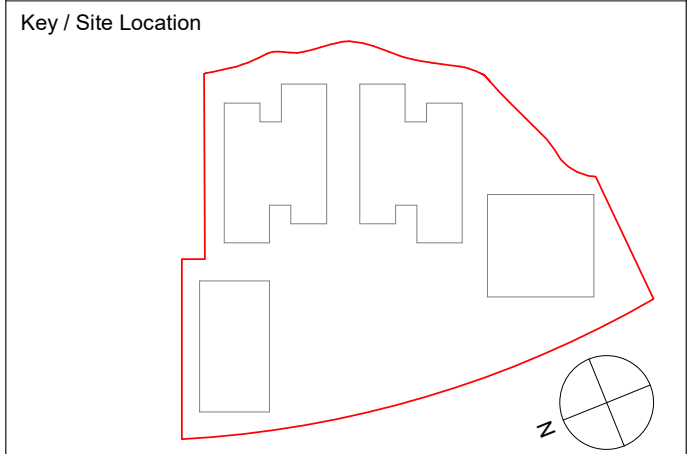

Robin Partington & Partners
235 St. John Street
London
EC1V 4NG
+44 20 7419 3500
mail@rpplondon.com
www.rpplondon.com

Client
Green Park Reading No.1 LLP

Project 400 Longwater Avenue, Green Park		
Drawing Title General Arrangement Elevations South Building North & South		
Scale 1 : 200 @ A1	Drawn By RPP	Issued By RPP
Stage 3		
Project No. 15011	Drawing No. A_PL_302	Revision 03