



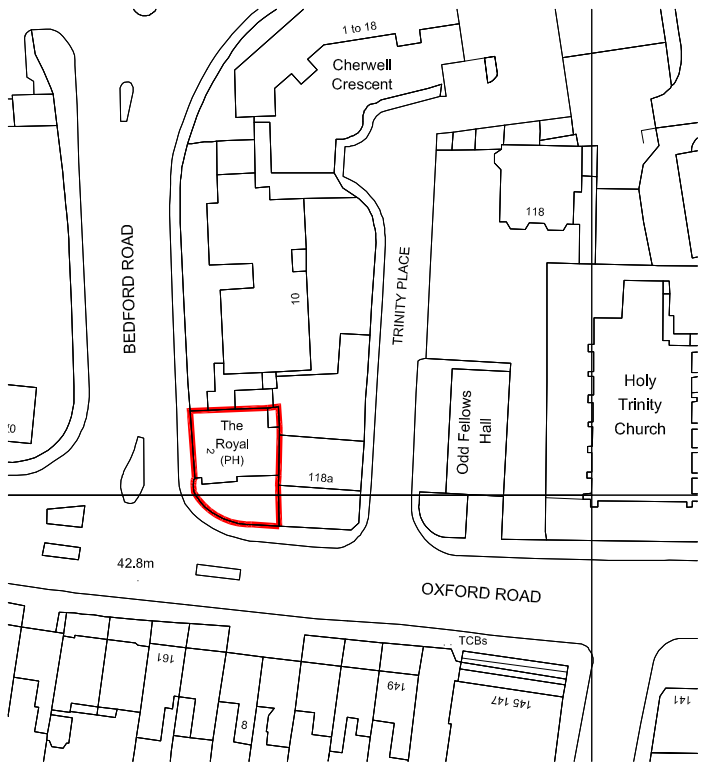

Site location plan 1:1250

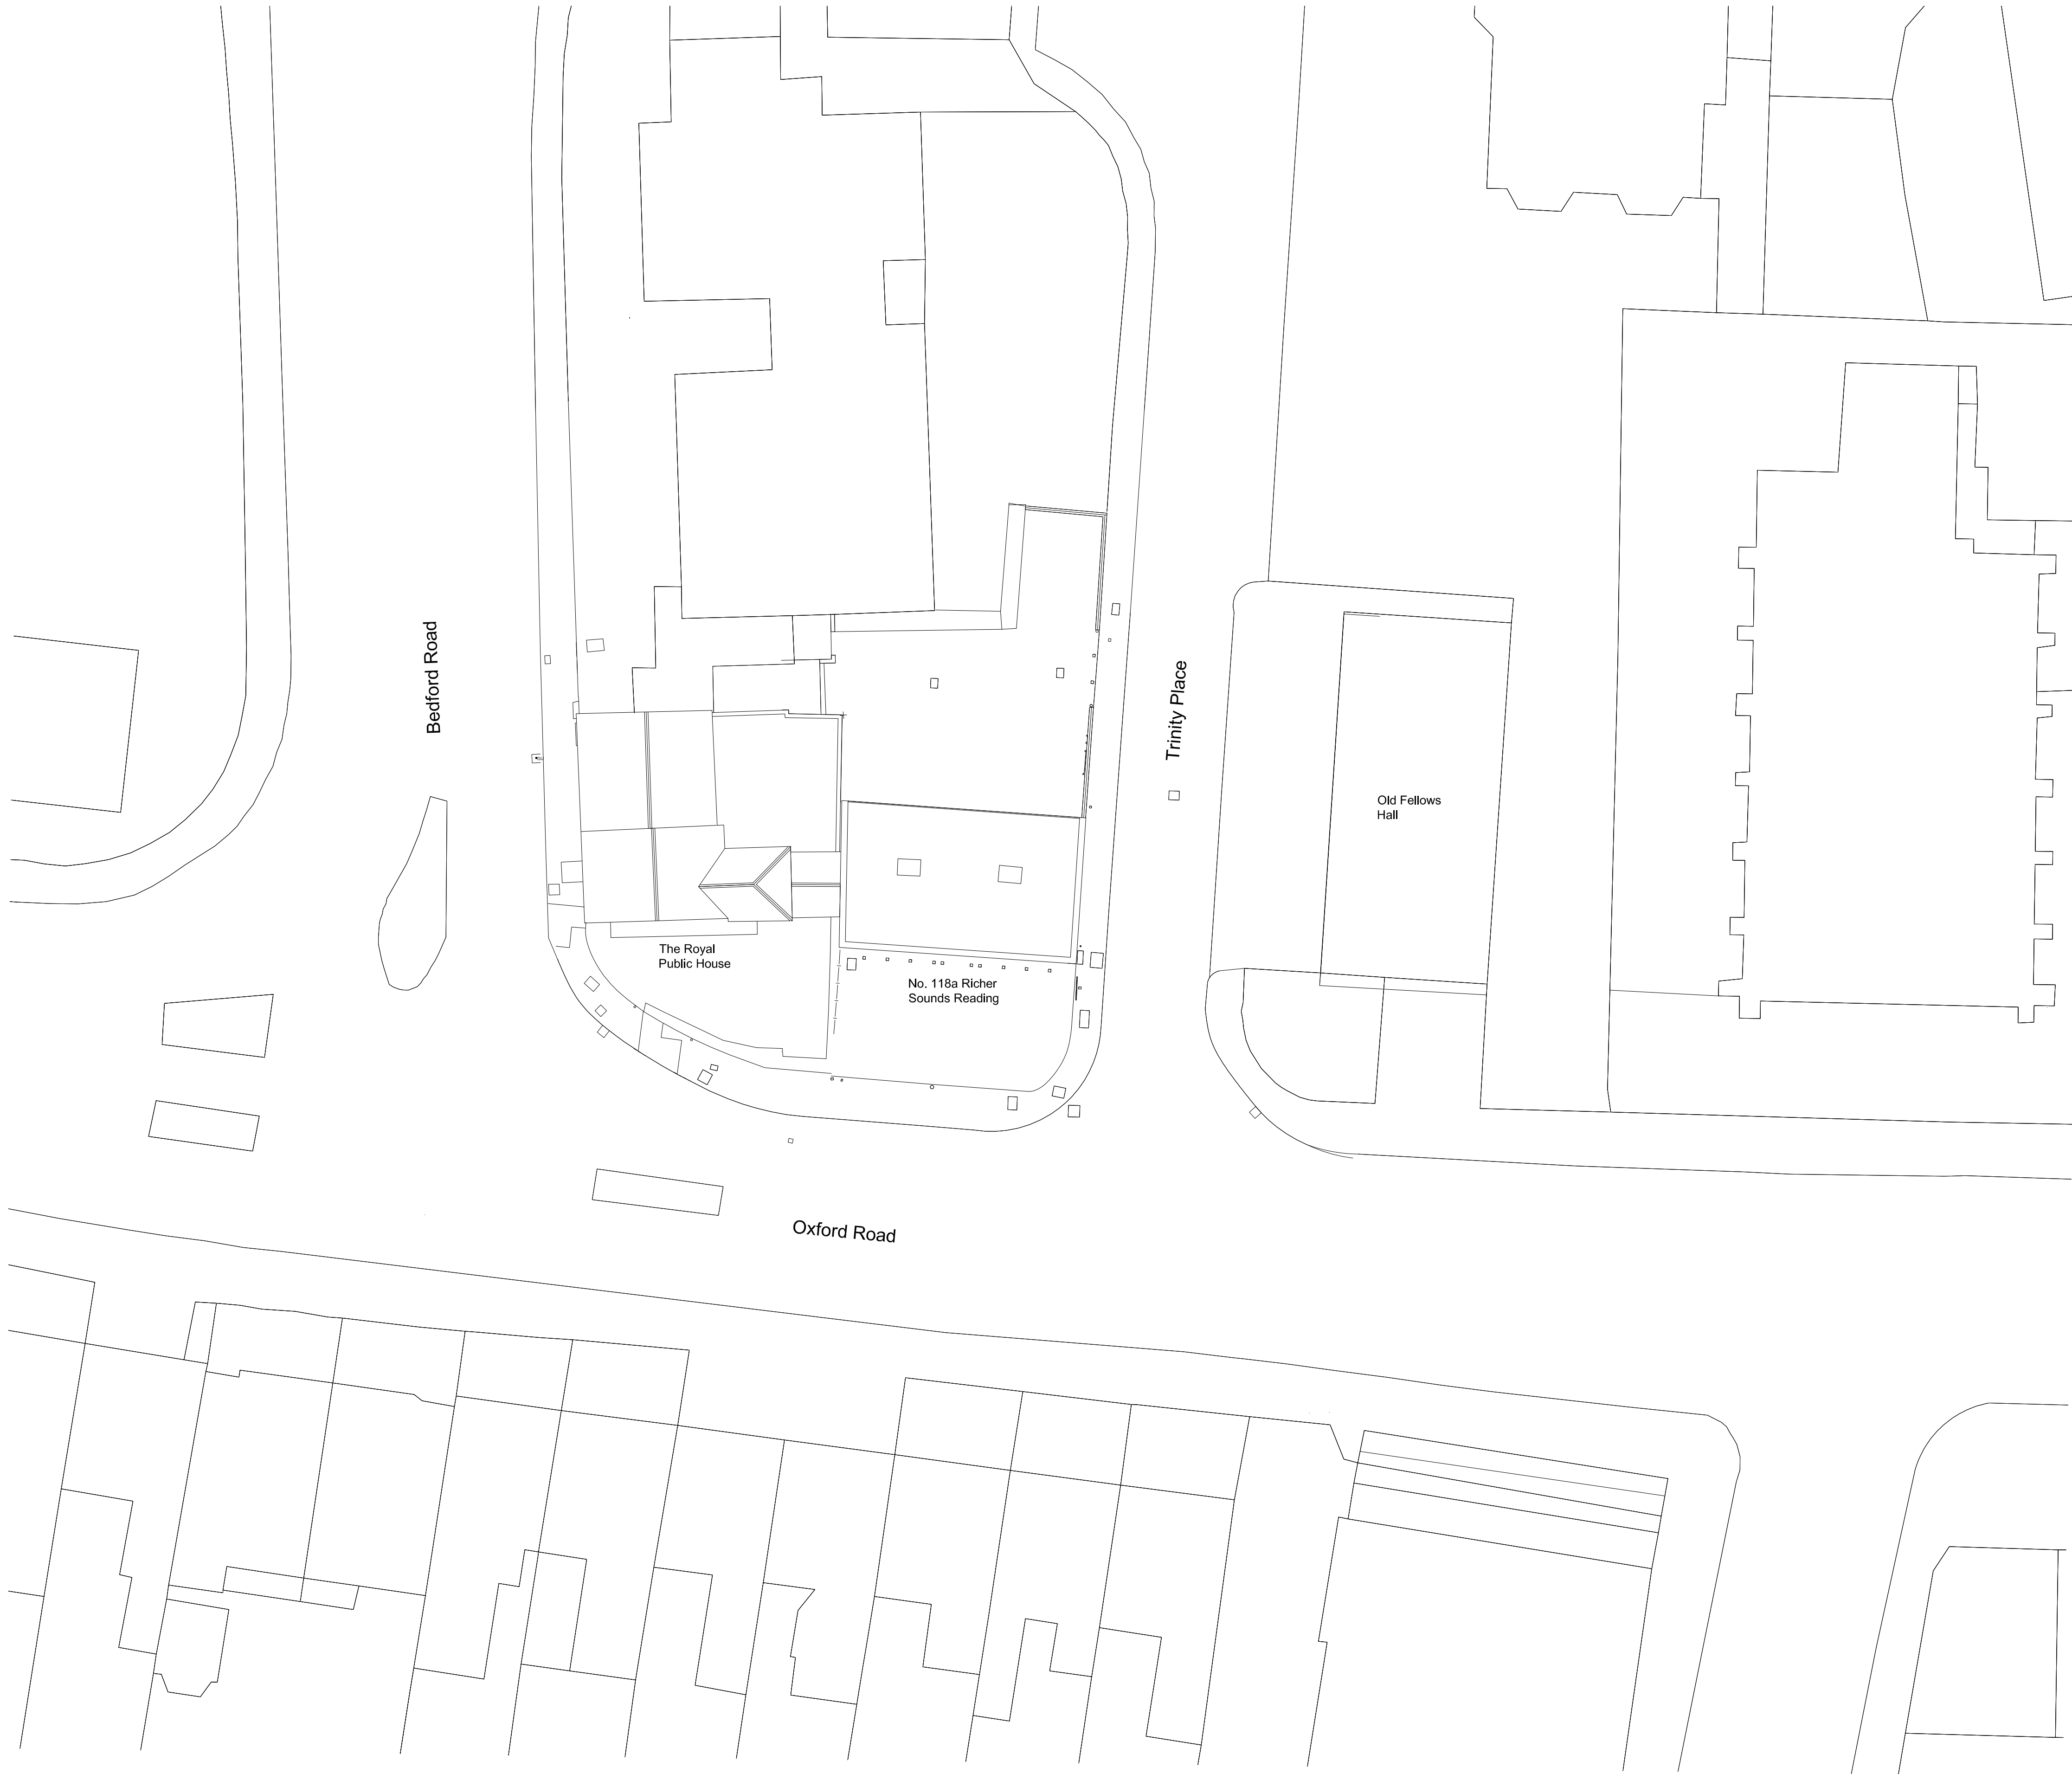

robin ashley architects
Hawk Works 105 Mary St
Sheffield S1 4RT
0114 258 7450
contact@raarchitects.co.uk
www.raarchitects.co.uk



project:	A1/A2/A3 use and 6 apartments No 2 Bedford Road, Reading
client:	J R Properties
drawing:	Site plan as existing
drawing number:	15-035-01
revision:	C [24-05-18]
date:	January 2016
scale:	1:200
original size:	A1
issue:	Approval
drawn:	DJU
checked:	

this drawing may be scaled only for the purposes of planning approval
check all dimensions on site + refer all queries prior to carrying out work
this drawing is to be used only for the purposes for which it is issued
© robin ashley architects LLP
registered in england + wales, number OC310 421

