


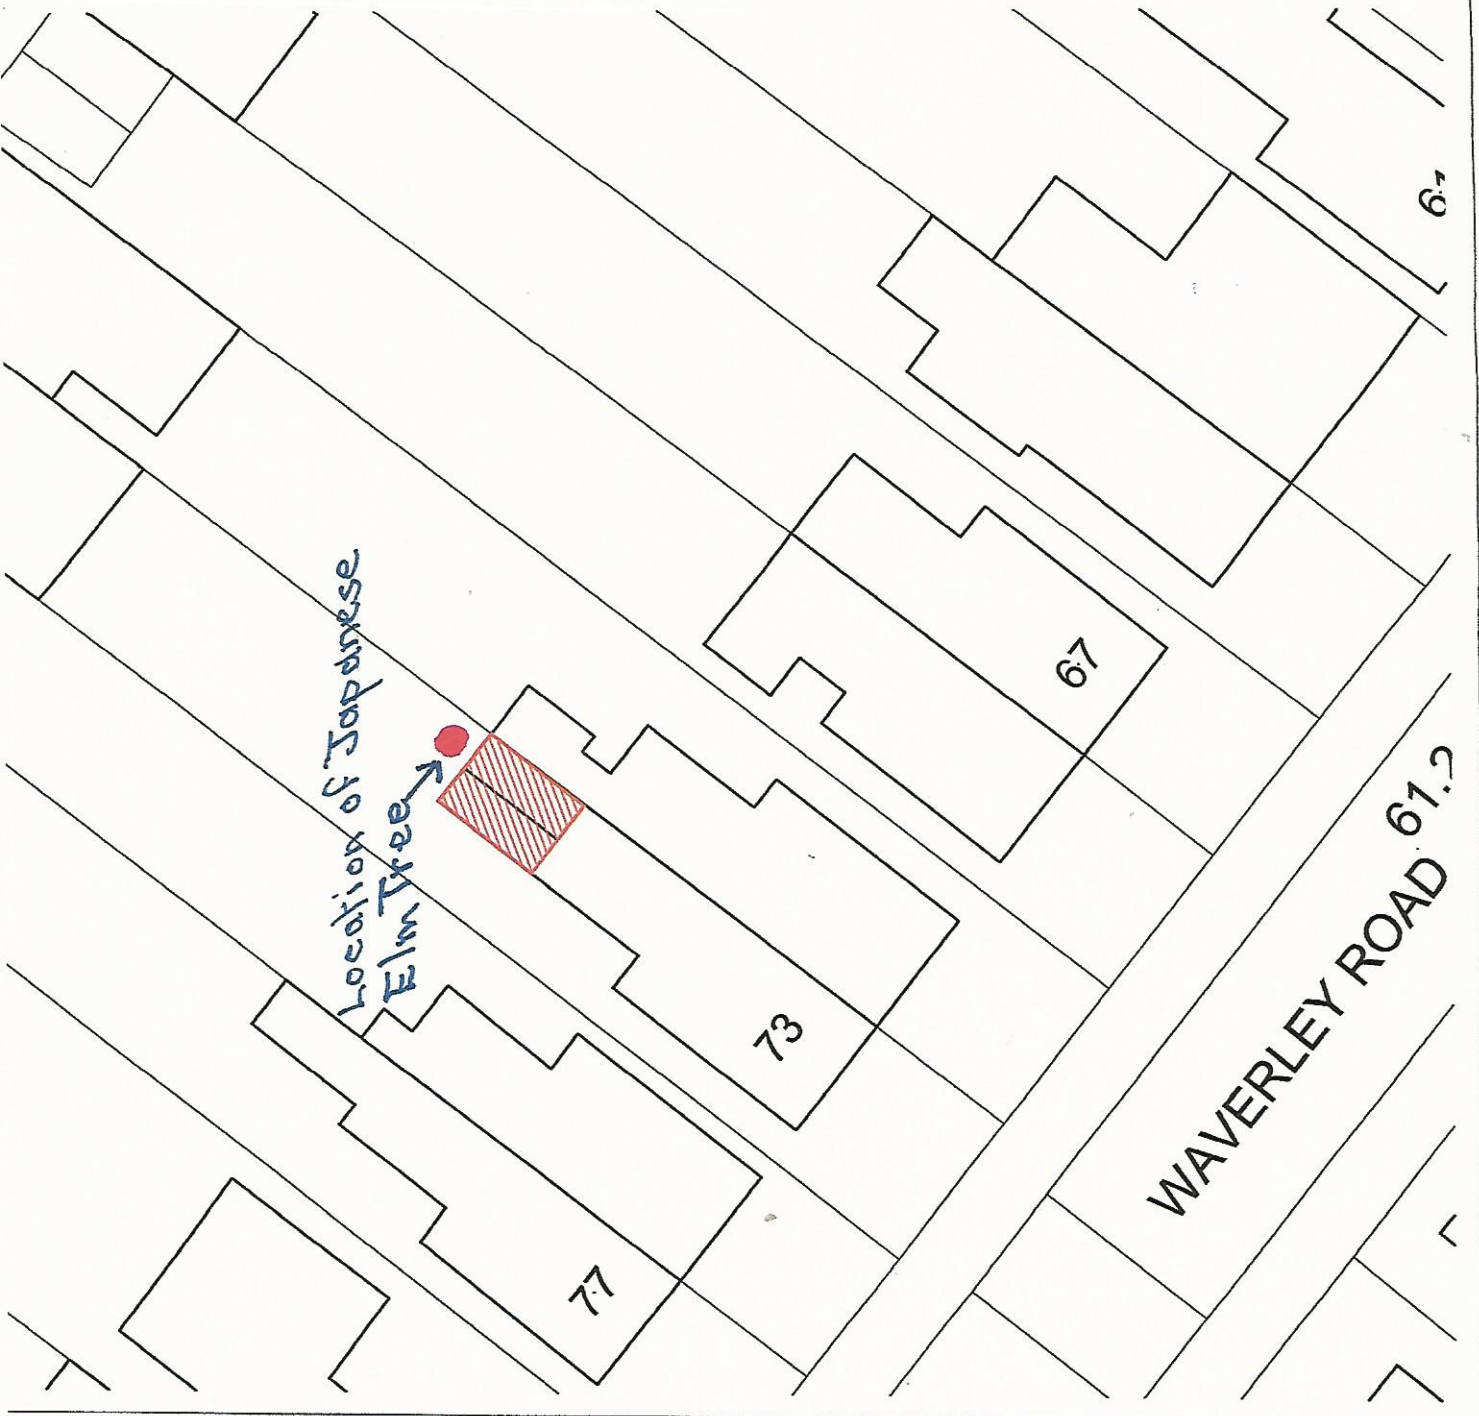

Location of nearby tree
Drawing No. 09.

Site Plan 1:250

