


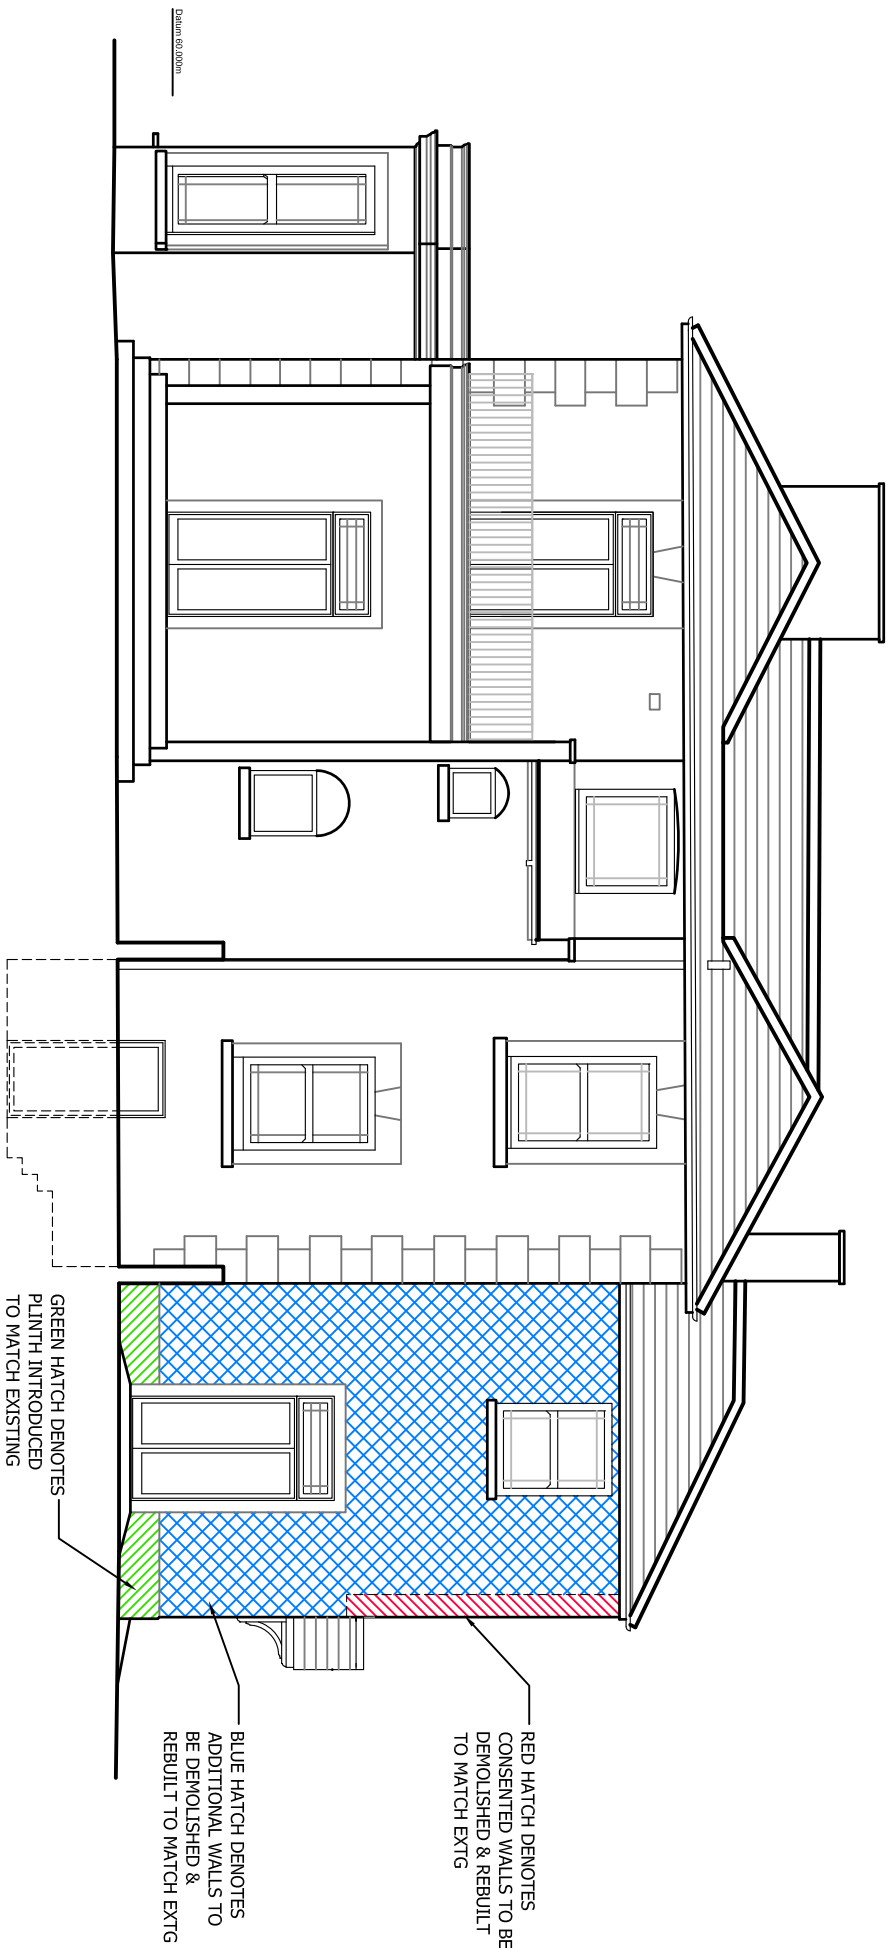

SOUTH ELEVATION

REV	DATE	DETAILS	BY

Do not scale from this drawing, except for planning purposes. All dimensions to be checked by the Contractor prior to commencement of works on site. Any discrepancy or suggested modification to be reported to Lucas Design immediately.

PROJECT: 1-3 CASTLE CRESCENT
READING
RG1 6AQ

TITLE:
EXISTING BUILDING CONVERSION
SOUTH ELEVATION

PROJECT NO:	17/056
DWG. NO:	LB005
REVISION:	
SCALE:	1:100@A3
DATE:	MAY'18
DRAWN BY:	GF
CHECKED BY:	
DWG. STATUS	PLANNING



11A WEST STREET, REIGATE
SURREY, RH2 9BL
Tel: 01737 243 340 Fax: 01737 244 836
Email: info@lucas-design.co.uk
www.lucas-design.co.uk