




Third Floor Plan

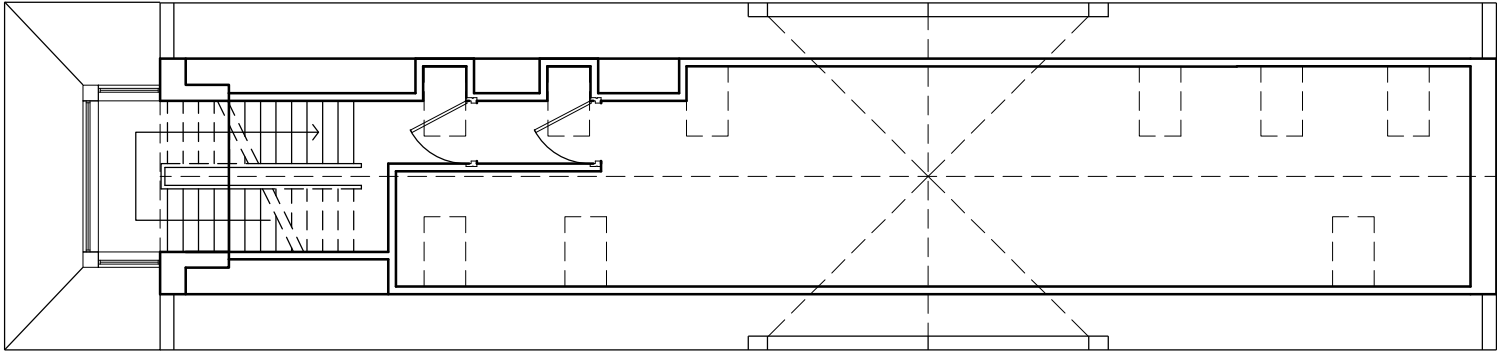


Second Floor Plan

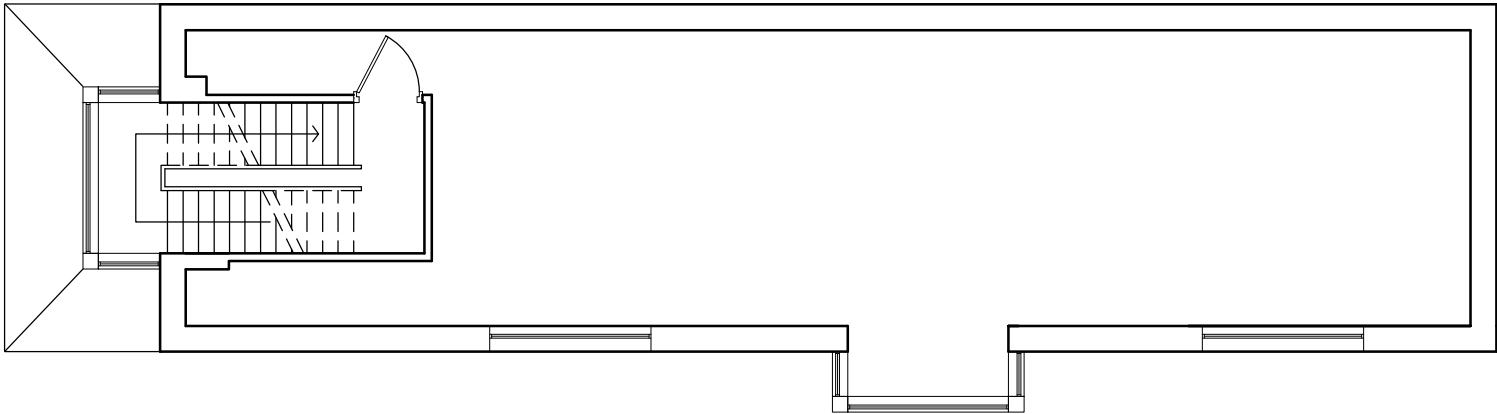

First Floor Plan

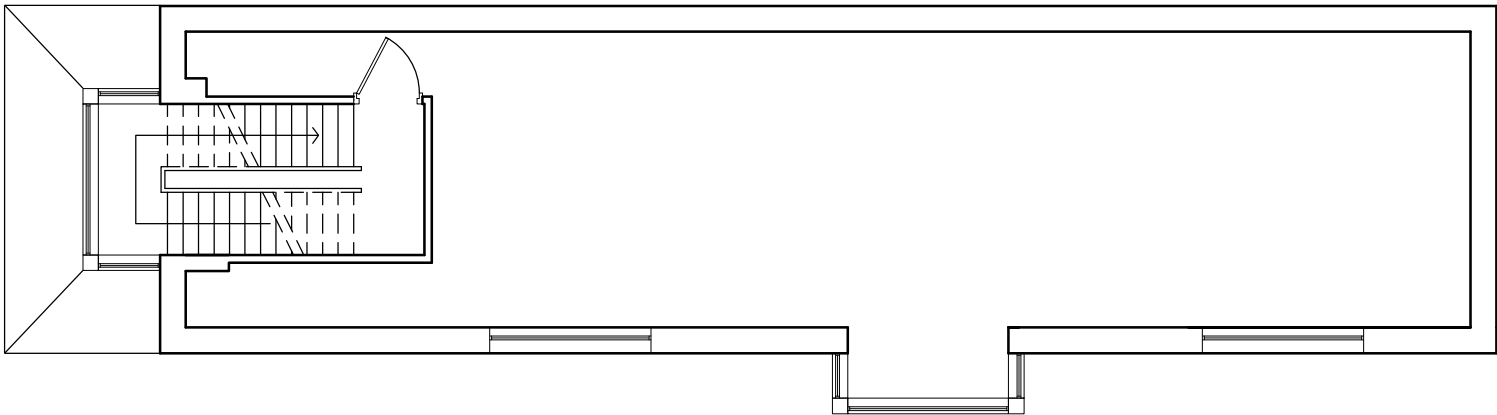

Ground Floor Plan

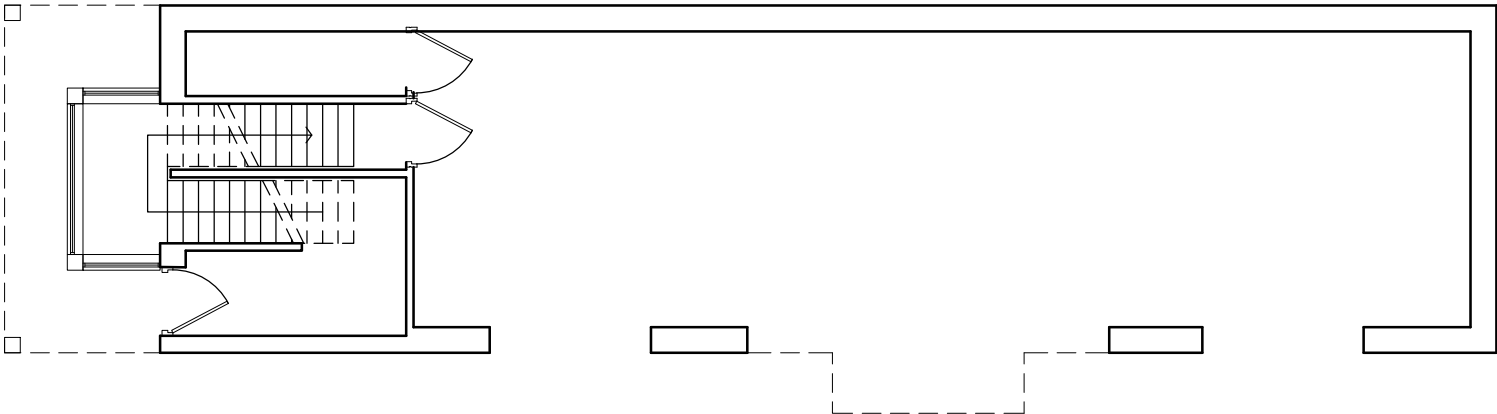

COOKHAM DESIGN
PARTNERSHIP

architecture + planning

07 888 658 416

info@cookhamdesign.com

Client:
Mr P Knight
Its Ltd

Project:
286 Kings Road
Reading
RG1 4HP

Drawing:
Existing
Plans

Job No: 1805-CKR

Scale: 1:100

Date: 05/06/2018

Dwg No:

PL-04

Do not Scale. Use figured dimensions only. Subject to site survey and all necessary consents. All dimensions to be checked by user and any discrepancies, errors or omissions to be reported to the Architect before work commences. This drawing is to be read in conjunction with all other relevant materials.