



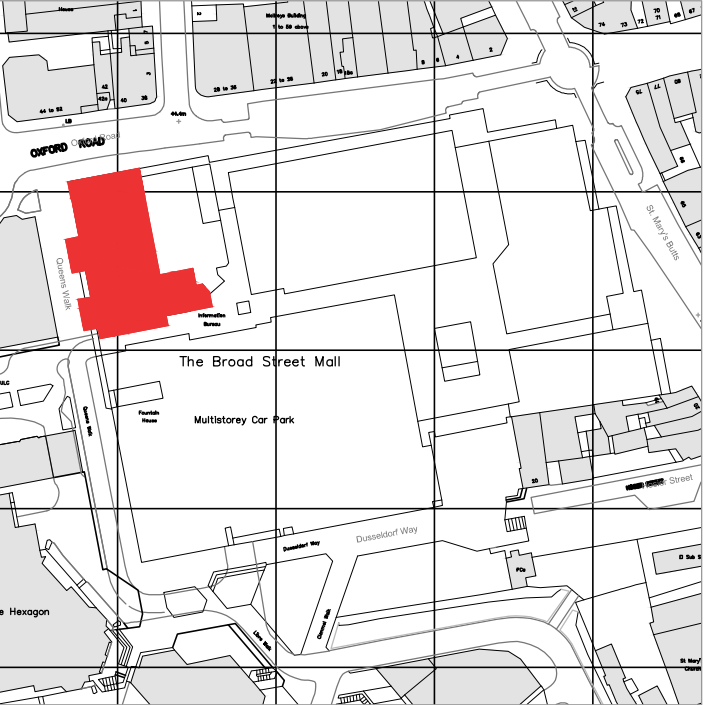

Key Plan
Scale 1:20

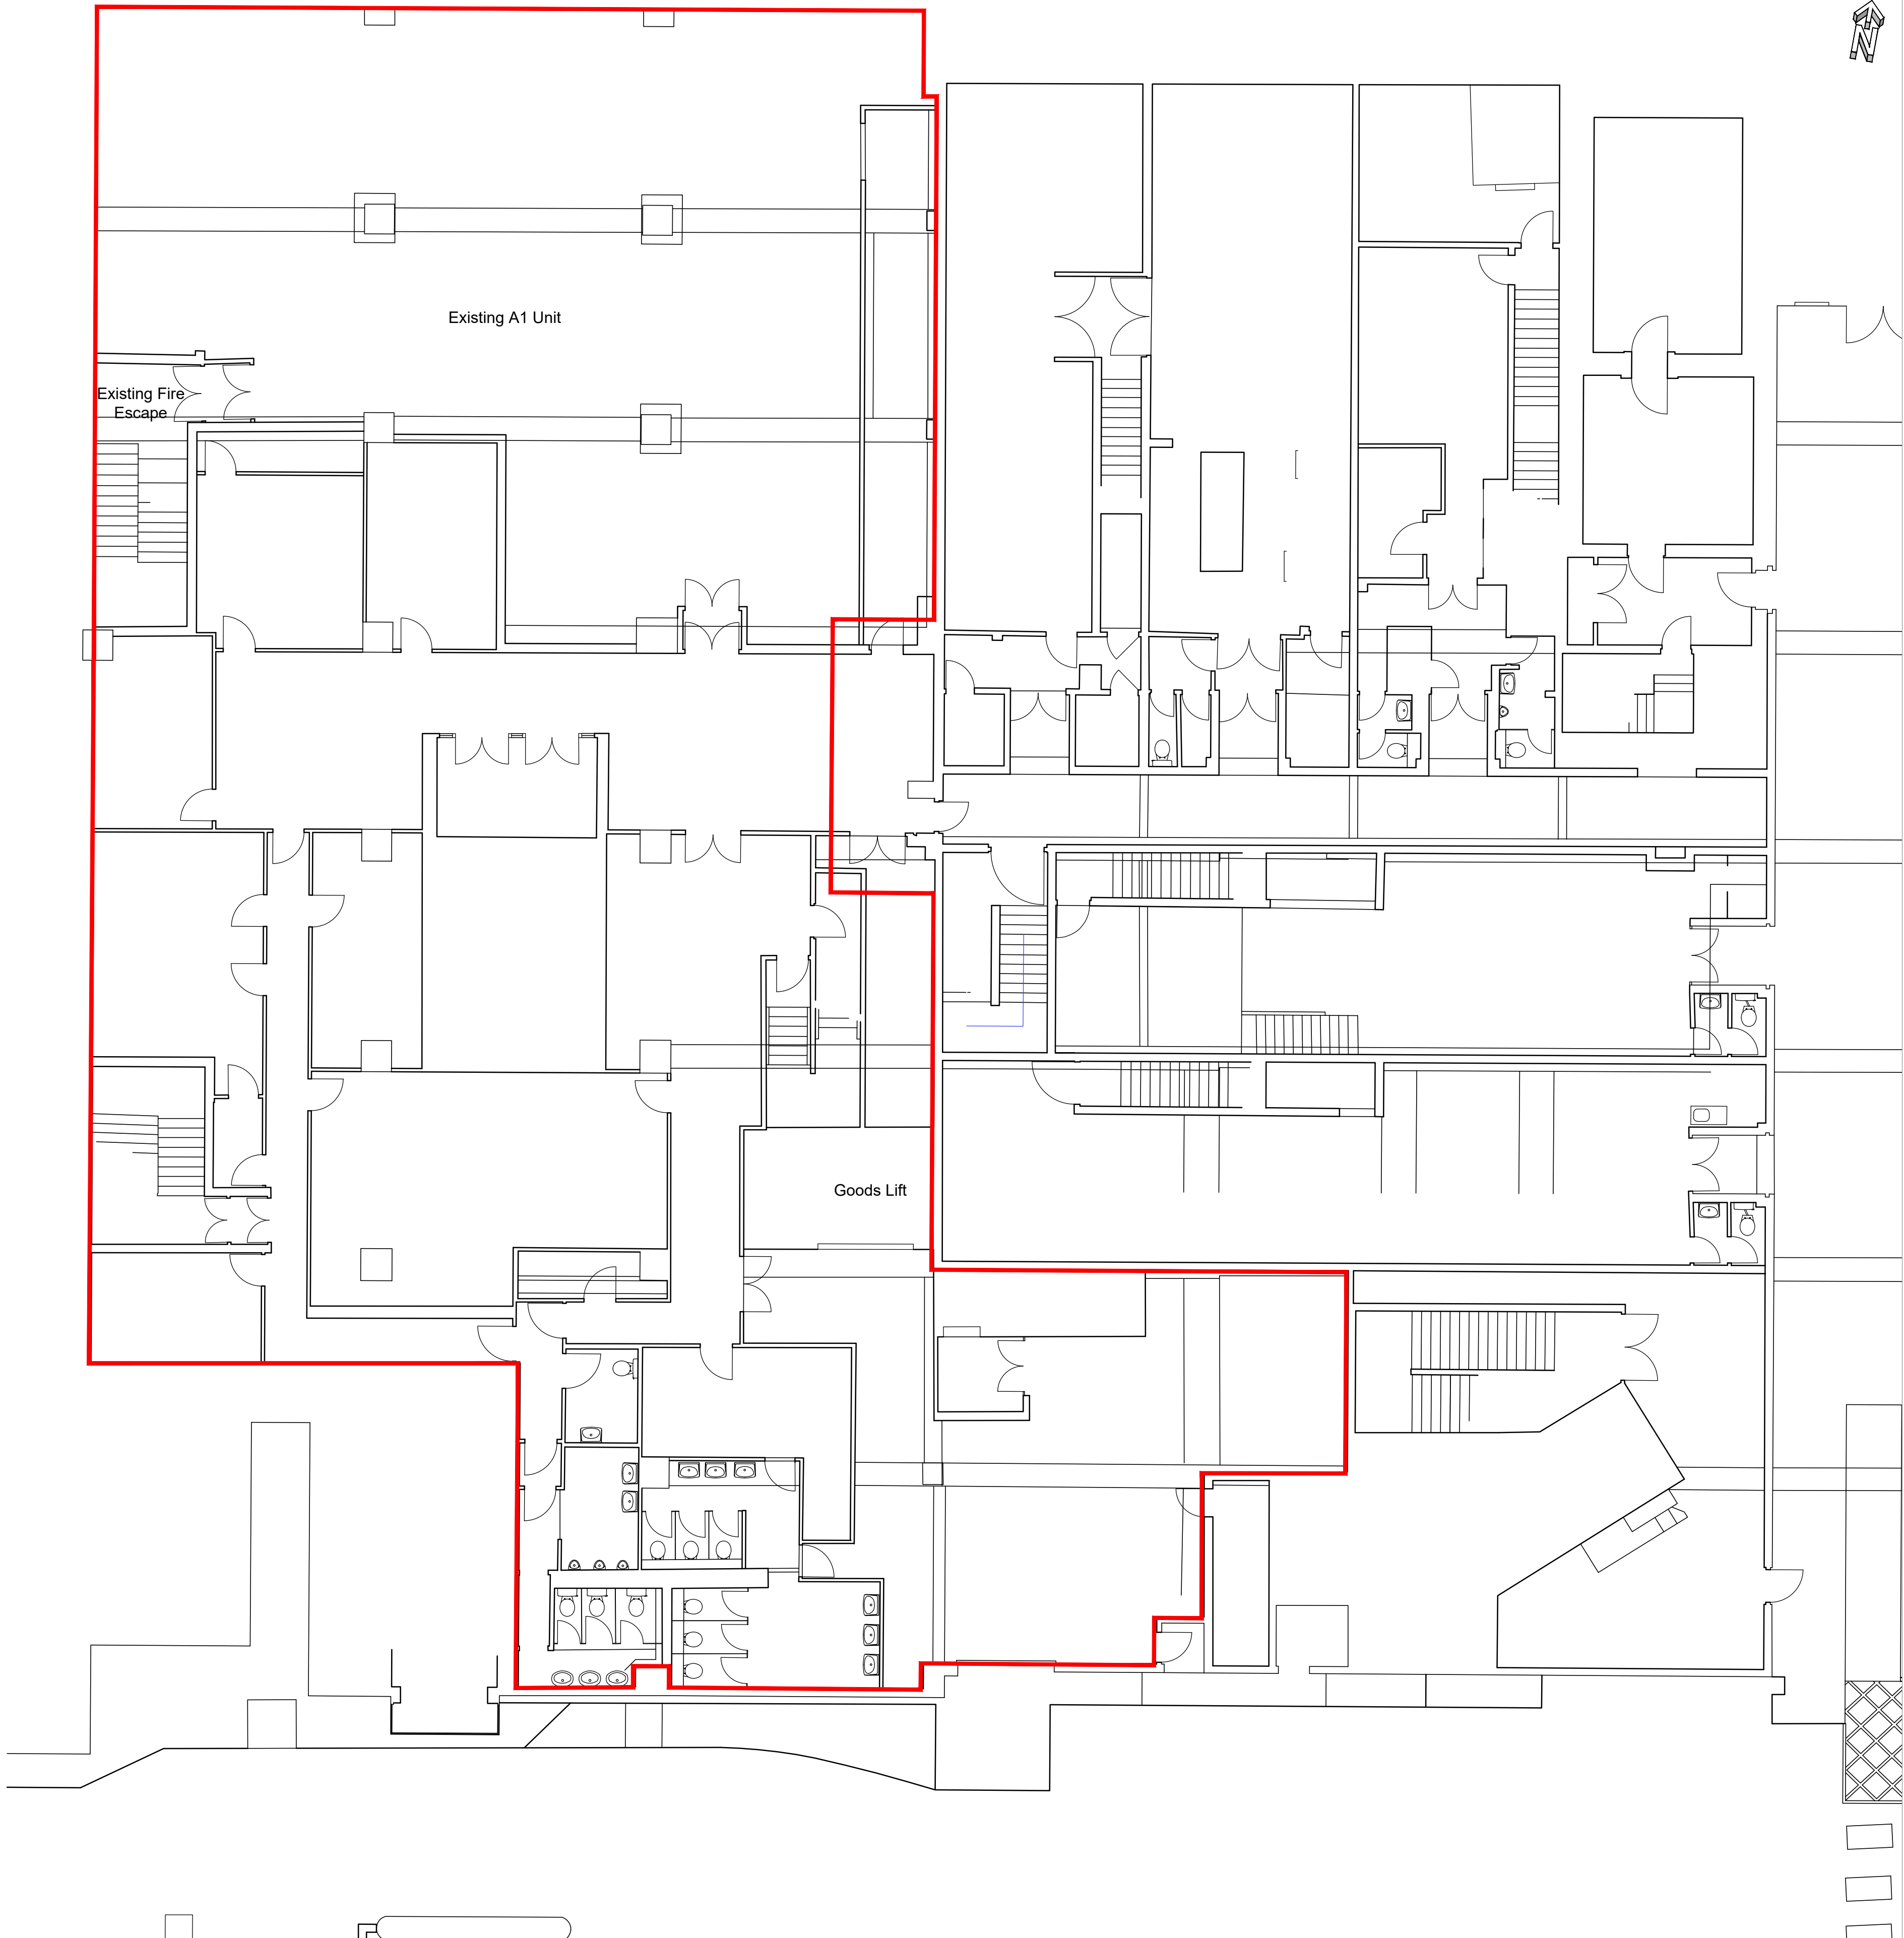

Basement Floor Plan
Scale 1:100

P-01 15.05.18 Drawing revised to planning consultants comments (email dated 10.05.18) EH

PLANNING

REV DATE NOTES CHK
Client

INCEPTION (READING) SARL

Project

BROAD STREET MALL
READING

Drawing Title

EXISTING
OXFORD ROAD CORNER
BASEMENT PLAN

Drawn	Checked	Paper Size	Scale	Date
EH	PT	A1	1:100	APR 2018

Project No.	Drawing No.	Revision
15116	0362	P-01

**CORSTORPHINE
+WRIGHT
ARCHITECTS**

Warwick
London
Birmingham
Manchester
Newcastle