





Front Elevation




Rear Elevation

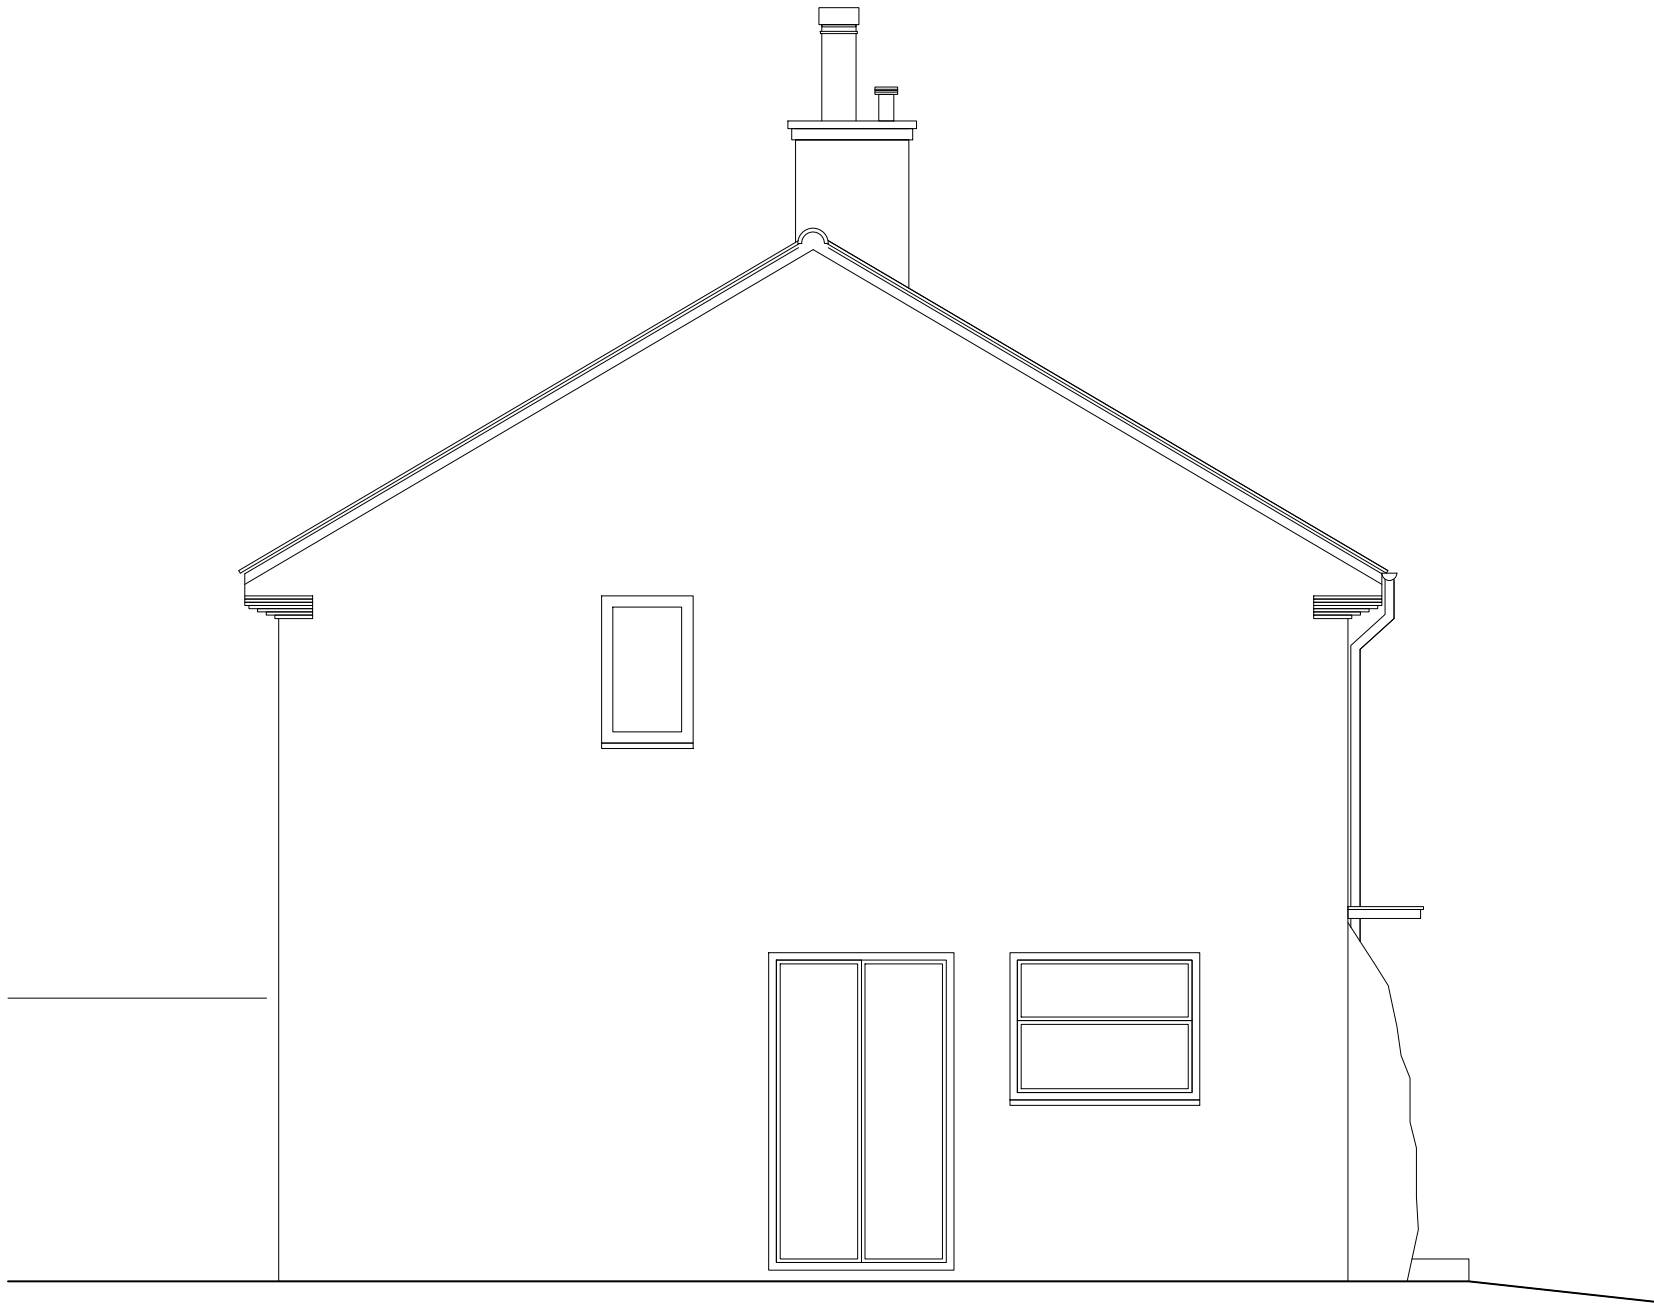


Side Elvavtion

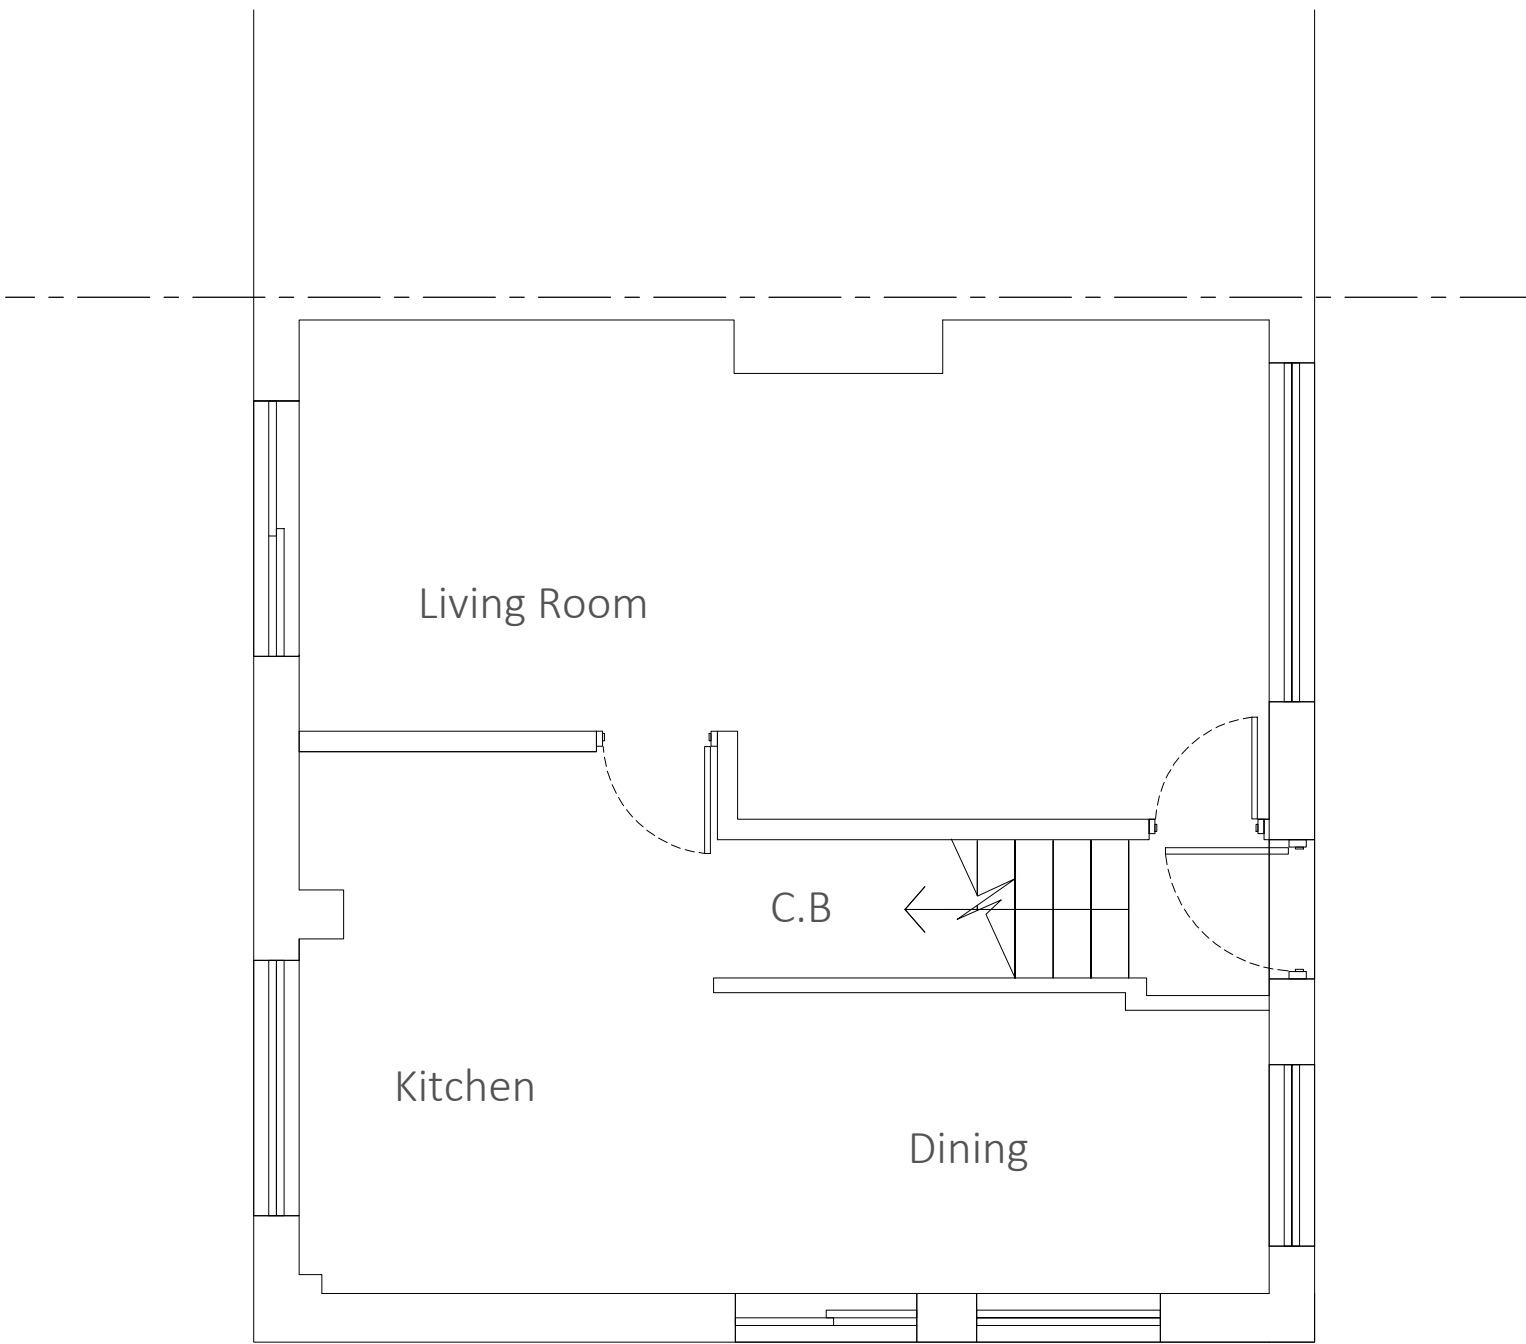


Ground Floor Plan

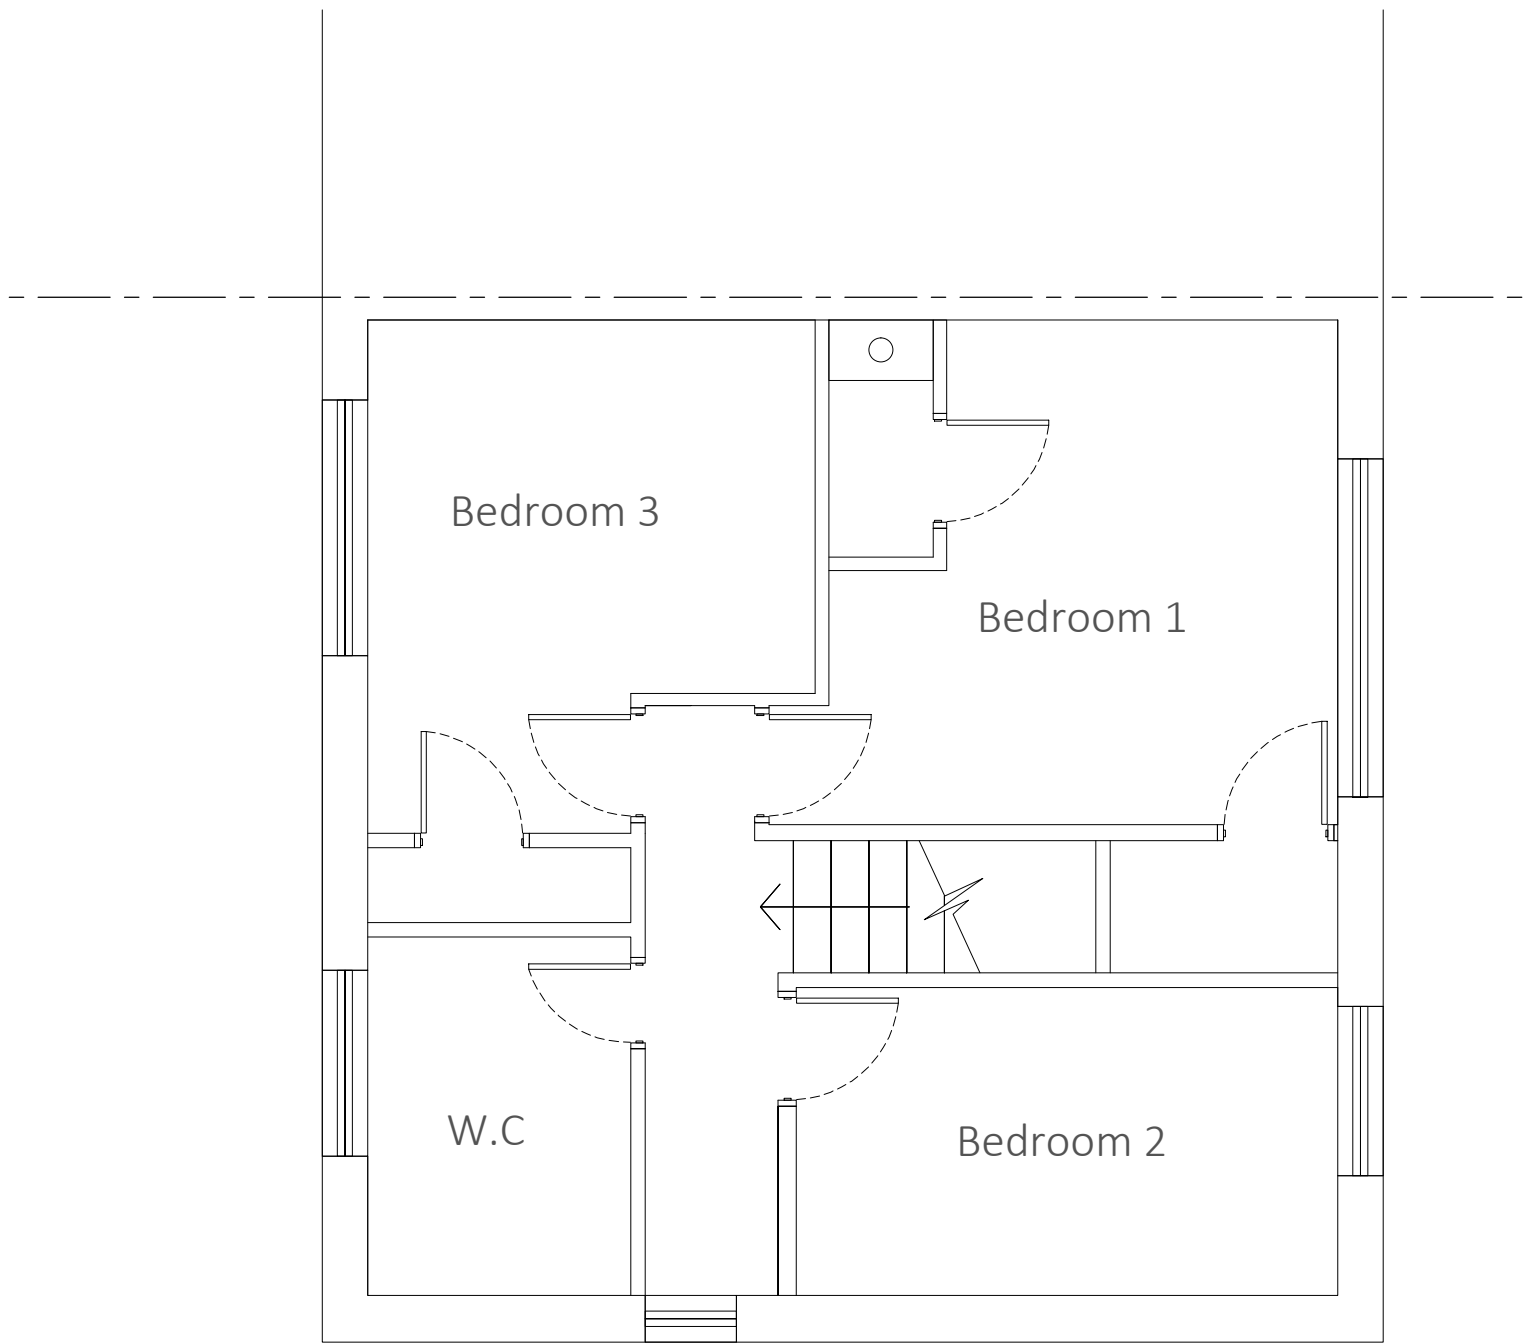

First Floor Plan

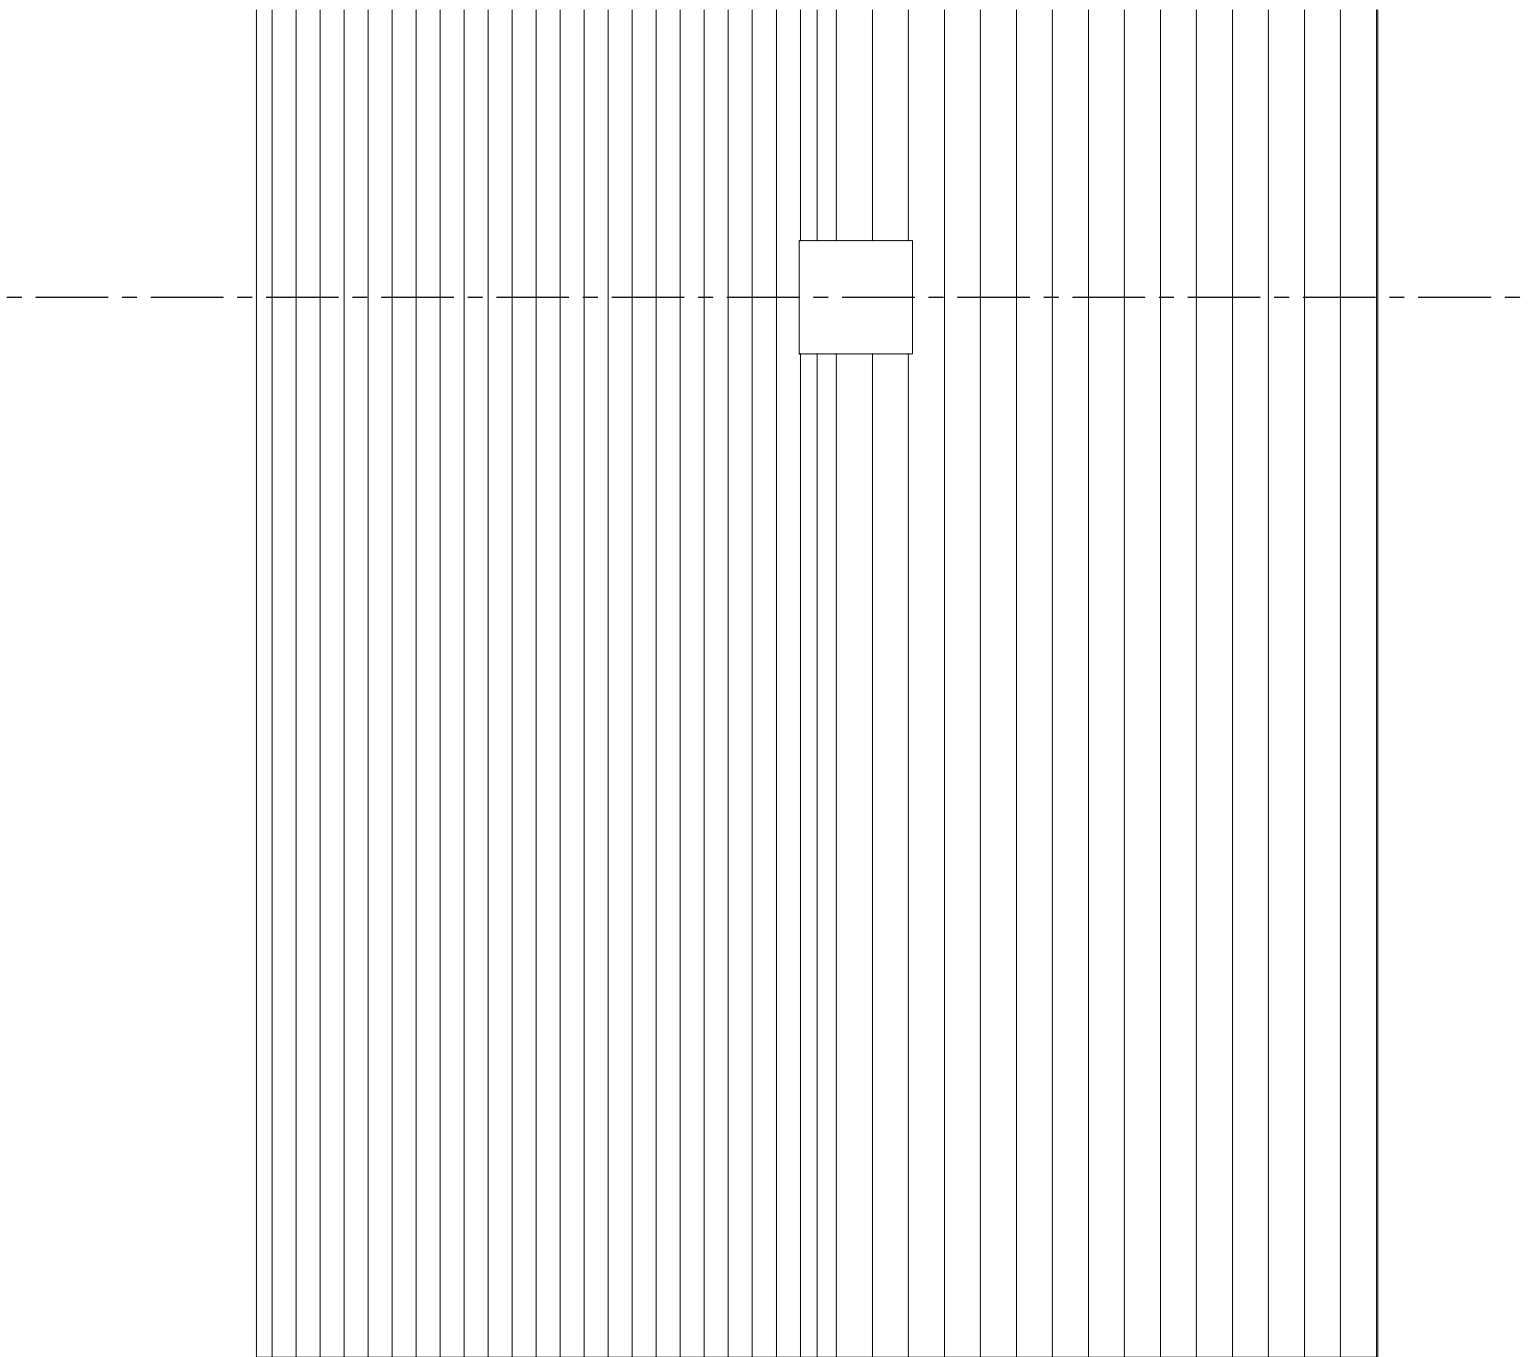

Roof Plan

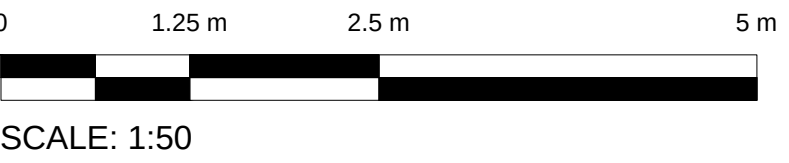

PLANNING

Project: 15 Highmead Close		
Client Duane Hill		
Drawing Title: EXISTING ELEVATIONS AND PLANS		
Scale: 1:50@A1	Dwg. No.: 15HIGH-PL02	Rev.: --
Drawn by: --		
Date: 07/18		