




- MATERIALS LEGEND**
- 1. Red facing brickwork
 - 2. Plain tile roof
 - 3. White doubled glazed composite windows
 - 4. Brick soldier course
 - 5. Protruding stone banding
 - 6. White composite front door
 - 7. Opaque windows

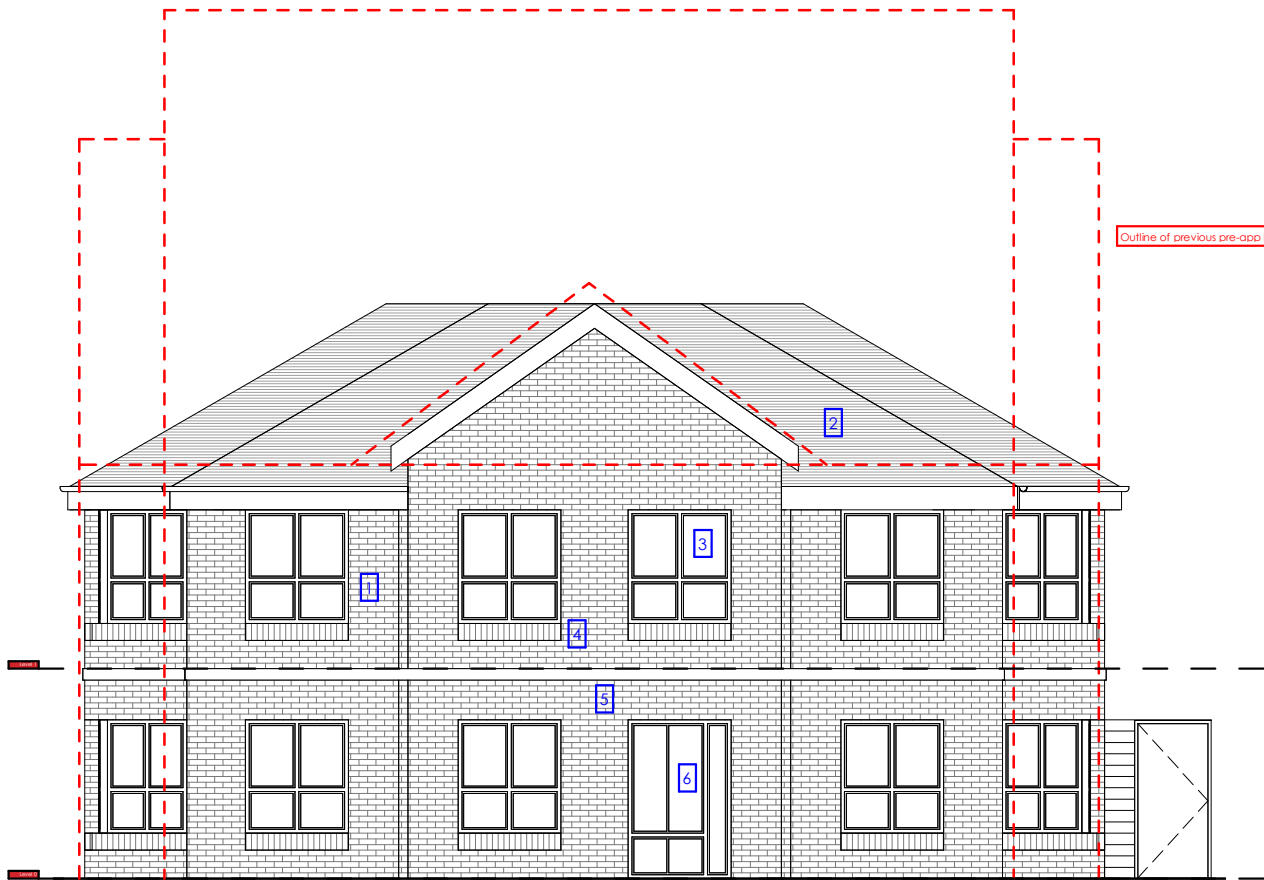

1 Front Elevation
1 : 100

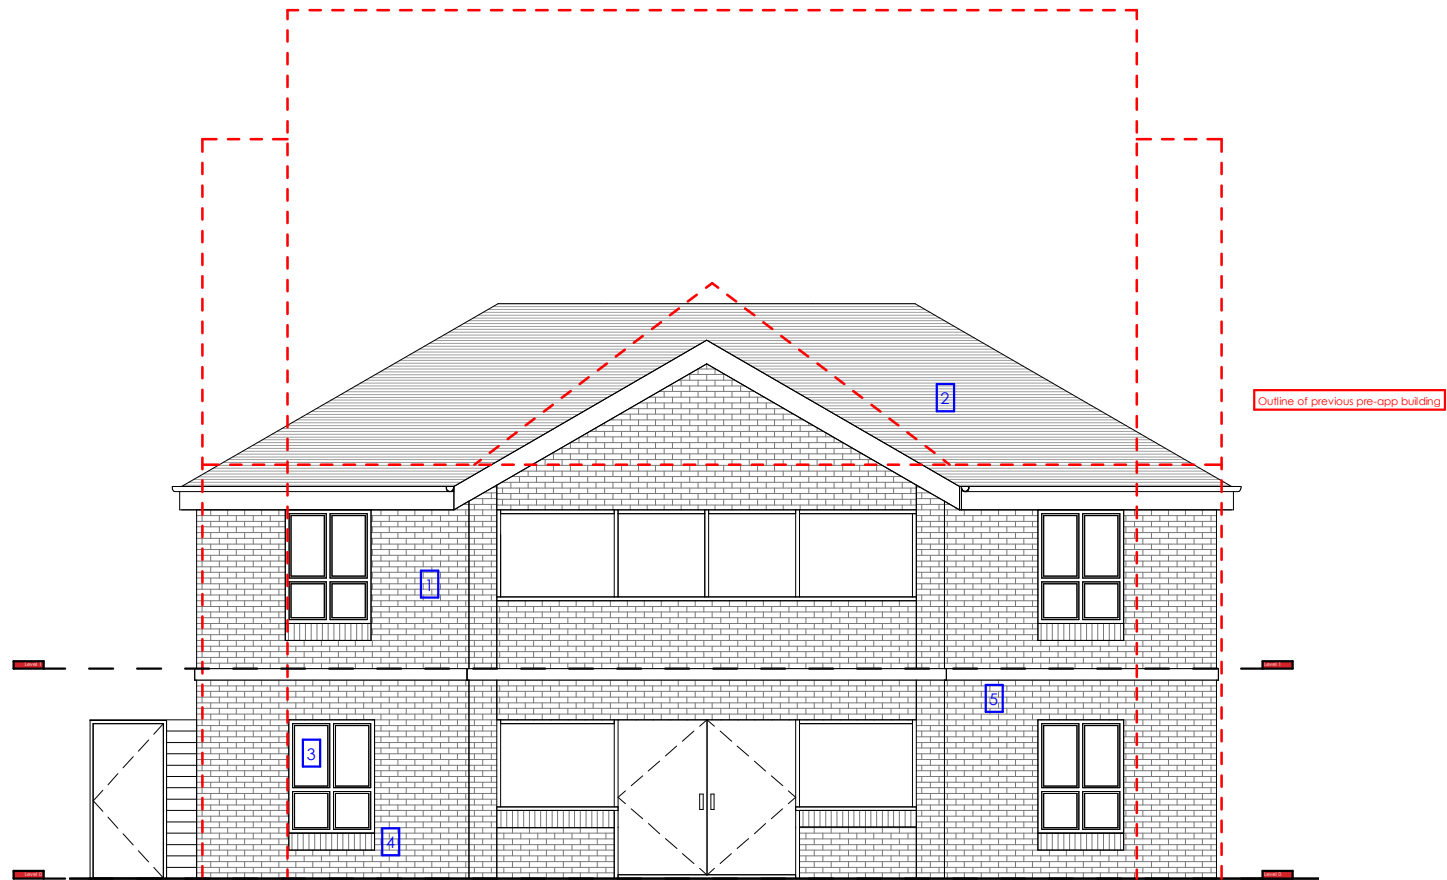

3 Rear Elevation
1 : 100

 

hester
Architects
limited

2 Drayton House Court
Dorchester Road
Oxfordshire. OX10 7BG
T: 01865 - 893 900
F: 01865 - 893 901
E: mail@hesterarchitects.co.uk
W: www.hesterarchitects.co.uk

CDM NOTES:
CDM REGULATION 2007 : DESIGNERS NOTES ON SIGNIFICANT RESIDUAL RISKS
In preparing this design Hester Architects have attempted to avoid using materials and techniques which could cause future hazards whilst constructing, using, maintaining or de-commissioning the building.
The following risks could not be designed out and should be carefully monitored on site during the construction period and during any future maintenance of the structure. These notes relate solely to information shown on this drawing. Only significant risks which are considered to be unusual, or unlikely to be obvious to a competent contractor or other designer will be highlighted. This information is subject to revision as design develops.
Particularly hazardous areas are highlighted with  on the drawing

FOR PLANNING

Revision	Date	Notes
B	04.05.18	Elevations amended following pre-app meeting
A	19.04.18	Drawing amended to suit planners comments

For
Mohammed Arif
Project
42 Shinfield Road

Drawing Title
Proposed Elevations

This document is the Copyright work of hester architects ltd. unless formally assigned in writing.		
Scale 1 : 100 @ A3		
Drawn by MAF	Date 17.01.2018	Checked
Job No. 17073	Drawing No. 2-201	Rev. B