



COPYRIGHT DO NOT SCALE FROM THIS DRAWING. CONTRACTOR MUST CONFIRM SITE DIMENSIONS BEFORE COMMENCEMENT OF WORK.		
THIS DRAWING OR DESIGN IS THE COPYRIGHT AND MAY NOT BE REPRODUCED WITHOUT WRITTEN CONSENT OF THE DESIGNER.		
CONTRACTOR RESPONSIBLE FOR CORRECT SETTING OUT ON SITE. ANY DISCREPANCIES TO BE NOTED TO THE DESIGNER IMMEDIATELY.		
MARKED	REVISION	DATE
A	TO SUIT PLANNING	25.08.09


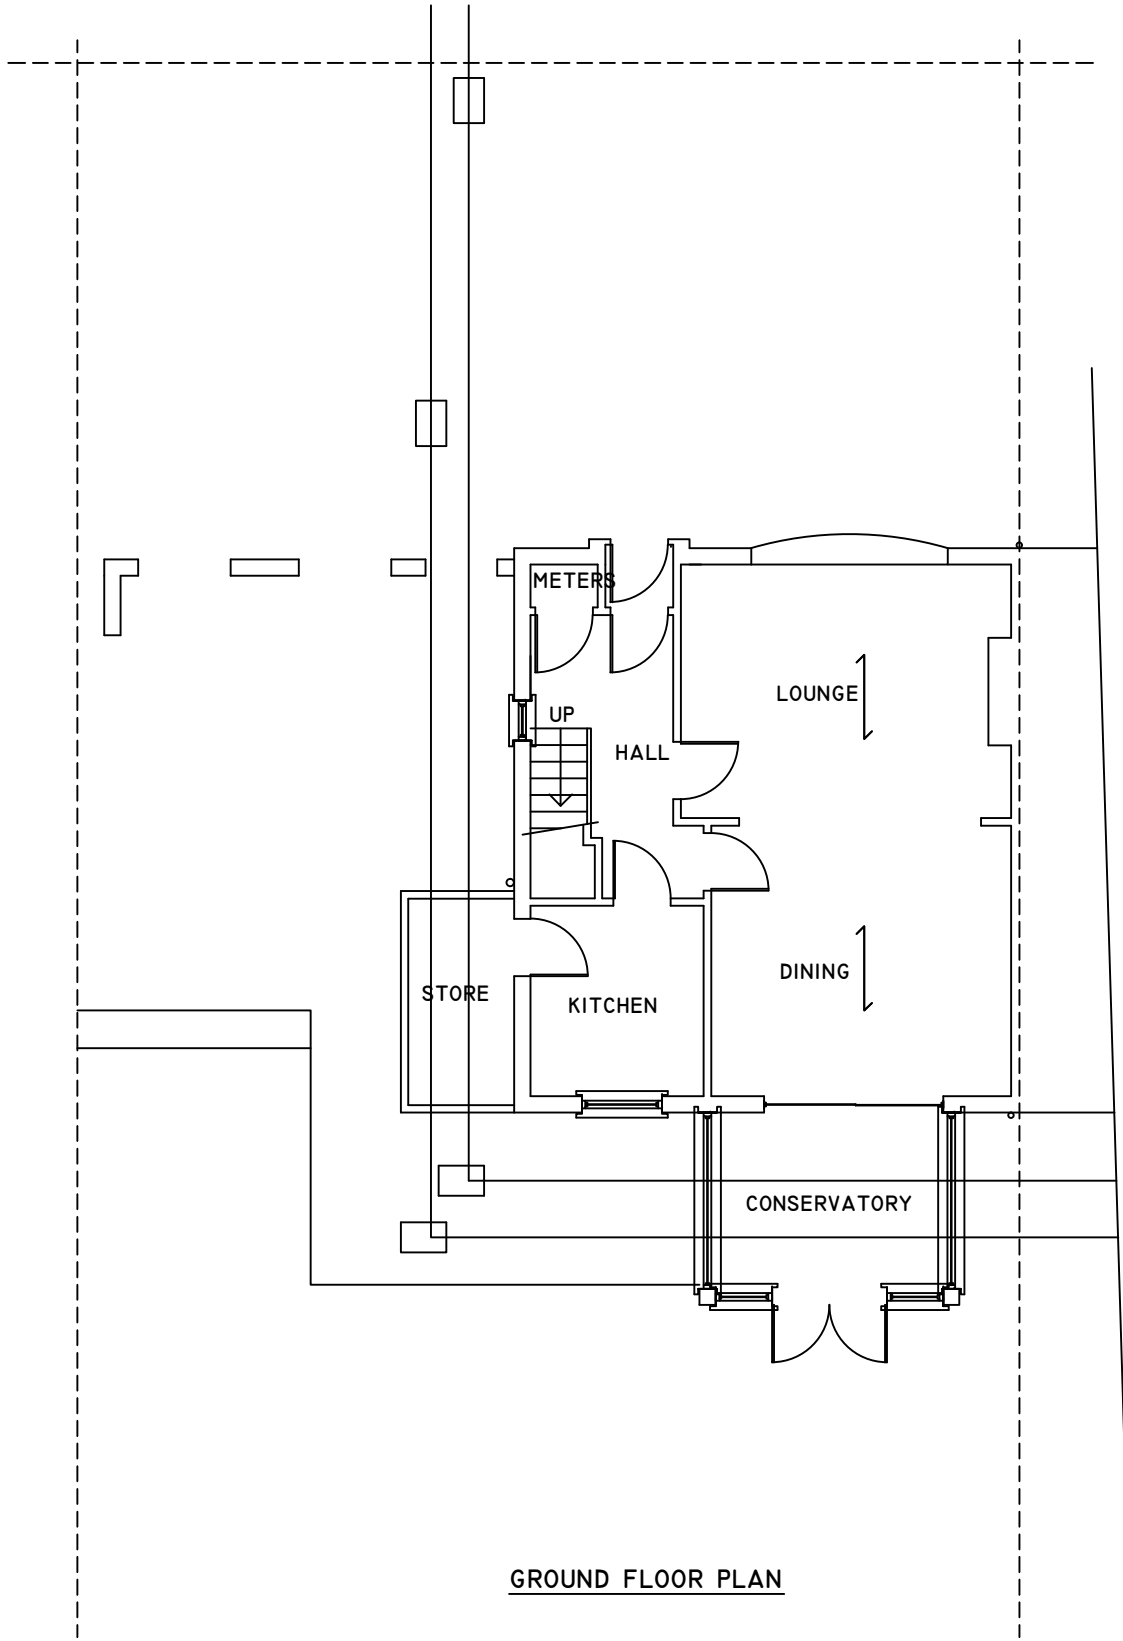


GROUND FLOOR PLAN

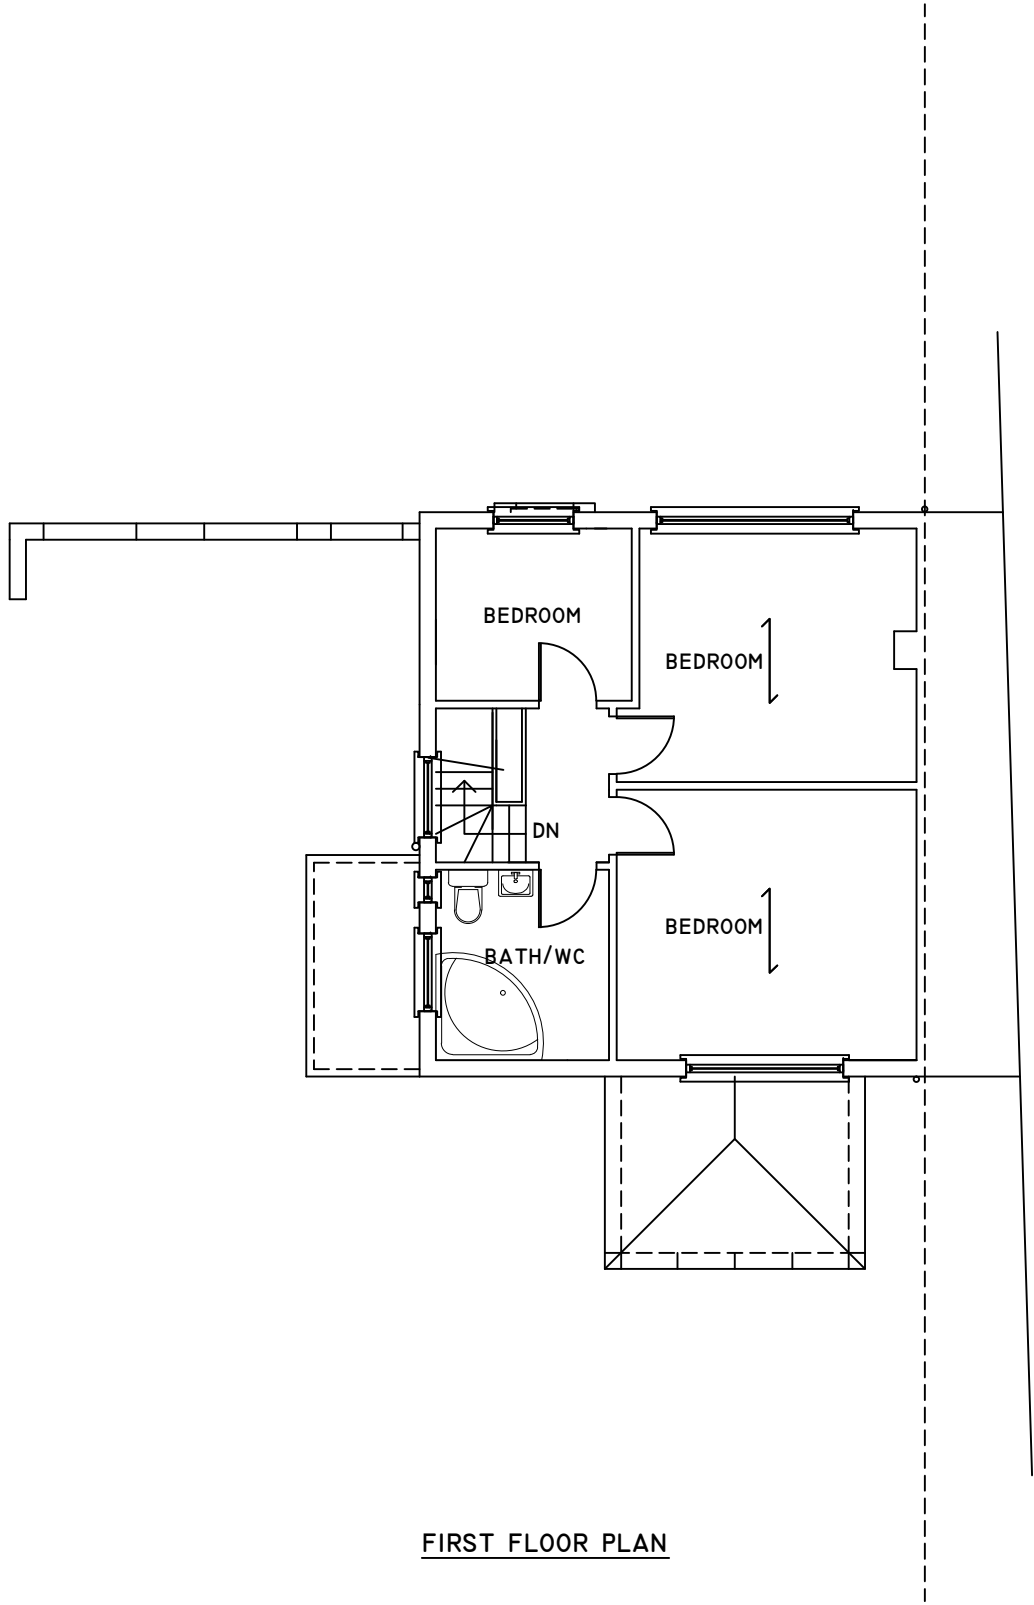

FIRST FLOOR PLAN

  

	CHECKED:	DATE: JUNE 2018	DRAWING TITLE: EXISTING GROUND AND FIRST PLAN	PROJECT: 16 NEWLANDS AVENUE CAVERSHAM RG4 8NS	
	DRAWN:	SCALE: 1:100			
	DRAWING NUMBER: L7				