




East Elevation

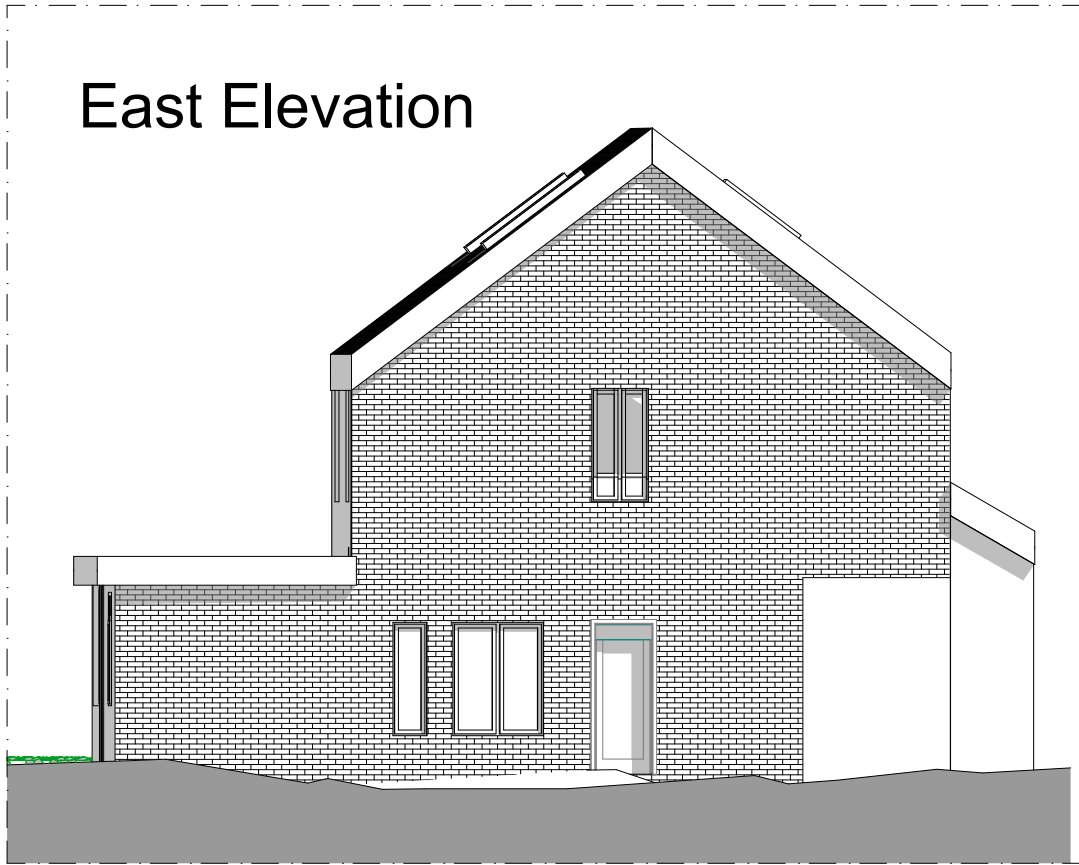



West Elevation

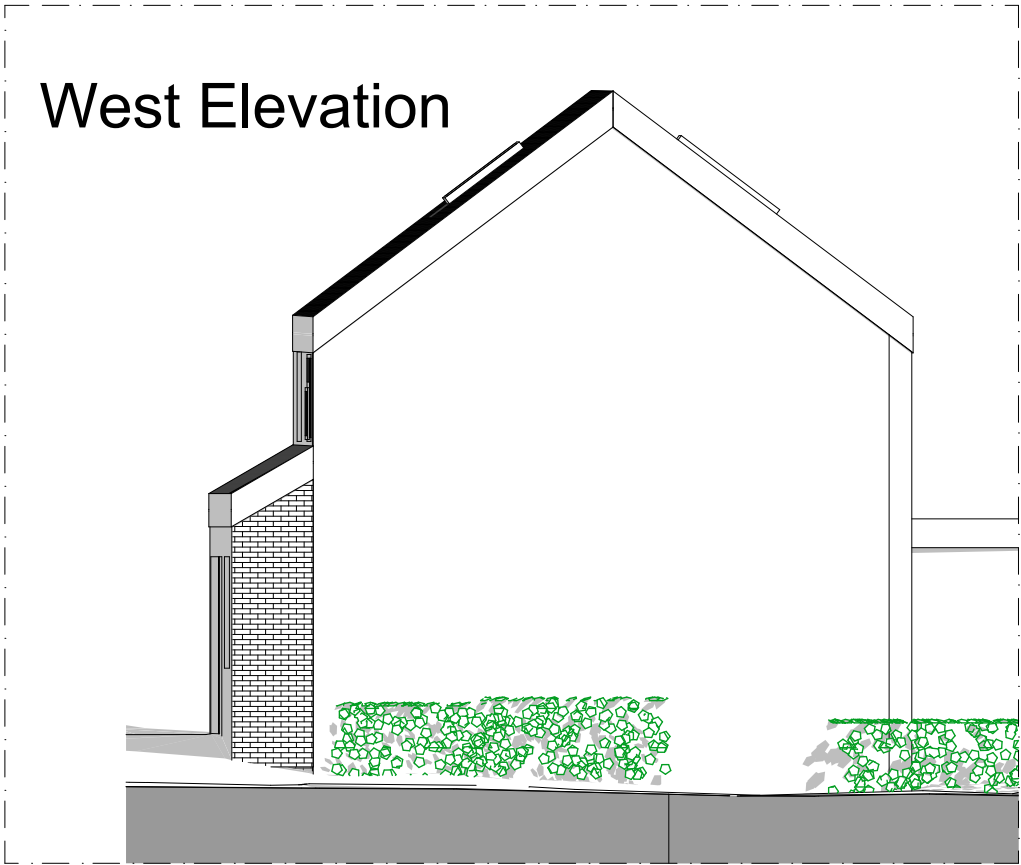


North Elevation

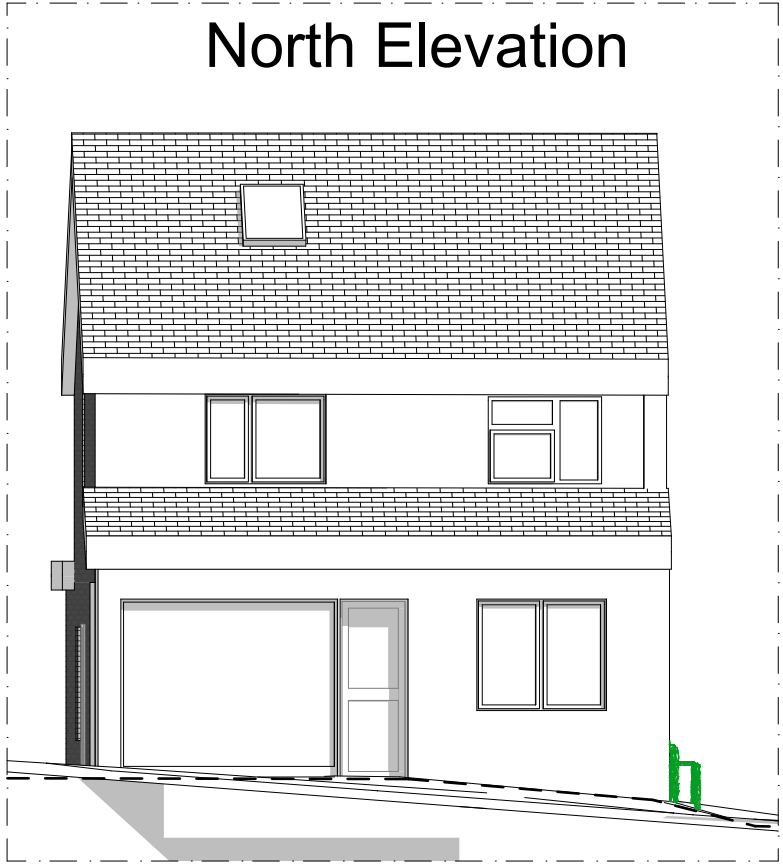

South Elevation

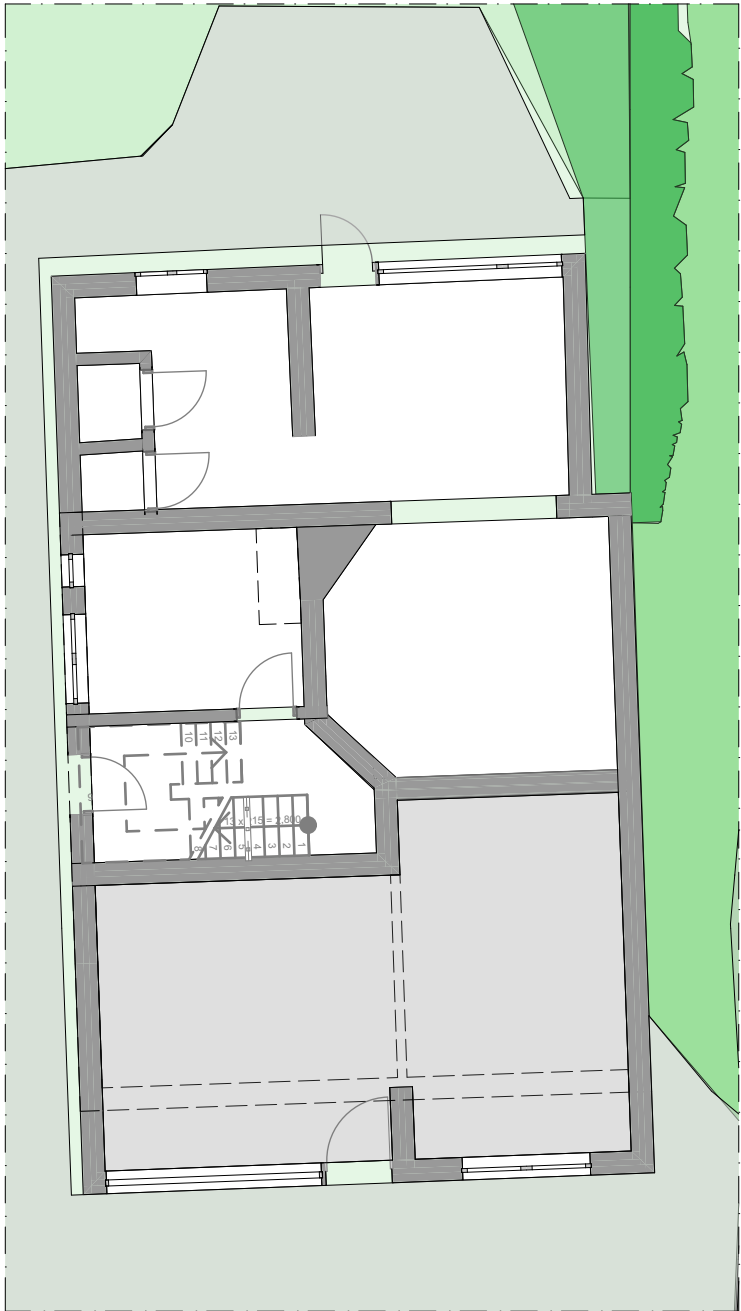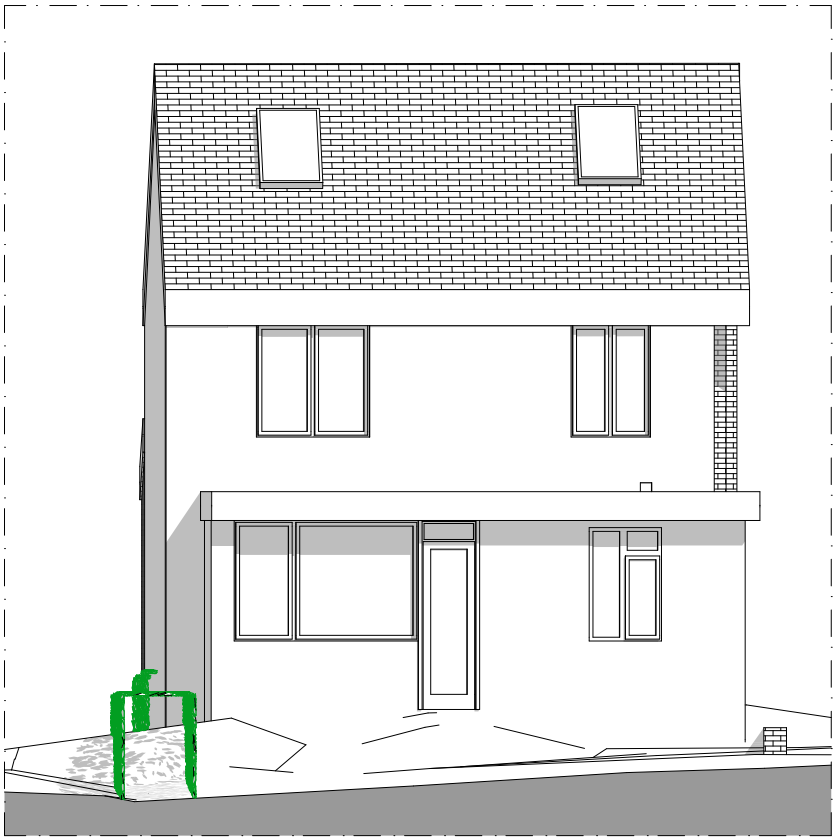

Ground Floor 1:100

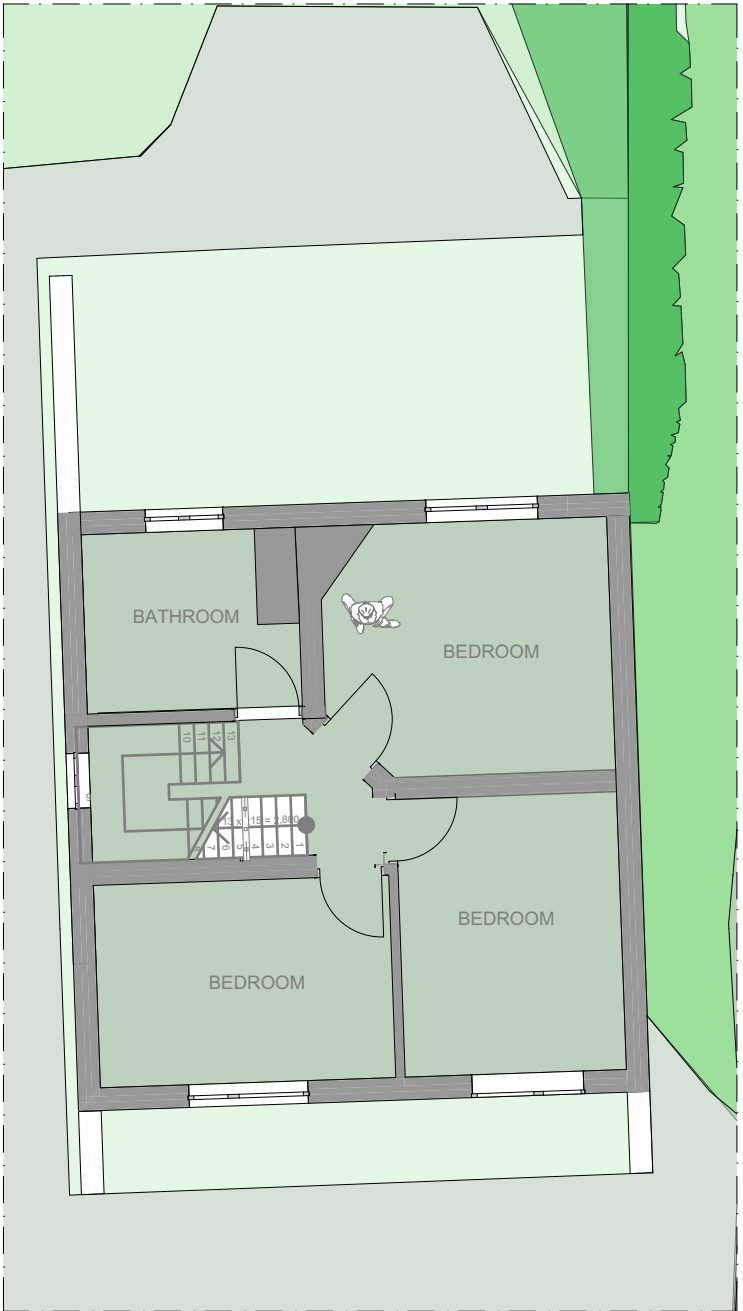


First Floor 1:100

© This drawing remains the property of The Keen Partnership and shall not be copied without prior written consent.

All dimensions to be checked on site and any discrepancies to be reported before work commences.

Notes:

 

A	Added Floor Plans	KB	25-06-18
Rev	Description	By	Date

THE KEEN PARTNERSHIP
The Courtyard
Edinburgh Road
Reading RG30 2UA
Tel: 0118 9510 855
Fax: 0118 9510 866
chris@keenpartnership.co.uk
www.keenpartnership.co.uk

cabe
chartered association
of building engineers

RICS
REGULATED
COLLUSION
OF BUILDERS
COLLEGE OF ARCHITECTS
de Venezuela

Client:
Mr. Kularia

Job Title:
**85 Cressingham Road, Reading
, RG2 7RX**

Drawing Title:
Existing Elevations and Plans

Drawing Date: 18-04-2018	Status: PLANNING DRAWINGS	
Issue Date: 25/06/2018	Drawn By: KB	Scale: 1:100@A2
Job No: 8730	Drawing No: PL-04	Rev: A