


SCALE.

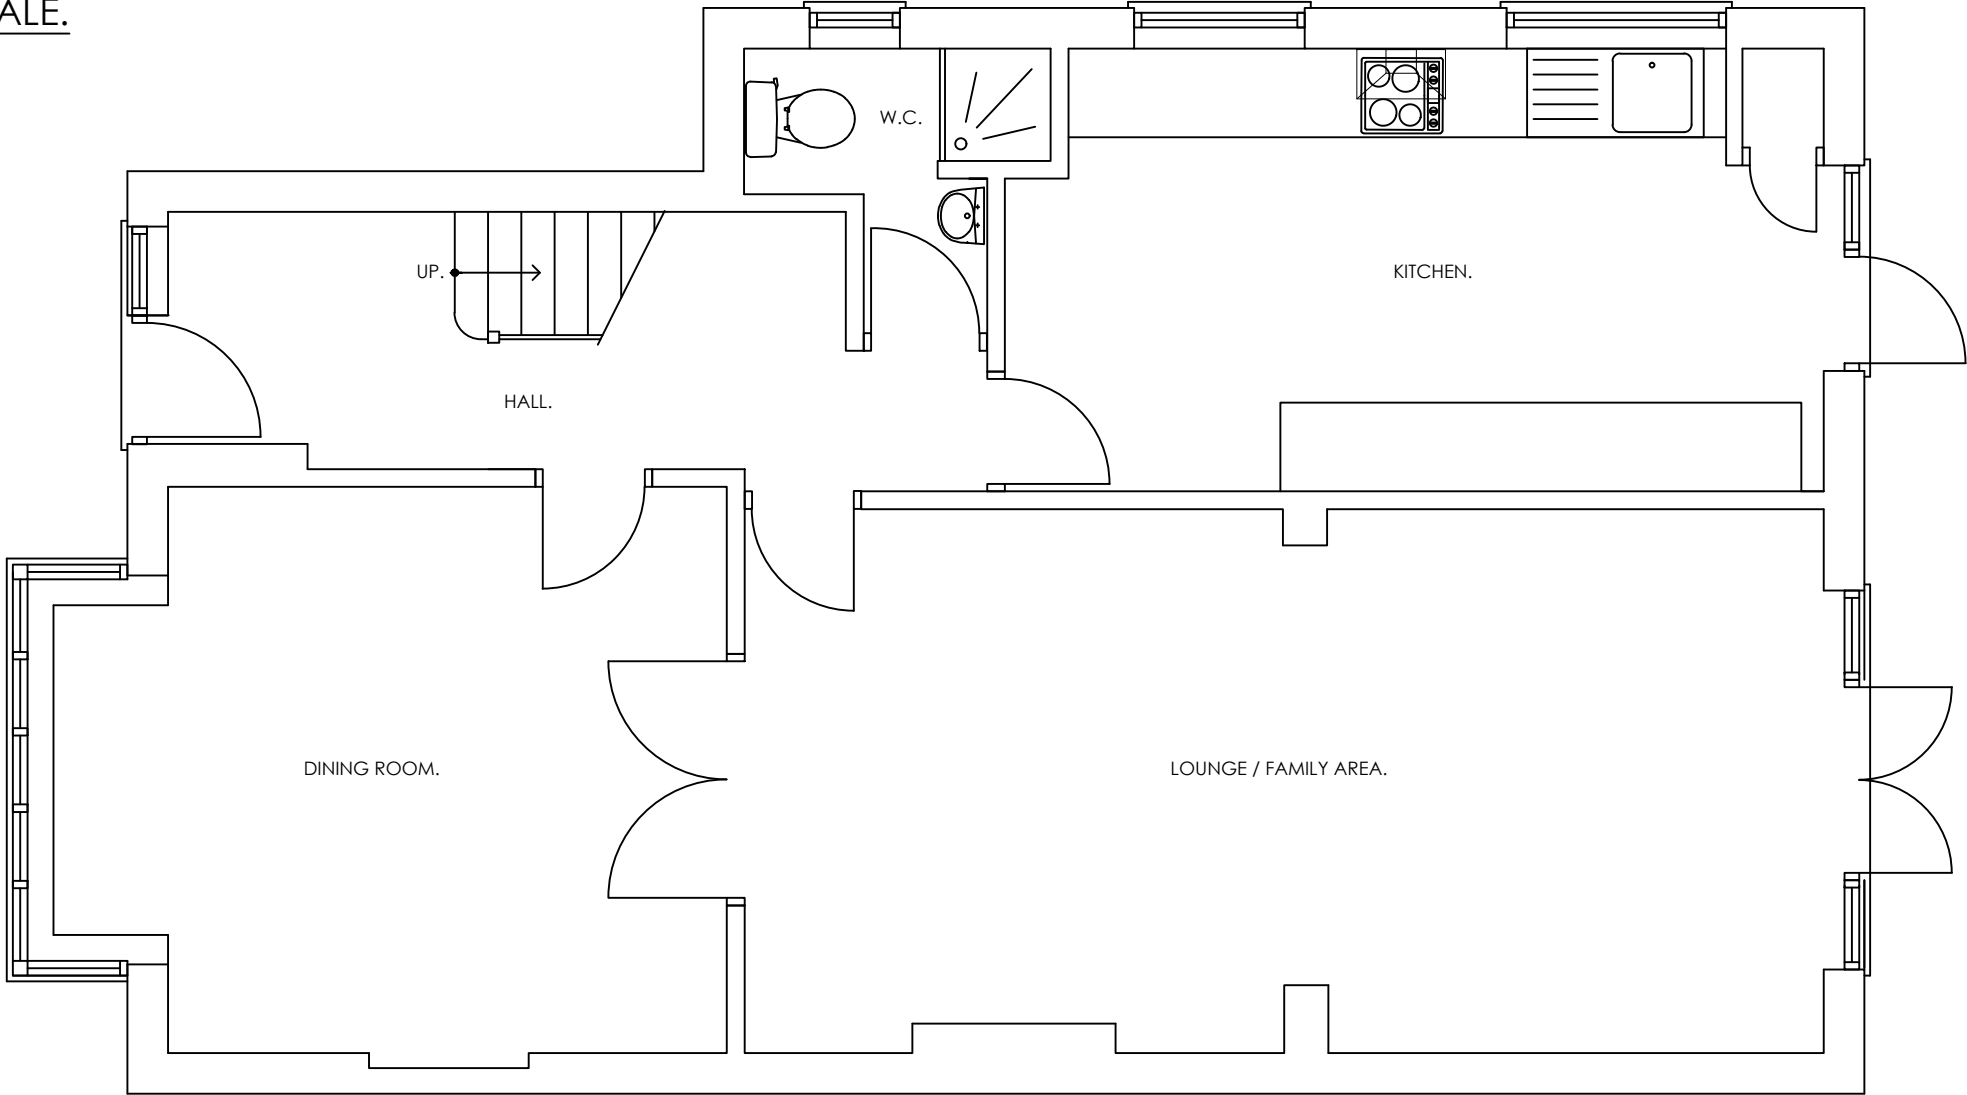

EXISTING GROUND FLOOR PLAN

© This drawing has been prepared solely for the use of the client as detailed in the title block, and shall not be copied, lent or used by any third party without the express written permission of the Wargrave Design Consultancy Limited. Date as title block.

These plans must not be acted upon until the appropriate planning and building regulation approvals have been granted. Should the works be undertaken prior to the above approvals being in place it is done so entirely at the clients own risk.

Wargrave Design Consultancy Limited  The Old Pump House, Wargrave, Berkshire. RG10 8DJ. Tel 0118-940-1678 e-mail info@wargravedesign.com	CLIENT Mr & Mrs Farquhar.	PROJECT 4 Buxton Avenue, Caversham.	TITLE Proposed Two Storey Side Extension and First Floor Rear Extension.	DRAWN G.D.G.	SCALE 1:50 @ A3	
				DATE November 2017		
				DRAWING No.	REV.	
				1369 - 01	A	