



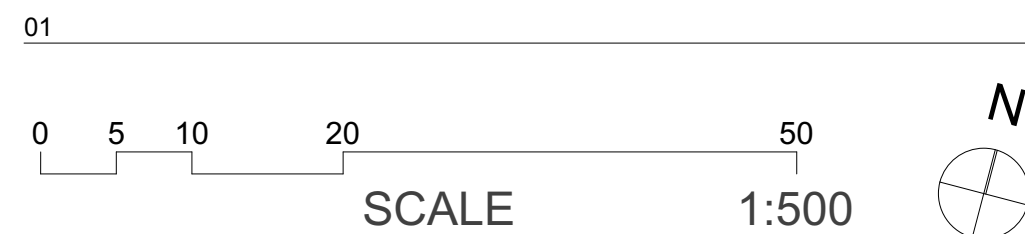



Ordnance Survey, (c) Crown Copyright 2018. All rights reserved. Licence number 100022432




02 AERIAL SHOWING PARKING SPACES

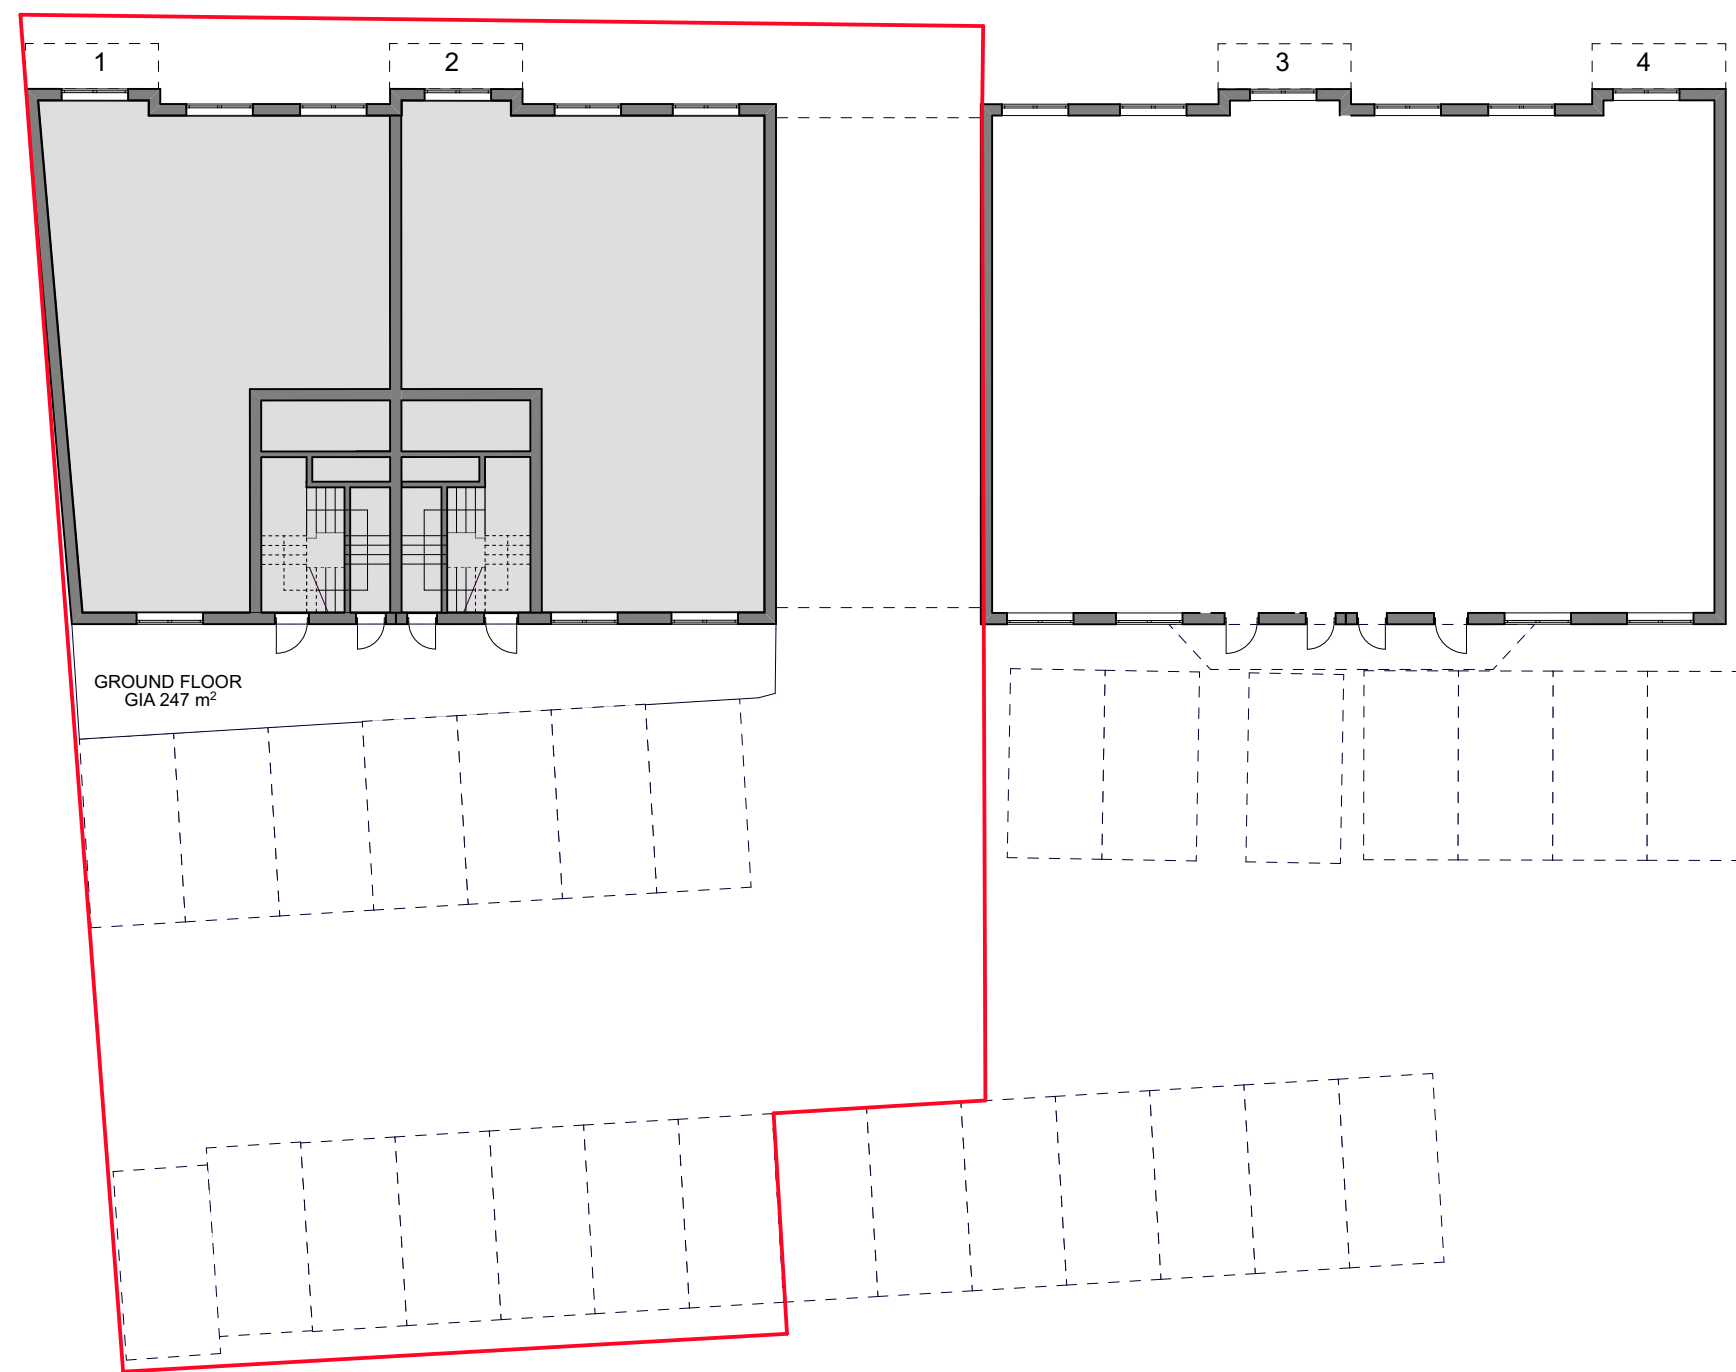

L00 EXISTING GROUND FLOOR 1:200

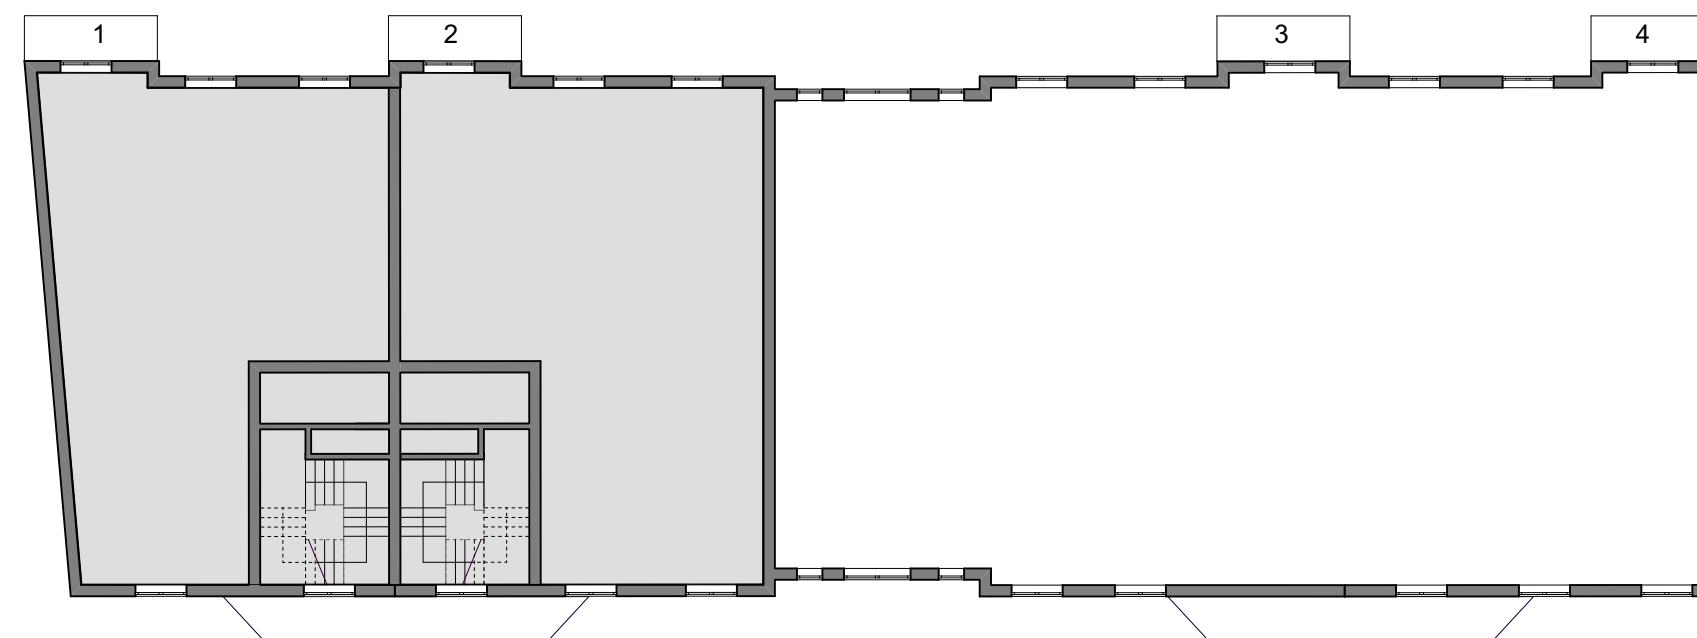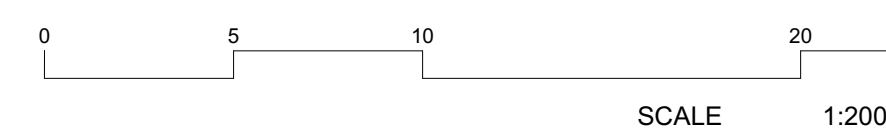

L02 EXISTING SECOND FLOOR 1:200

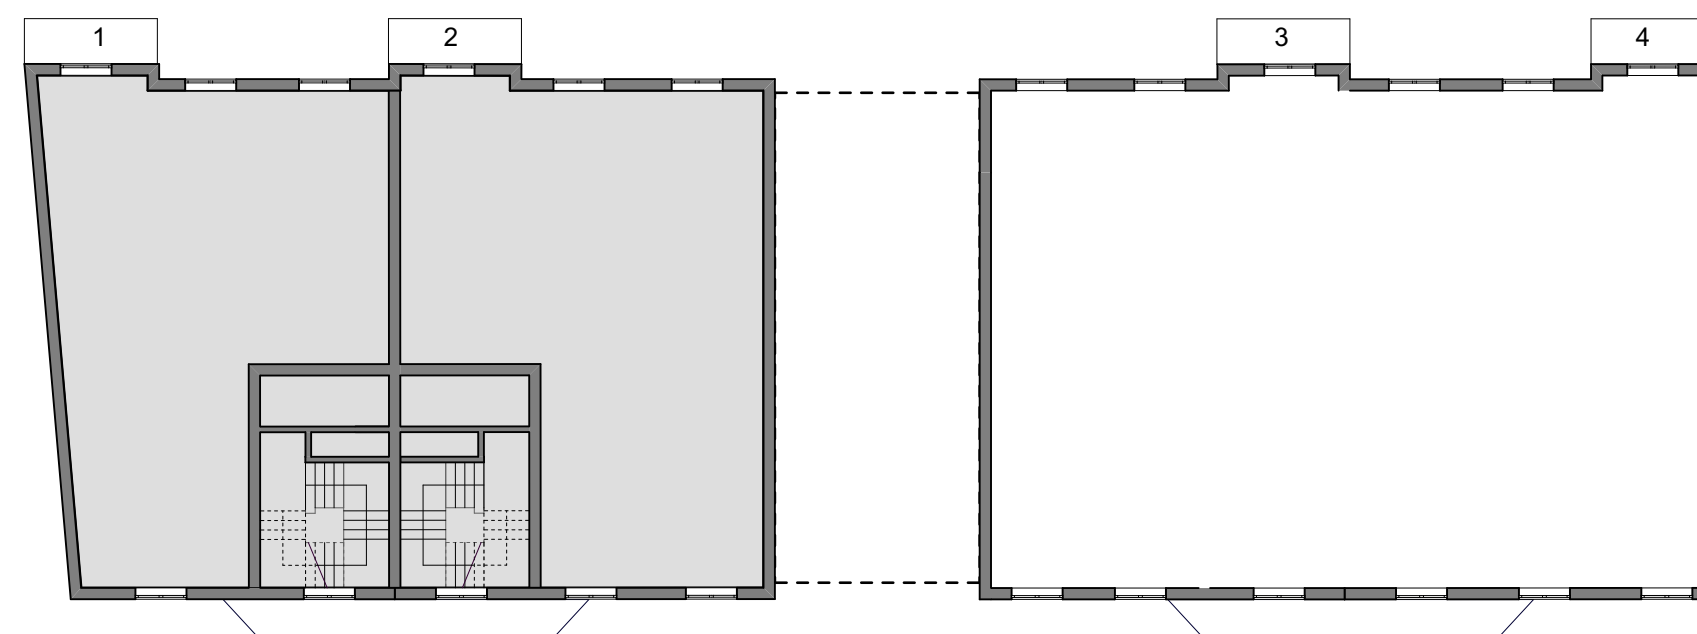

L01 EXISTING FIRST FLOOR 1:200

NOTES

ORIGINAL A1

THIS DRAWING IS INTENDED FOR PRIOR APPROVAL PLANNING APPLICATION ONLY.

THE PROPOSAL IS SUBJECT TO PLANNING, BUILDING CONTROL, DETAILED DESIGN, CDM, LEGAL INVESTIGATIONS, SURVEY, ETC.

NO STRUCTURAL SURVEY OR ADVICE HAS BEEN USED IN THE COMPILATION OF THESE DRAWINGS

AREAS SHOWN ARE APPROXIMATE, AND SUBJECT TO DETAILED DESIGN.

THIS DRAWING IS BASED ON OS INFORMATION AND PHOTOS ONLY WINDOW AND DOOR POSITIONS ARE APPROXIMATE

NOT FOR CONSTRUCTION

©COPYRIGHT HIVES ARCHITECTS

rev P2 : 180626 Issue for Planning
Revision History P- Preliminary C- Construction R- Record
Client


Bartlett Property Services Ltd

Job title
1-2 Wesley Gate, Queens Road, Reading , RG1 4AP

Drawing title
EXISTING SITE AND FLOOR PLANS

Scale @ Drawing Size Date Drawn Checked
1:500, 1:200 06'18 PR HW
@ A1

Status
PLANNING

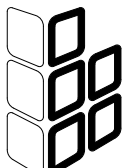 Hives Architects LLP
John Adams House, 29 Castle Street
Reading RG1 7SB 0118 958 7331
admin@hivesarchitects.co.uk

hives architects

Project: **2737** Drawing: **010** Revision: **P2**