



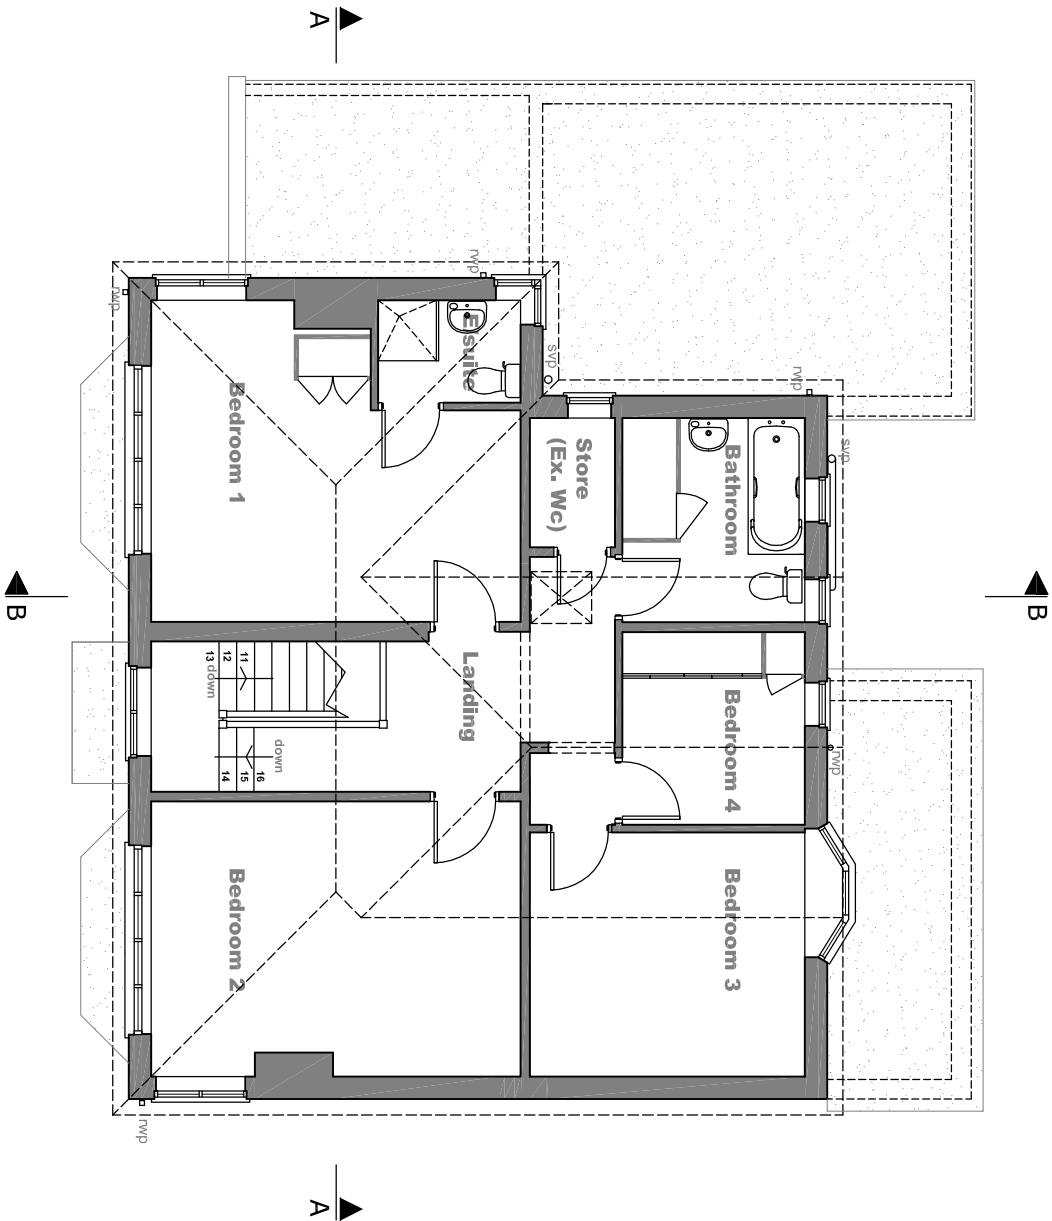

FIRST FLOOR PLAN

HAWKEDON DEVELOPMENTS

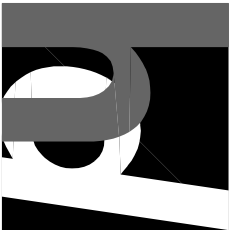

Oakwood House 14 High Tree Drive Earley Reading Berkshire RG6 1EU 0118 935 3655 info@ihaltld.co.uk		Project Extensions & Alterations at 174 Shinfield Road, Reading RG2 7TD		Title Existing First Floor Plan		Drawn AB Scale 1:100 @ A3 Date Aug 2017		Drawing No H1356.03 Rev		All dimensions to be checked on site prior to the commencement of any construction. This drawing may not be reproduced in any part or form without the written consent of Hawkedon Developments Ltd. ALL COPYRIGHTS RESERVED	
--	--	---	--	---	--	---	--	--	--	--	--

