




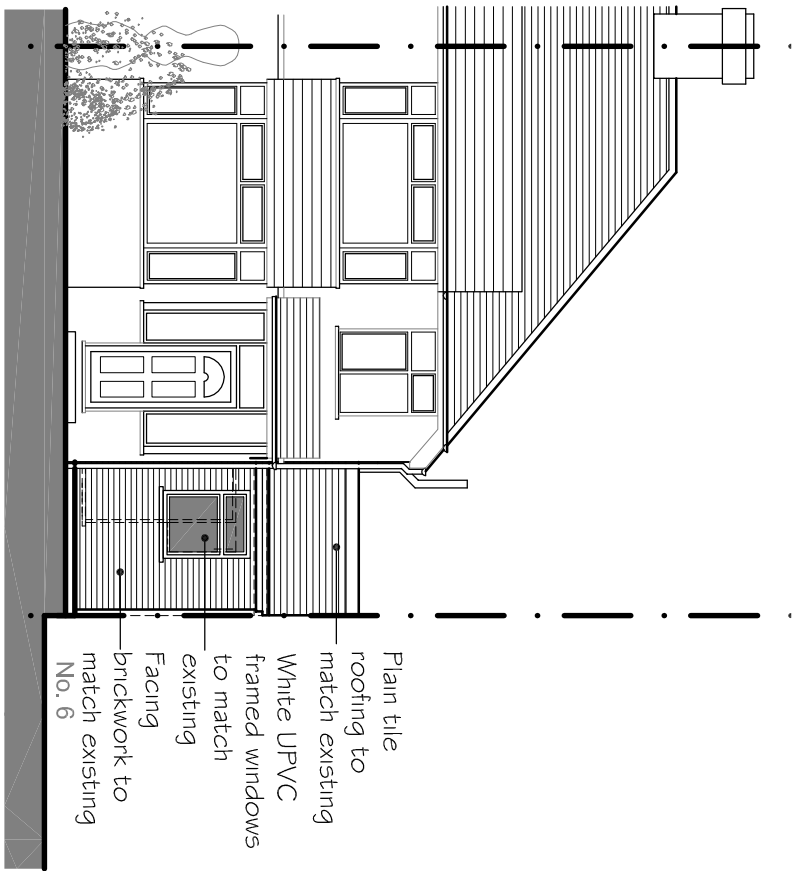


SOUTH EAST ELEVATION

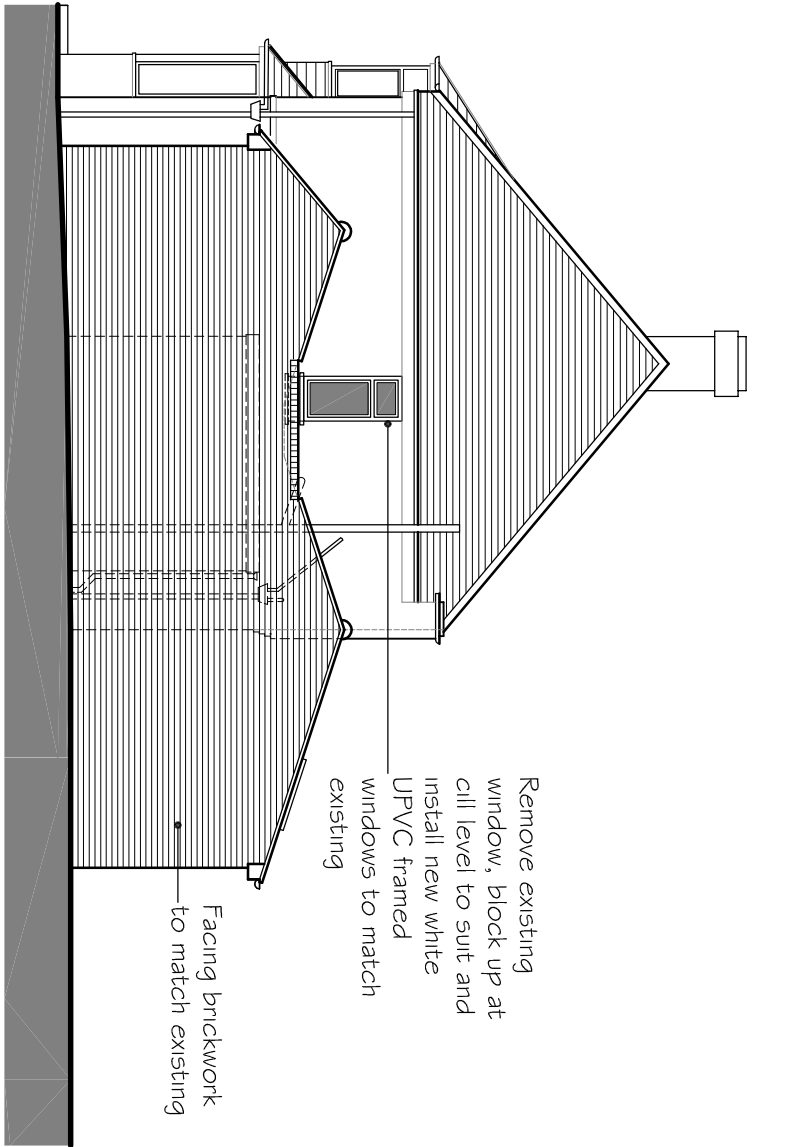

NORTH EAST ELEVATION

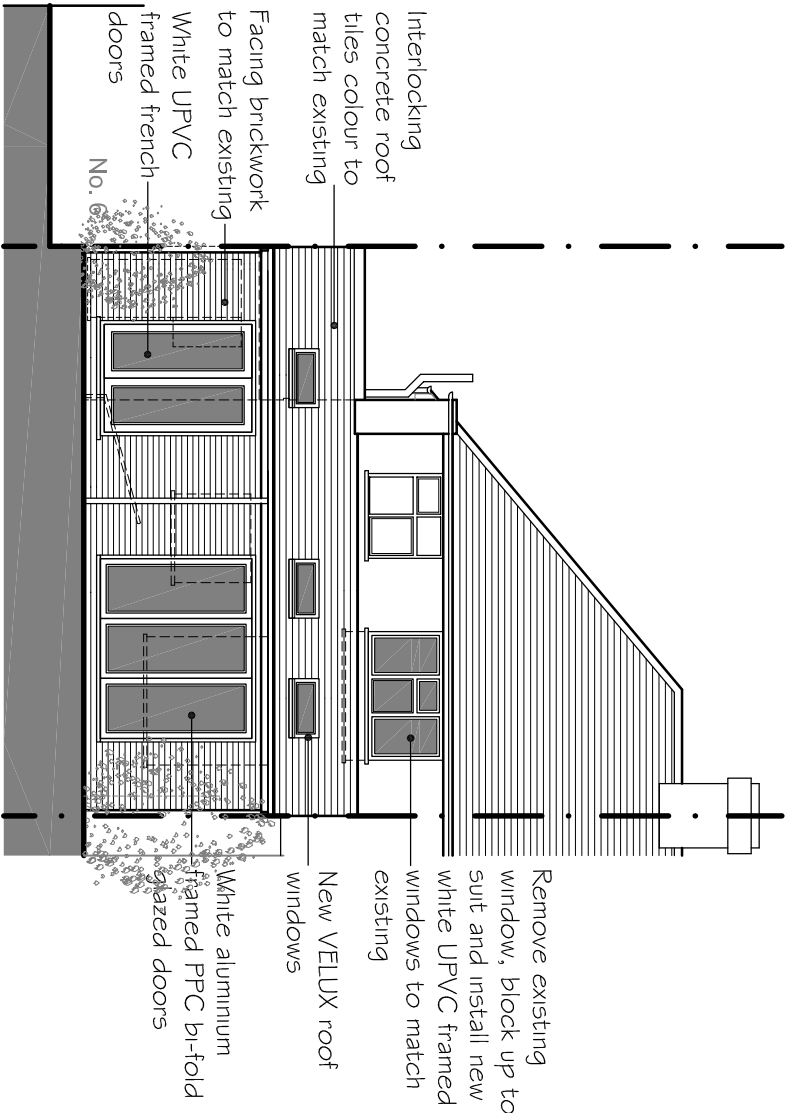


NORTH WEST ELEVATION

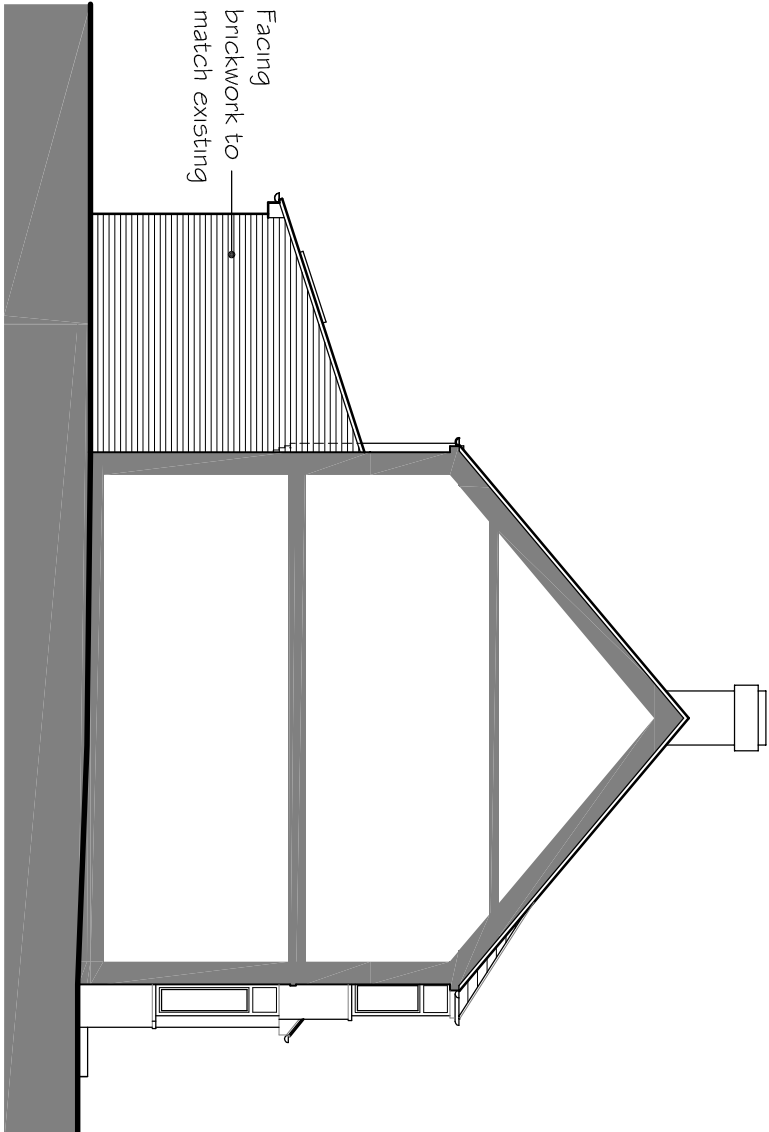

SOUTH WEST ELEVATION

HAWKEDON DEVELOPMENTS

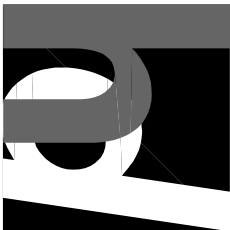

Oakwood House 14 High Tree Drive Earley Reading Berkshire RG6 1EU 0118 935 3655 info@ihahd.co.uk		Project Proposed Extension & Alterations at: 8 Osborne Road, Reading RG30 2PG		Title Proposed Elevations		Drawn IRH		Scale 1:100 @ A3		Date Apr 2018		Revision A: Amended - roof height to SW Elevation (side) reduced as requested by Planning. 15 June 2018		Drawing No H1382.05		Rev A		All dimensions to be checked on site prior to the commencement of any construction. This drawing may not be reproduced in any part or form without the written consent of Hawkedon Developments Ltd.		ALL COPYRIGHTS RESERVED	
		Client Mr & Mrs R Mapp																			

