


NOTES

For use in the precise named location only.

Copyright reserved by Pitch Architects Limited

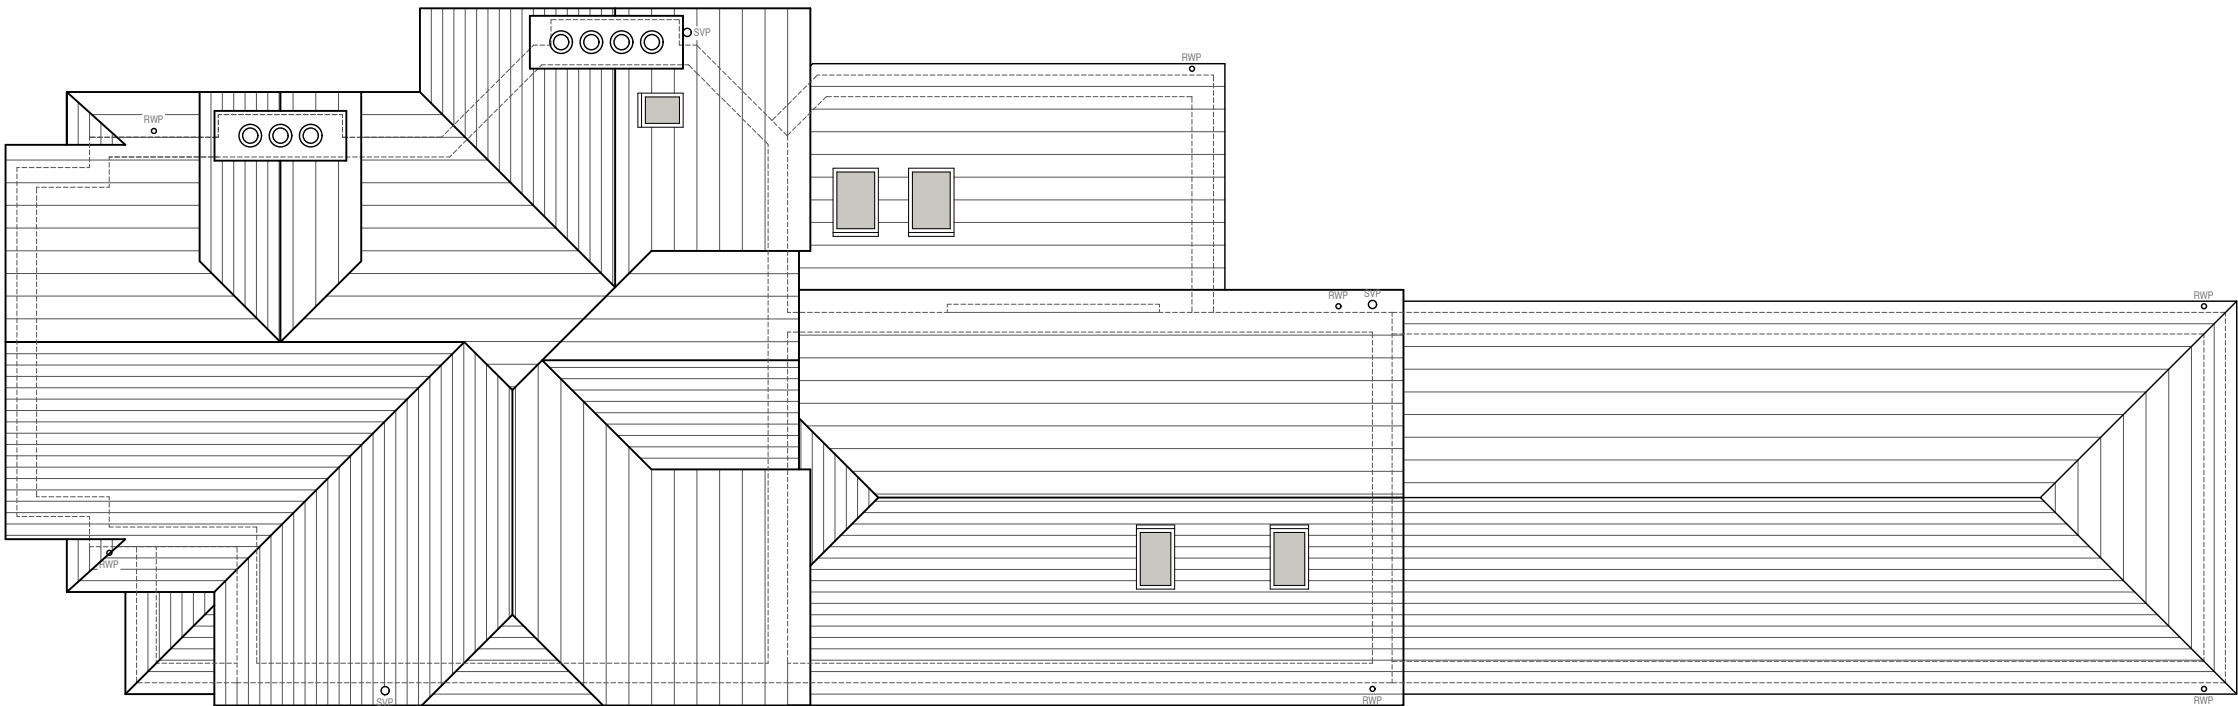

ROOF PLAN



Scale Bar (1:100)



Rev - Date - Revision -

	a. 33 Shephets Lane, Caversham, Reading, Berkshire, RG4 7JJ	Project Title Proposed Alterations to: 104 Kendrick Road, Reading, RG1 5DW	Drawing Title Existing Floor Plans			
	t. 0118 948 4618		Drawing Scale 1:100 @ A3	Date May '18	Status Planning	Drawn/checked KM/KM
	e. info@pitcharchitects.co.uk		Drawing Ref 18016 - SU - 005 - Rev			
	w. www.pitcharchitects.co.uk					
		Client Name Mr & Mrs Garlick				

© Pitch Architects Limited