




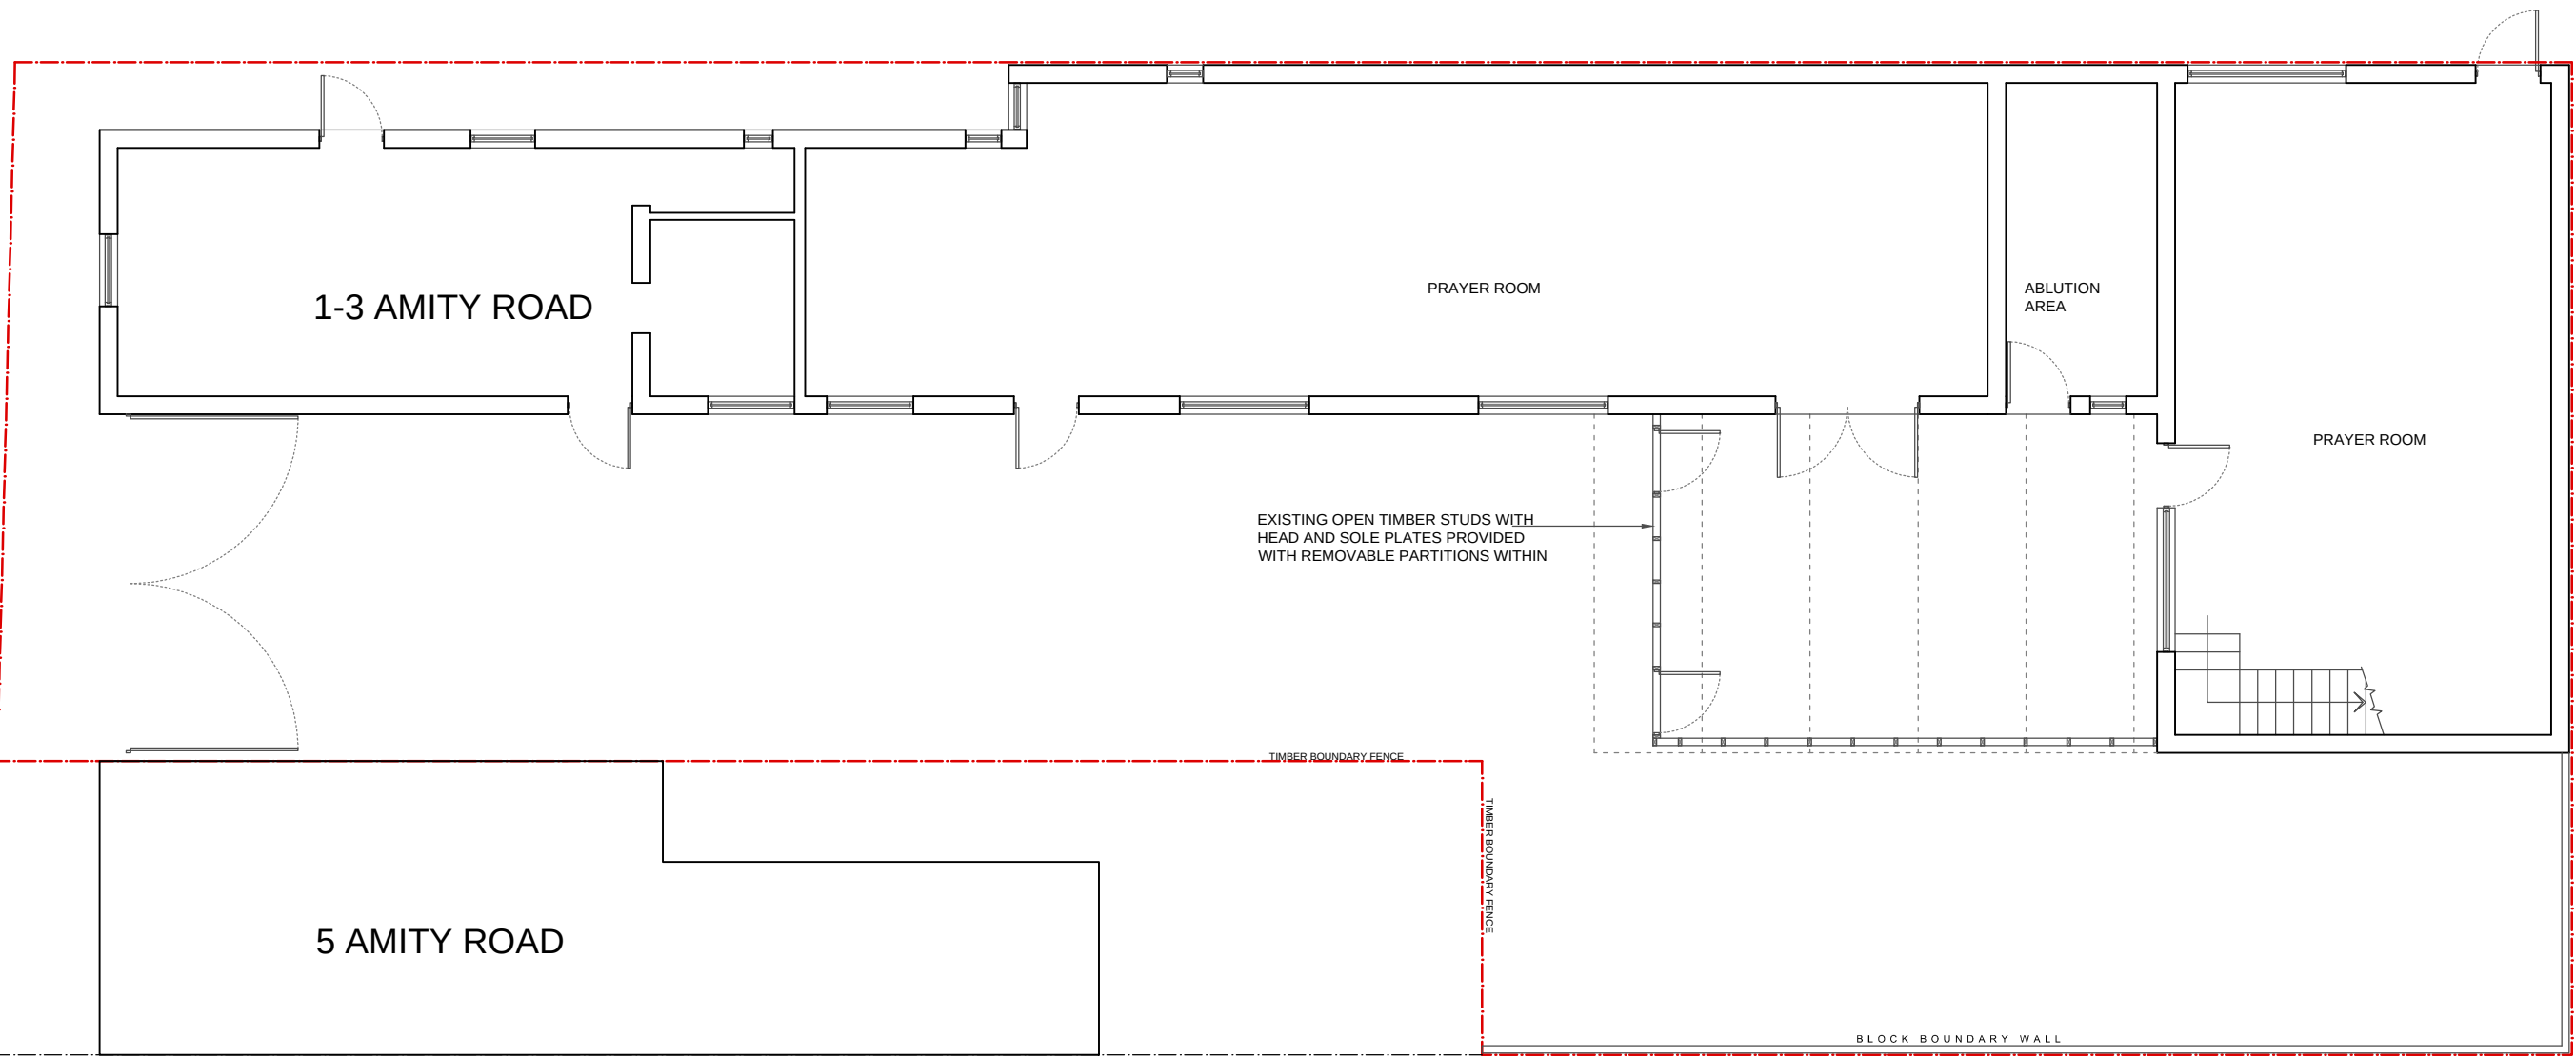


GROUND FLOOR PLAN AS EXISTING
1-3 AMITY ROAD, READING - RG1 3LN

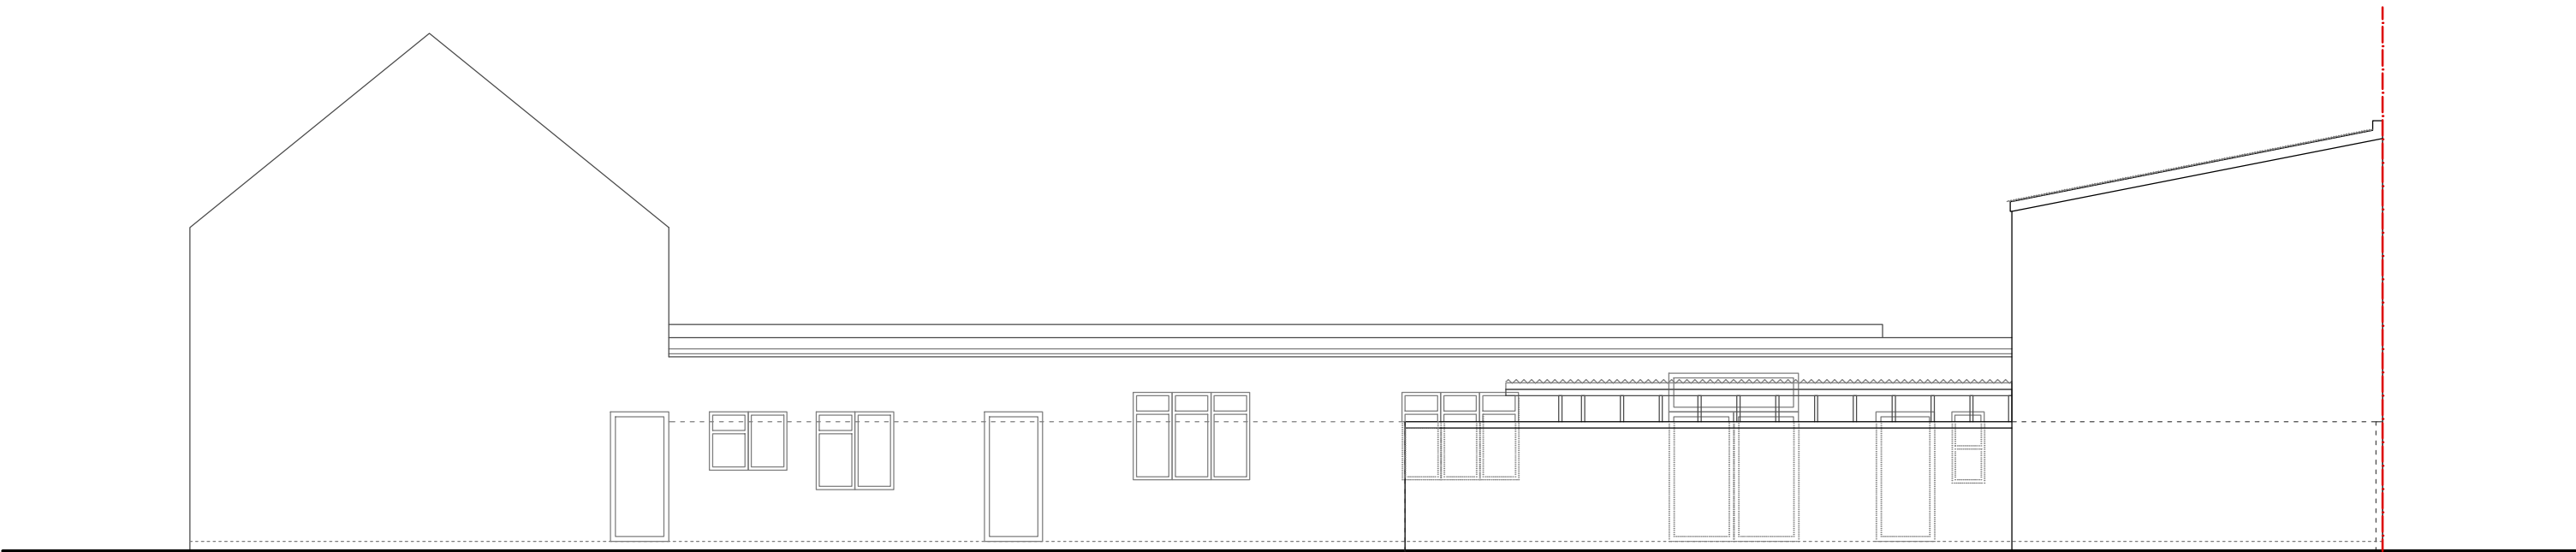


NORTH ELEVATION AS PRE-EXISTING
1-3 AMITY ROAD, READING - RG1 3LN

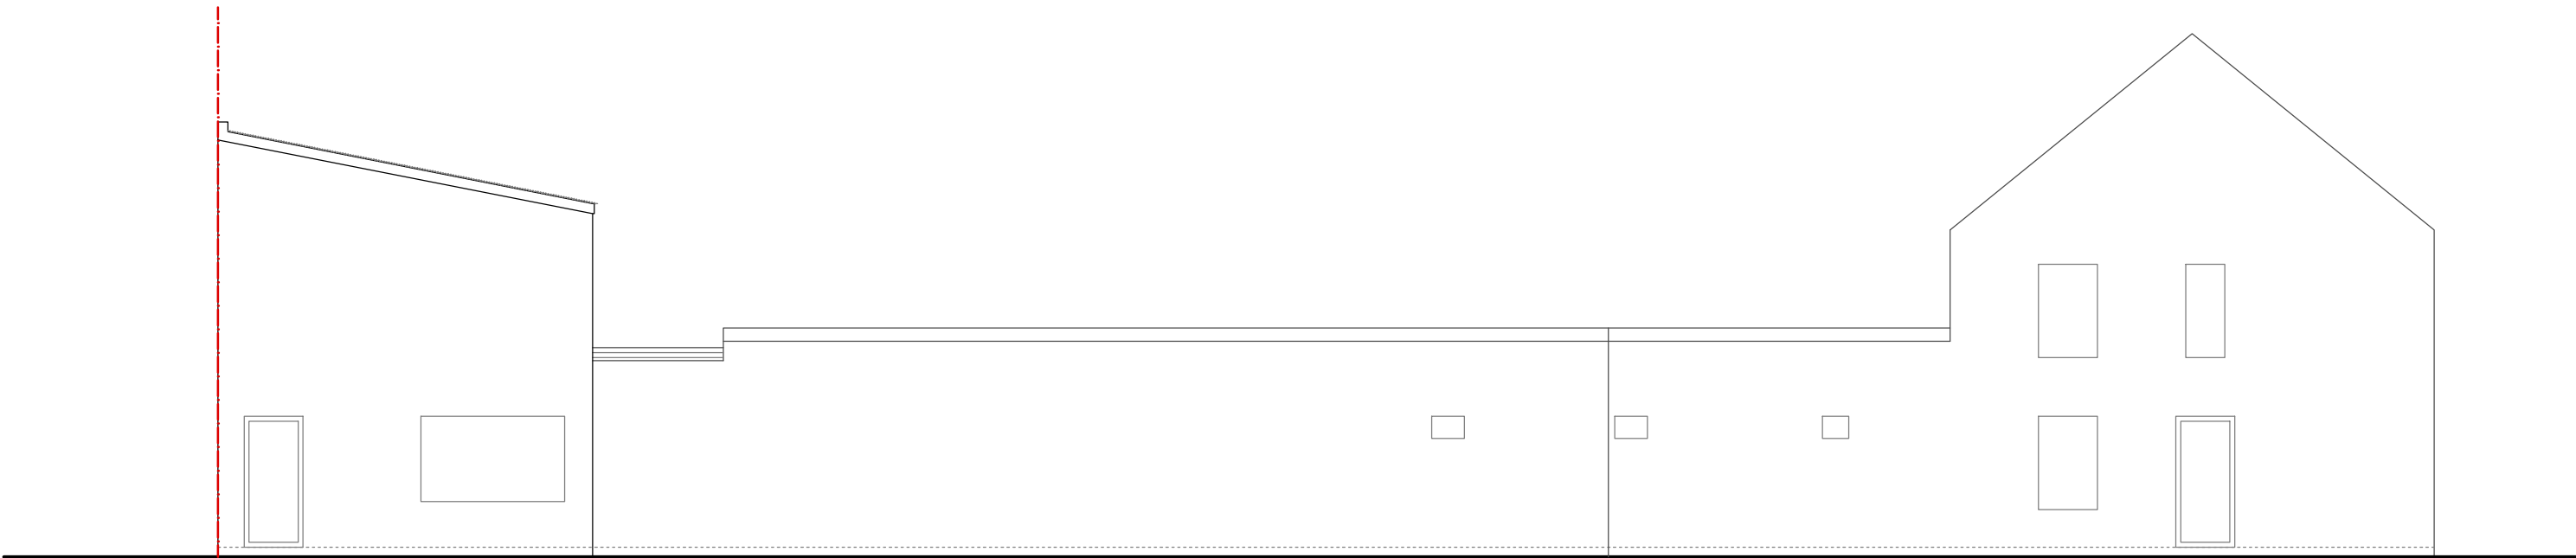

SOUTH ELEVATION AS EXISTING
1-3 AMITY ROAD, READING - RG1 3LN

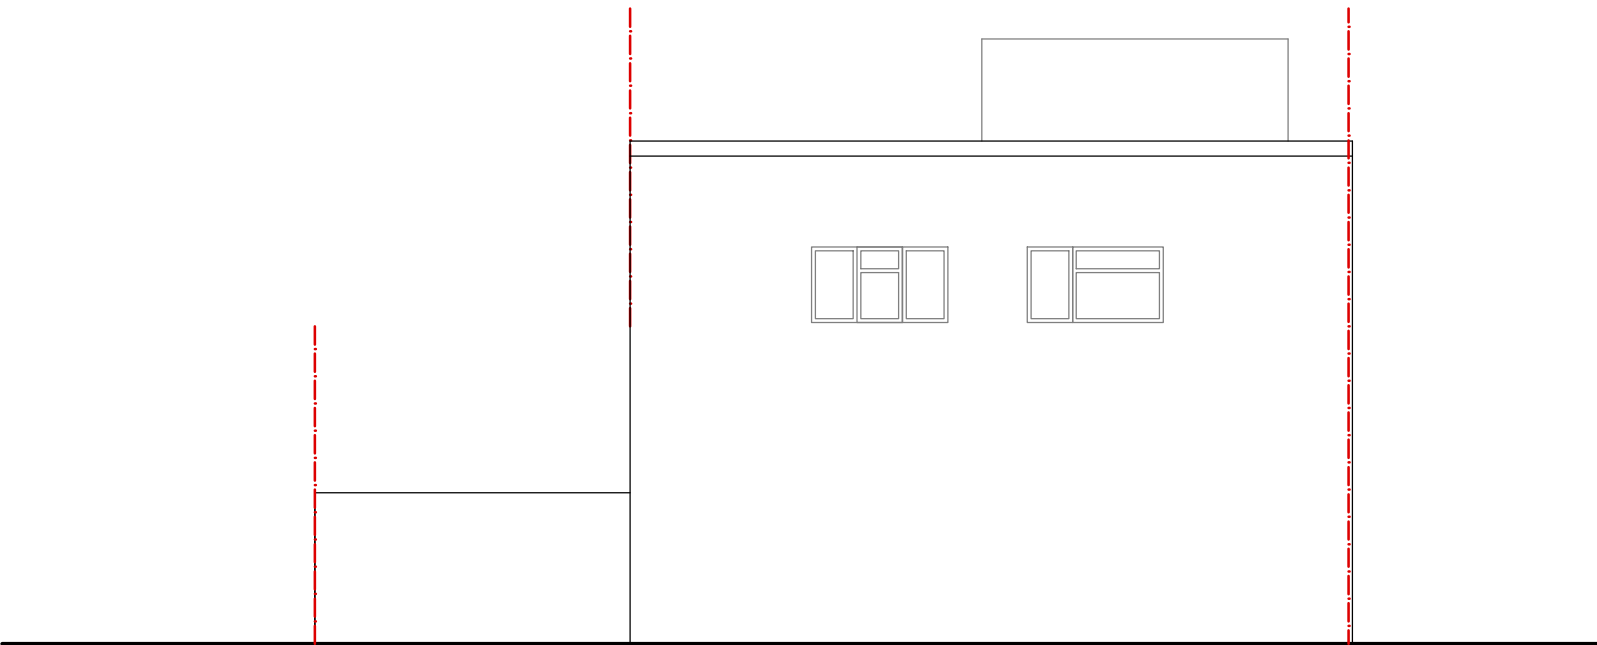


REAR ELEVATION AS EXISTING
1-3 AMITY ROAD, READING - RG1 3LN

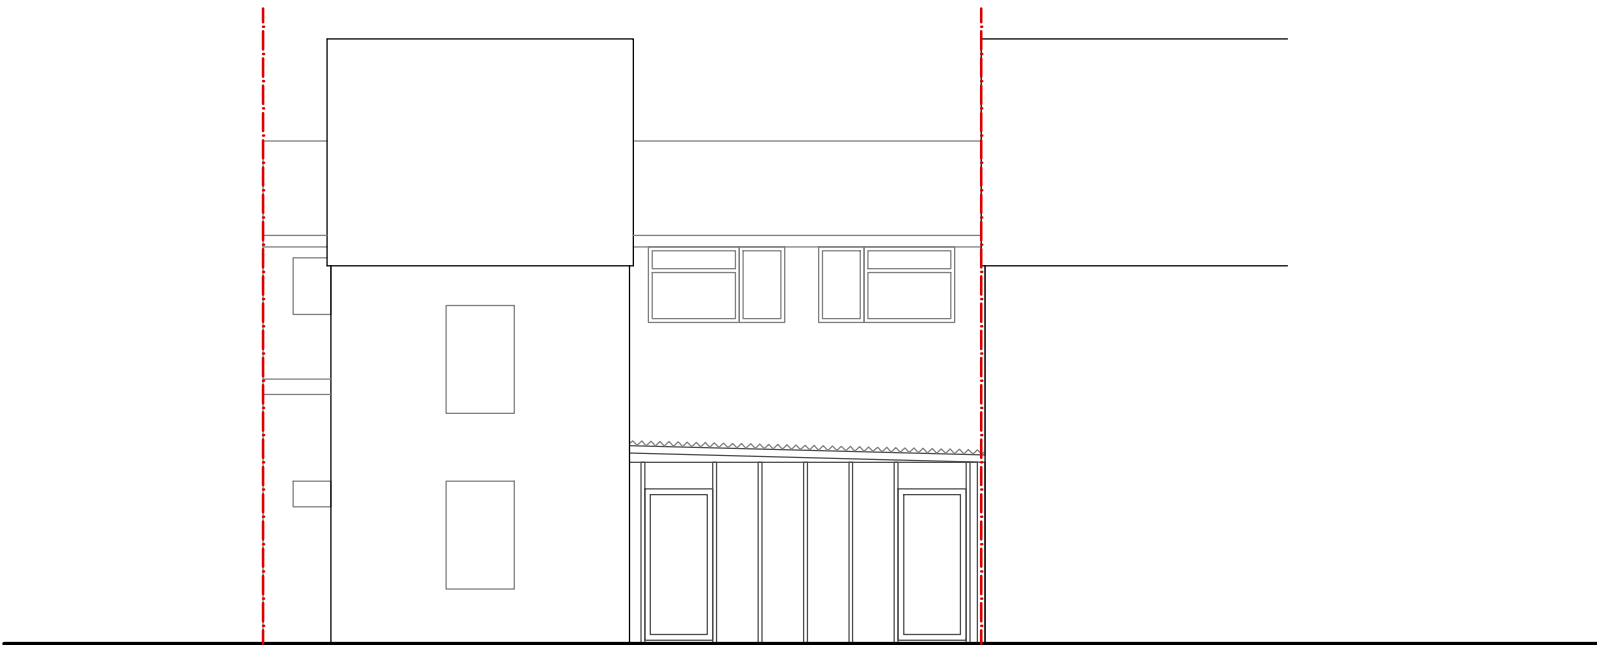

FRONT ELEVATION AS EXISTING
1-3 AMITY ROAD, READING - RG1 3LN



12 Stanton Close, Earley, Berkshire. RG6 7DX
Contact : 0118 327 9645
www.arcadia-design.co.uk

 

- NOTES:
1. THIS DRAWING IS COPYRIGHT AND SHOULD NOT BE REPRODUCED WITHOUT THE WRITTEN APPROVAL OF ARCADIA DESIGN CONSULTANTS.
 2. ALL DIMENSIONS TO BE CHECKED ON SITE AND ANY DISCREPANCIES BROUGHT TO THE ATTENTION OF THE ARCADIA DESIGN CONSULTANTS.
 3. NO DIMENSIONS TO BE SCALED.
 4. THIS DRAWING IS TO BE READ IN CONJUNCTION WITH ALL OTHER RELEVANT ARCHITECTS, SERVICE ENGINEERS AND STRUCTURAL / CIVIL ENGINEERS DRAWINGS AND SPECIFICATIONS.
 5. ALL RIGHTS RESERVED.

P L A N N I N G I S S U E					
		A	01/08/18	Amended to planning comments	
		REV.	DATE	DESCRIPTION	
		DWG NO:	PL/A412/01	SCALE	1:100@ A1
REV.	DATE	DESCRIPTION	DATE	JUN. 2018	DRAWN BY MQ
					PROJECT LEAN TO SINGLE STOREY TIMBER STRUCTURE AT 1-3 AMITY ROAD, READING - RG1 3LN
					DRAWING TITLE PRE-EXISTING FLOOR PLANS & ELEVATIONS