


- Notes**
1. Do not scale for construction purposes.
 2. The contractor must verify all dimensions on site prior to commencement of works or marked to be employed in the project.
 3. The contractor must verify all dimensions on site prior to commencement of works or marked to be employed in the project.
 4. The drawings to be used in conjunction with appropriate specifications and standards.
 5. Any discrepancy between drawings and/or specifications should be reported prior to incorporation into the works.

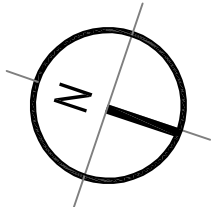

INFORMATION ISSUE

Revision	Date
- Information Issue.	28.09.17


Client:
Ms Kate Lee and Nicola

Project:
Proposed Rear Extension and Alterations to 78 Camarvon Road, Reading RG1 5SD

Title:
Existing Roof Plan

PDS Architecture LTD
Residential • Commercial • Leisure • Hospitality • Creative

Mr. 07709 01176
E. info@pdsarch.co.uk
Date: Sept 2017 Drawn by: BD
Dwg. No: A0917A005 Scale: 1:50 @ A3

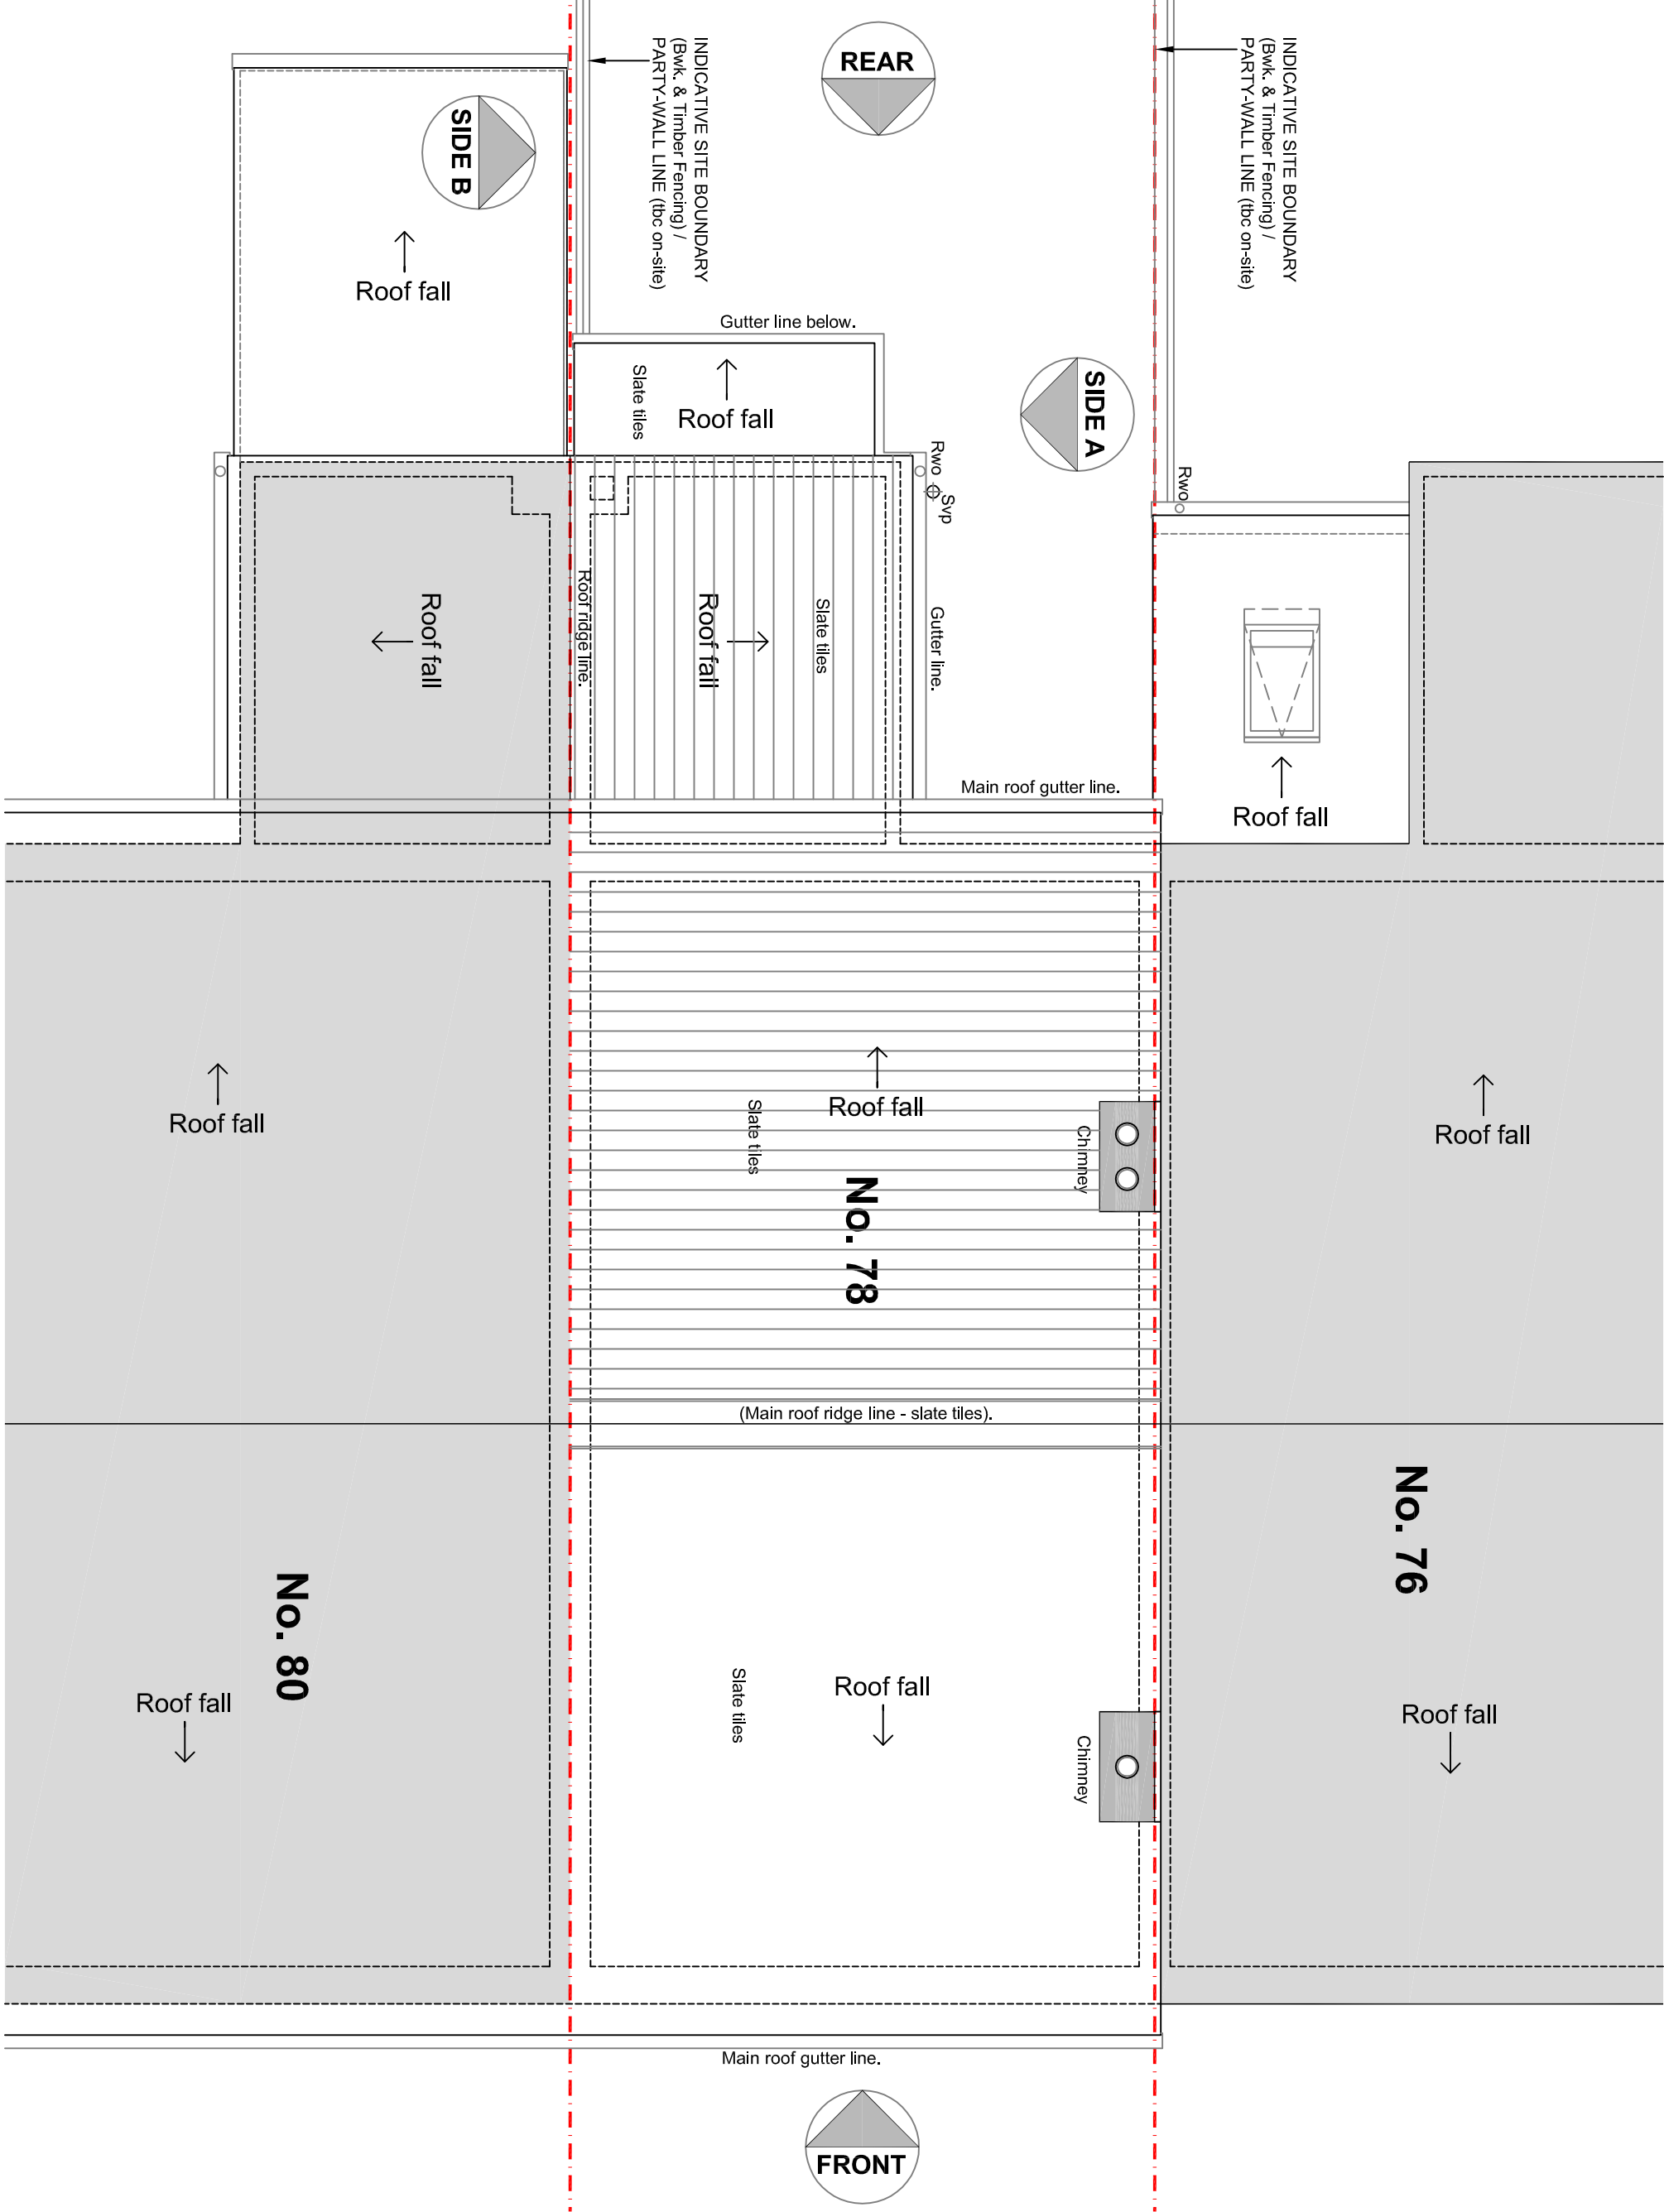

EXISTING ROOF PLAN