



SCALE: FROM THIS DRAWING, VERIFY ALL DIMENSIONS BEFORE SETTING OUT, COMMENCING WORK OR MAKING ANY SHOP DRAWINGS. REPORT ANY DISCREPANCIES TO SUPERVISING OFFICER IMMEDIATELY. COPYRIGHT ©


Rev	Description	Date
A	For planning	24.11.14
B	For planning	22.04.15

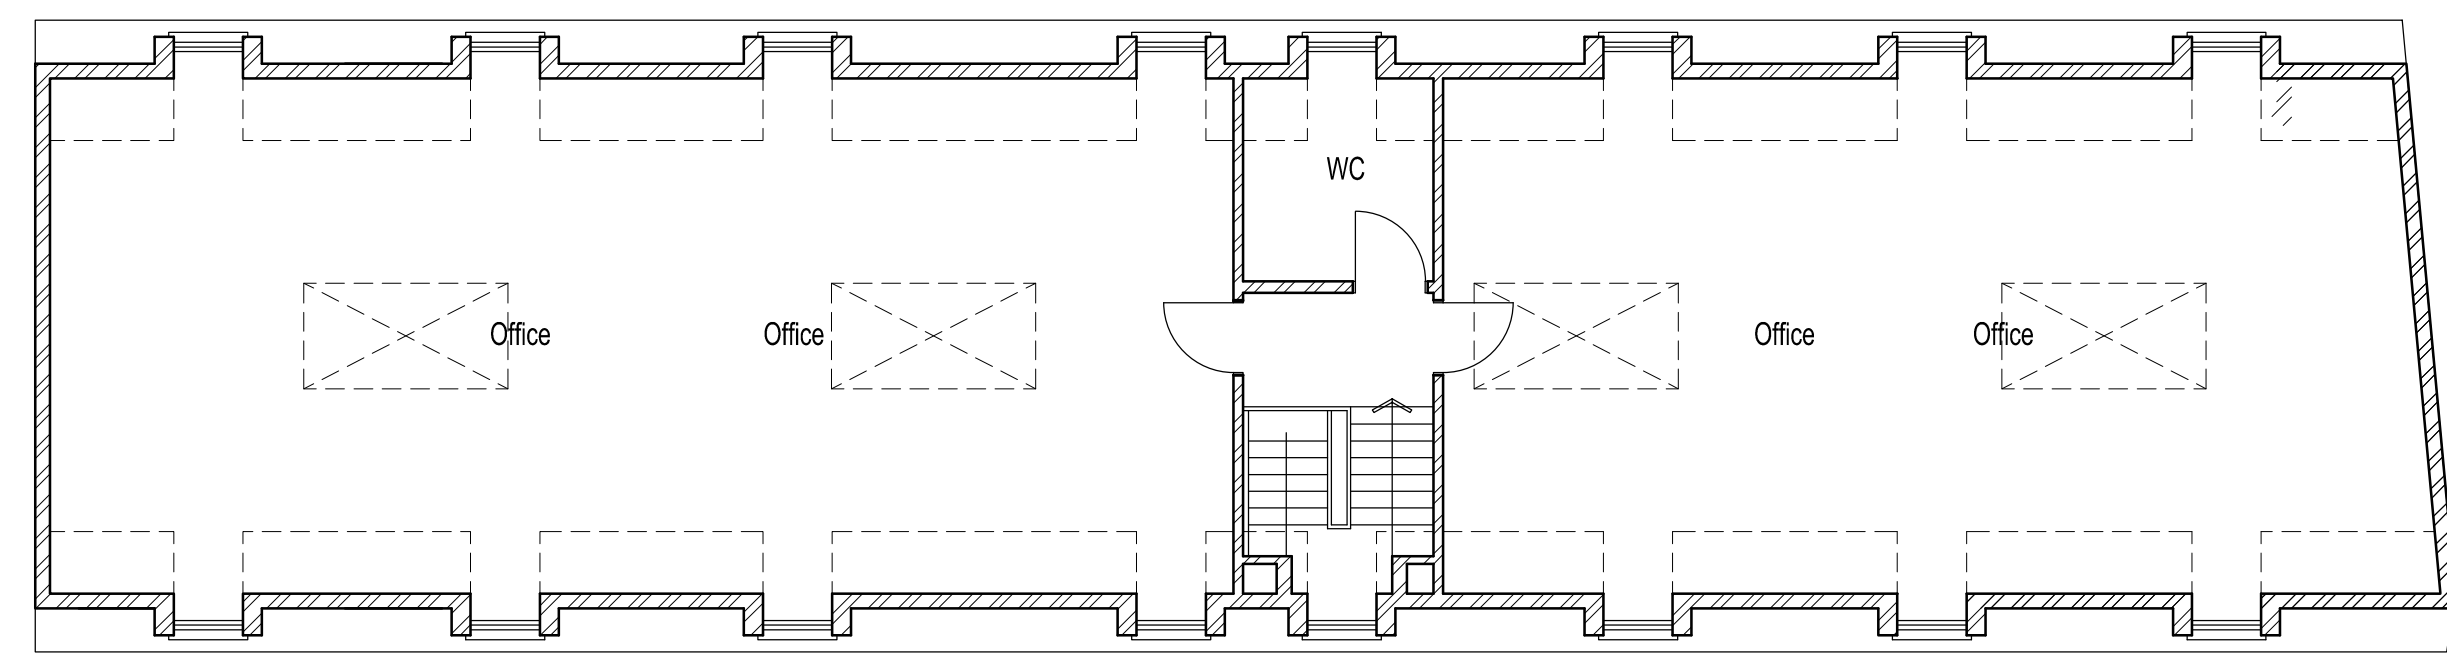

Second Floor Plan - Proposed

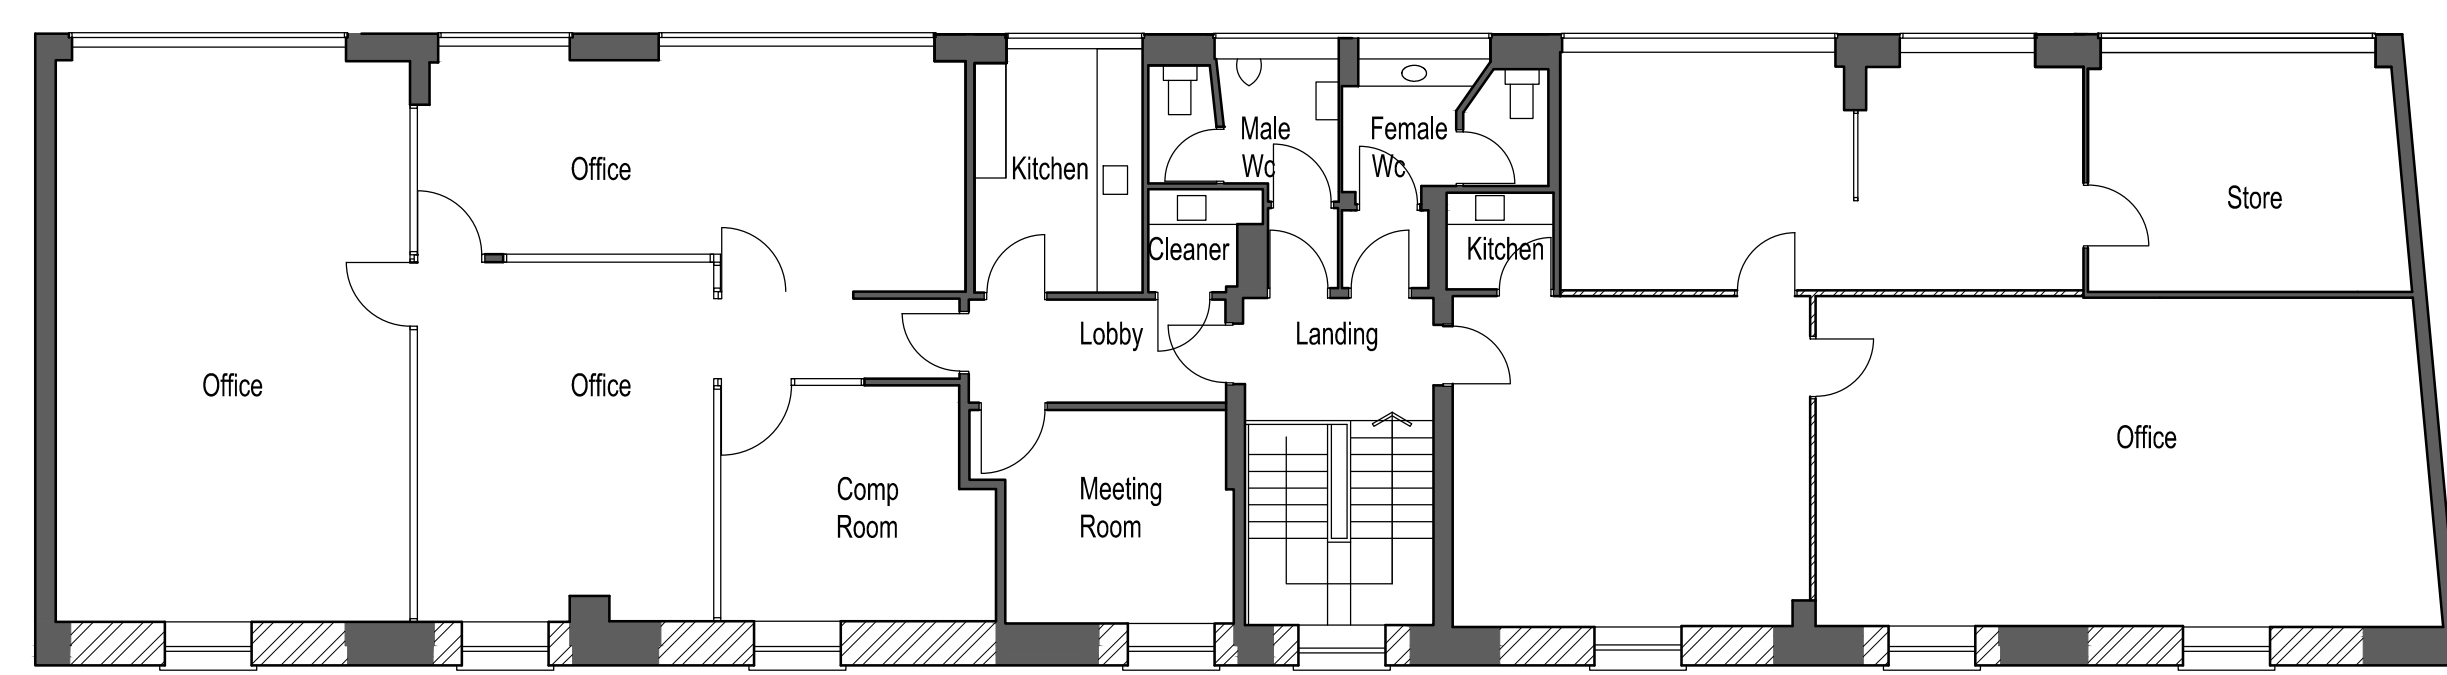

First Floor Plan - Existing

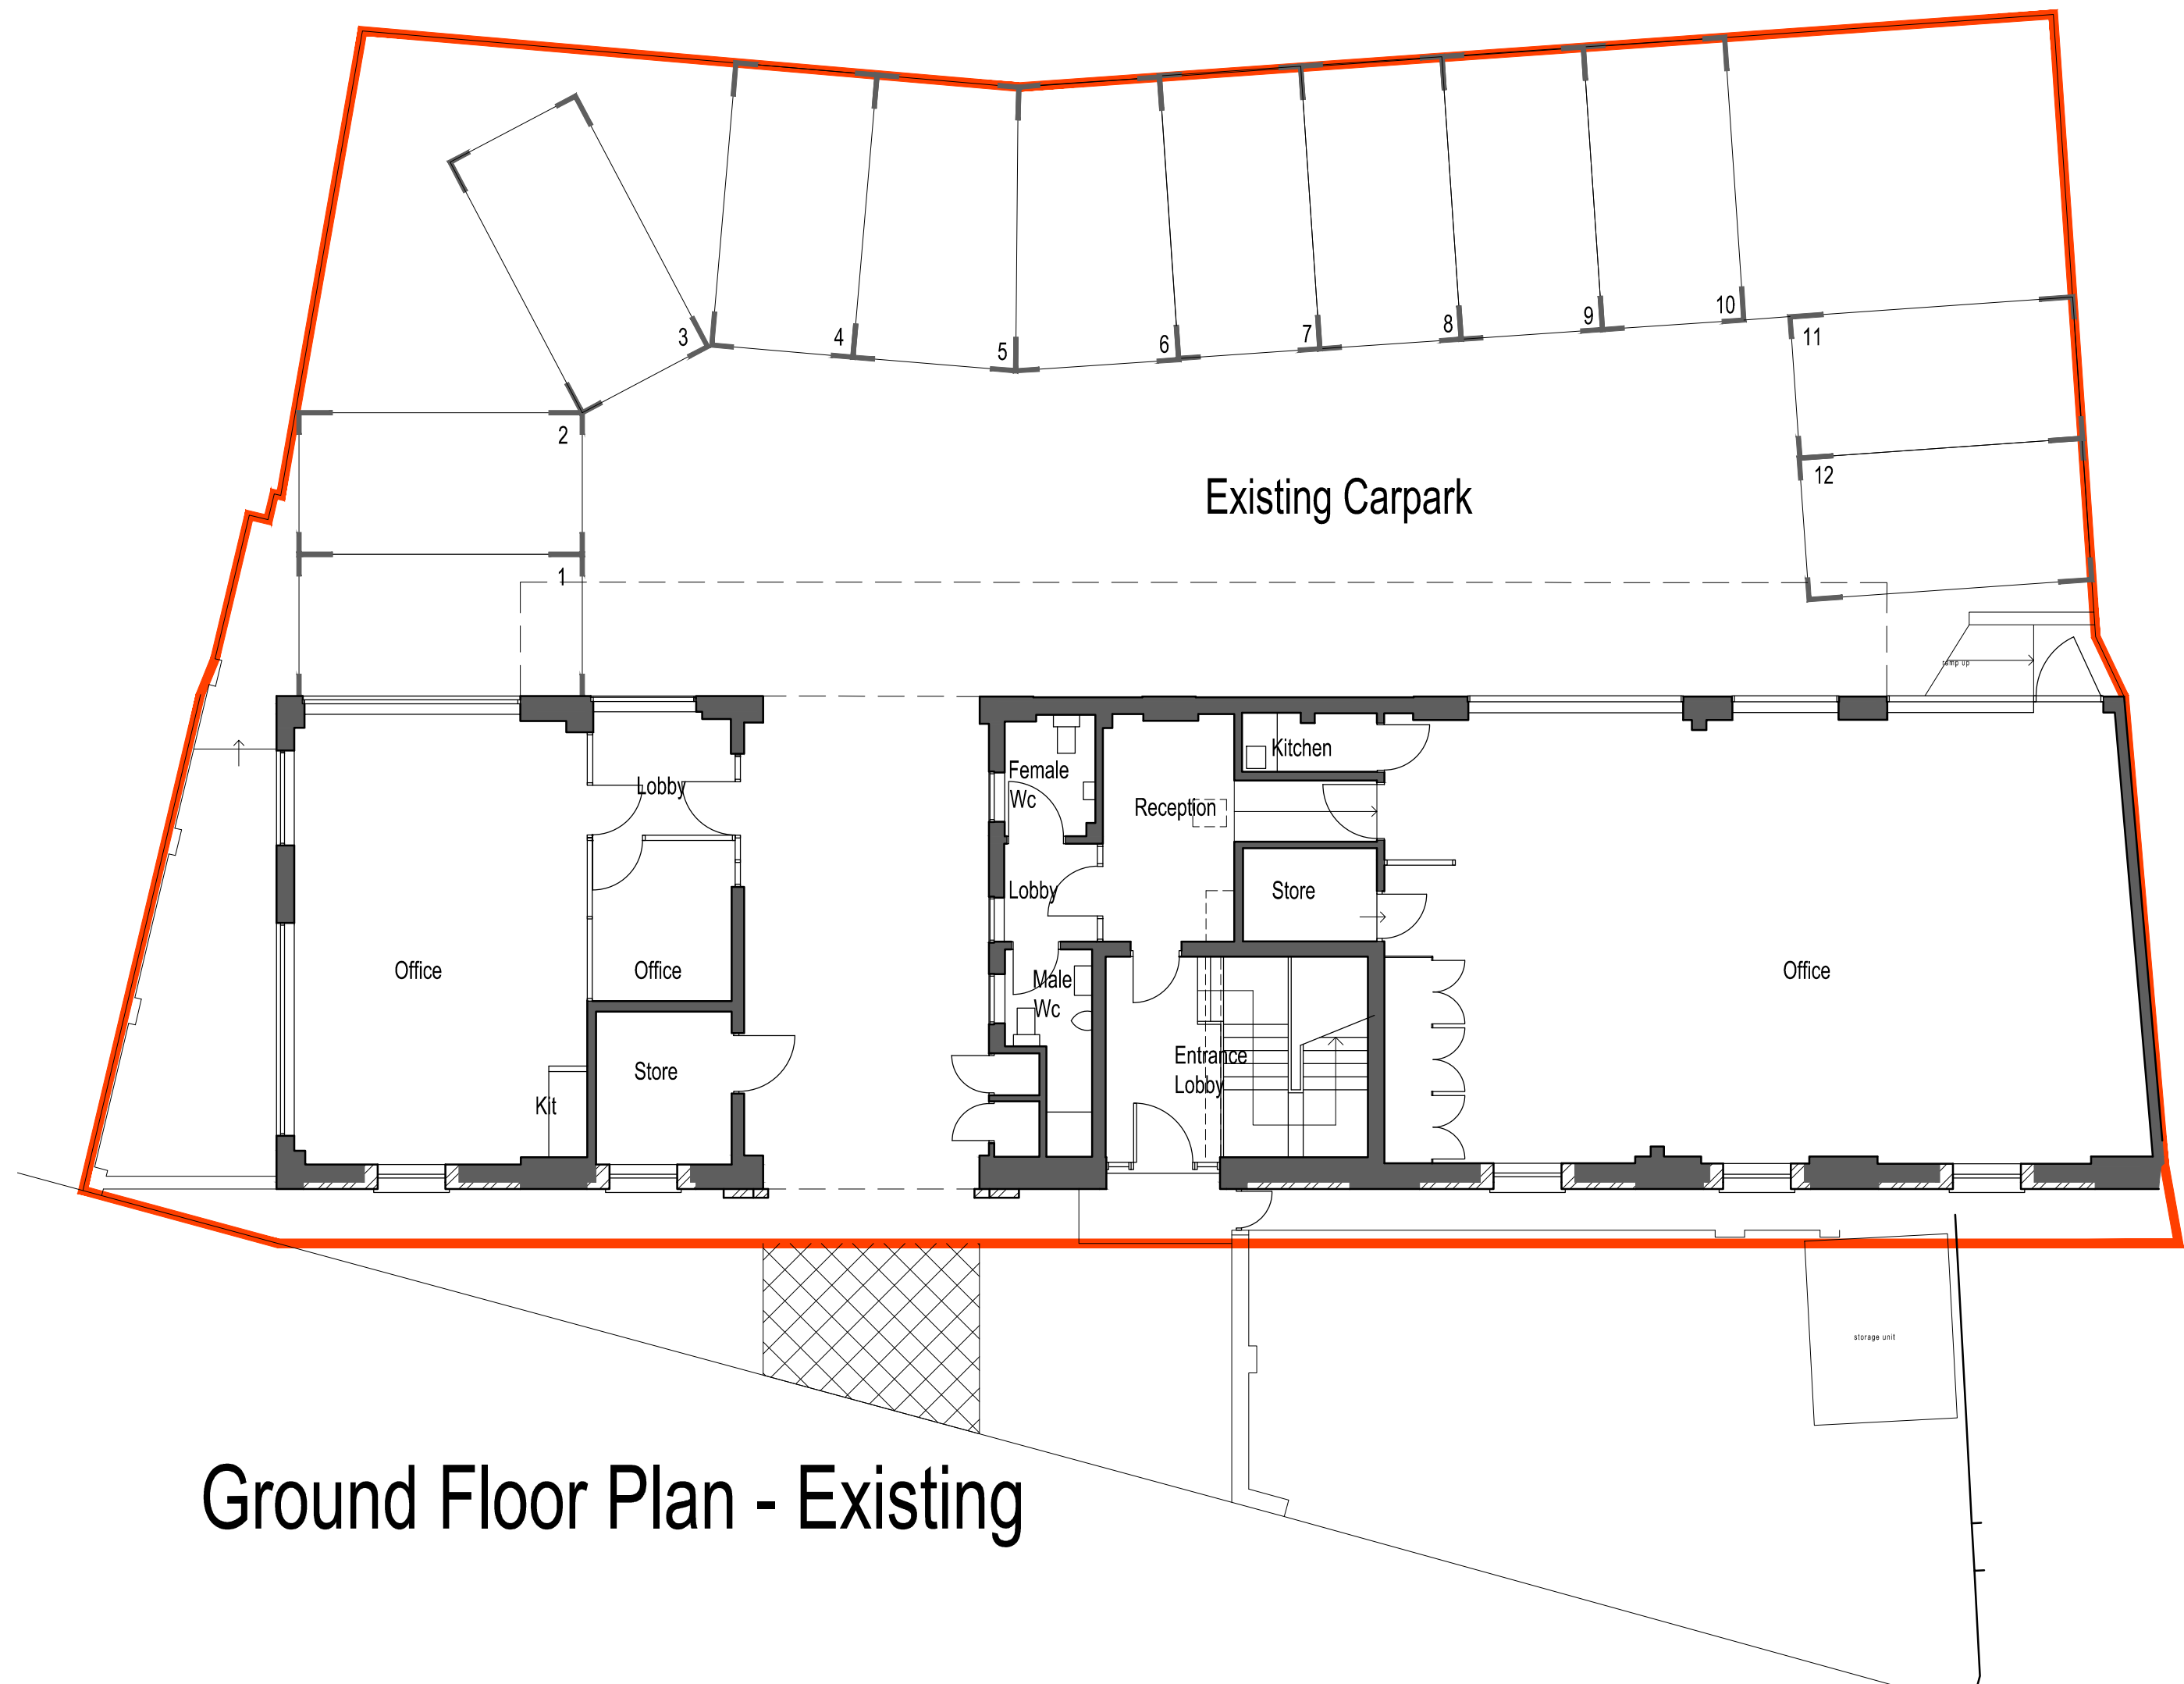


Ground Floor Plan - Existing




West Elevation




East Elevation

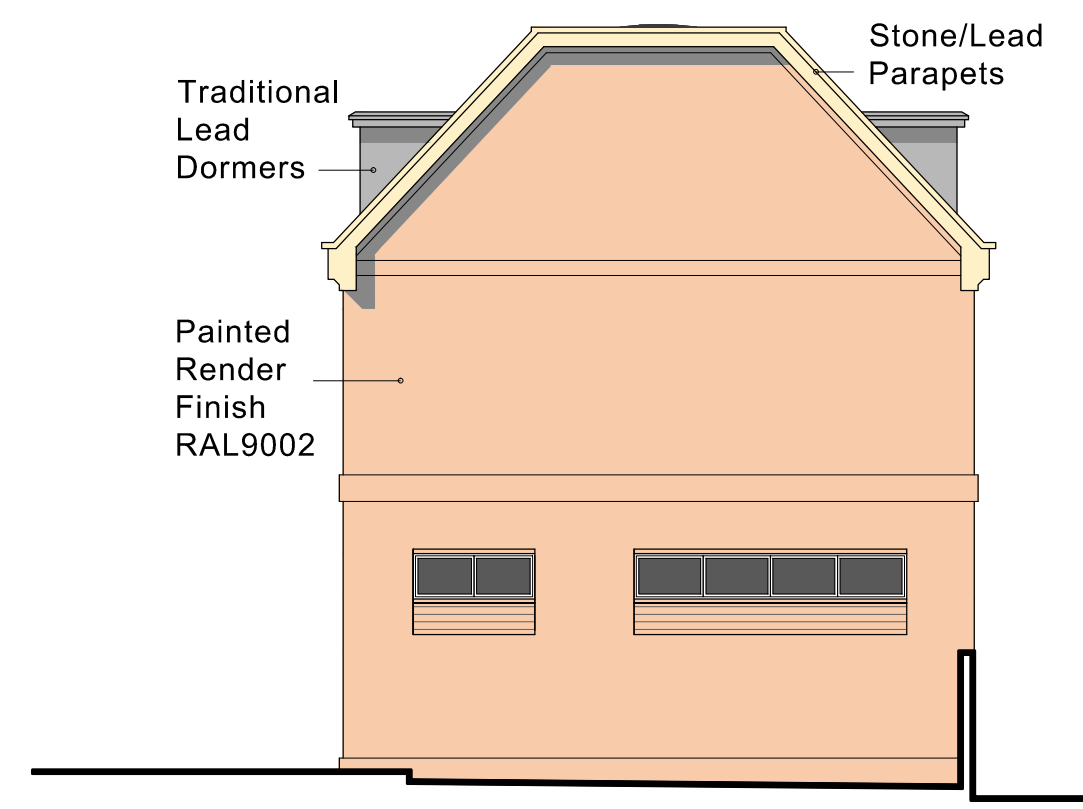


South Elevation

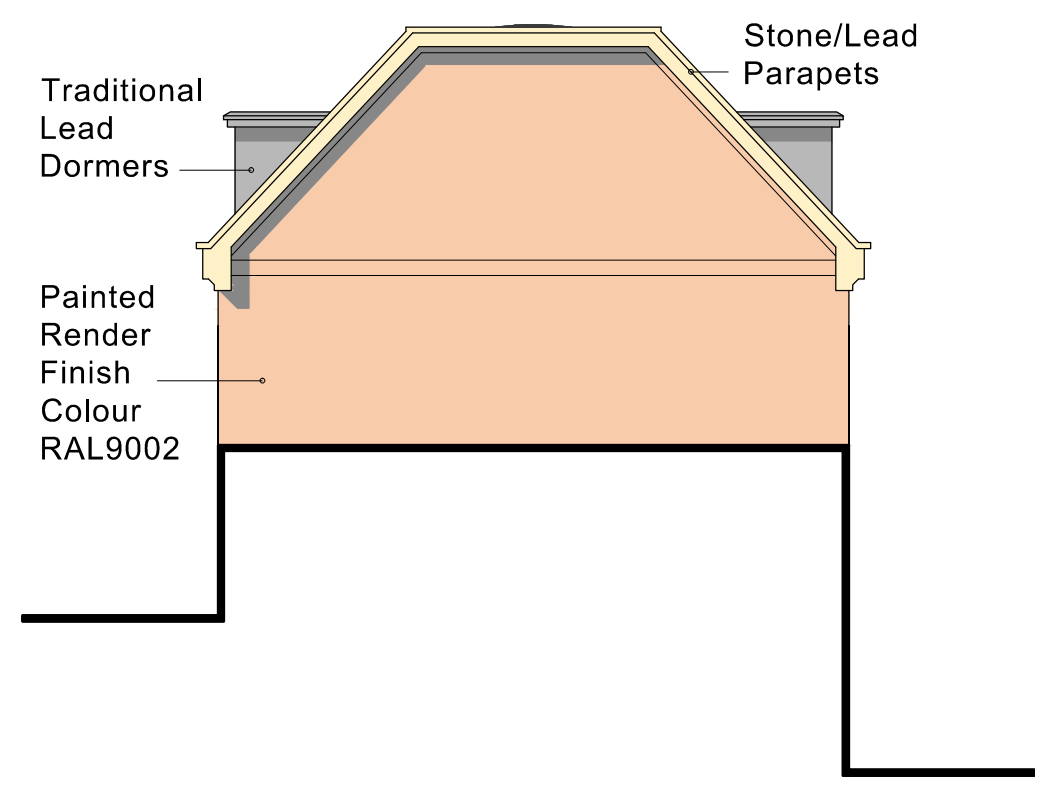

North Elevation

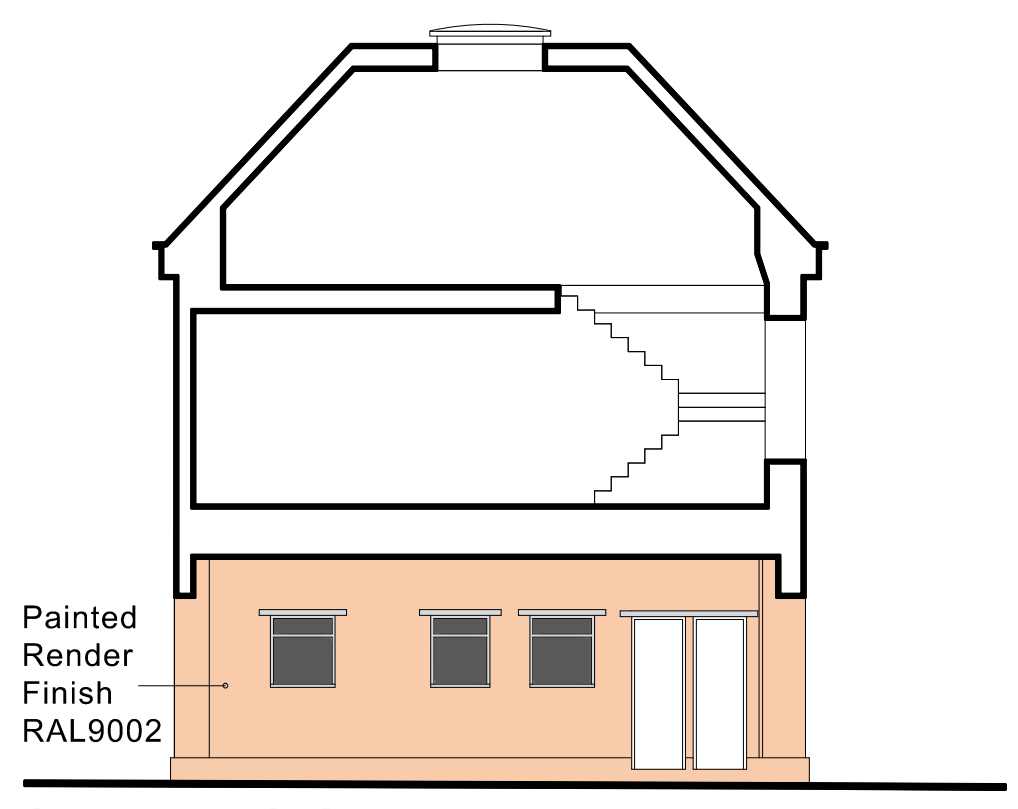

South / Sectional Elevation

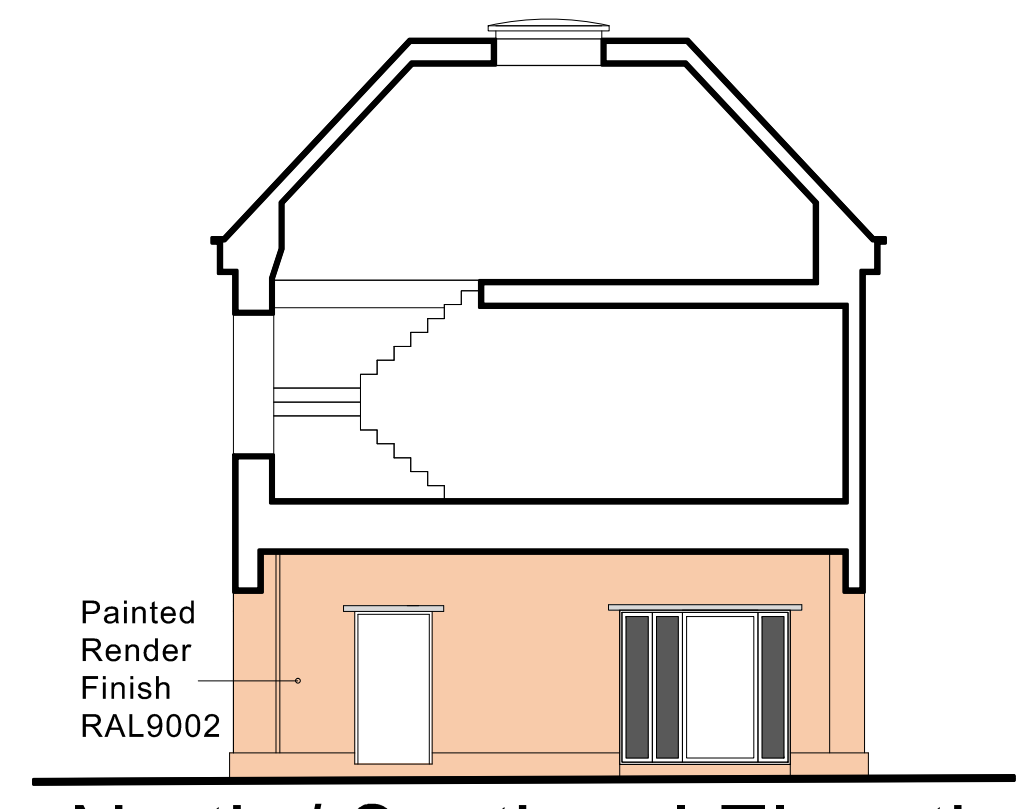

North / Sectional Elevation

1:100 scale Bar
This Drawing has been produced for printing onto A1 size paper.
If printing on A3 please use the scale below for reference.

Day • Tanner Partnership ARCHITECTURE AND PLANNING

CLIENT **Mssrs Robin Andrews & Philip Andrews**
JOB **Hadwyn House, Field Road Reading**
ORG **PROPOSED DRAWING**

www.daytanner.co.uk
Wokingham 51 Peach Street
Wokingham 55 Church Street
Berkshire RG4 0XP
0118 989 0808
info@daytanner.co.uk

Reading RG4 8AX
Caversham
0118 946 1242
rdg@daytanner.co.uk

SCALE 1:100 DRAWN DN DATE NOV '14 | 3223/09 | B |