


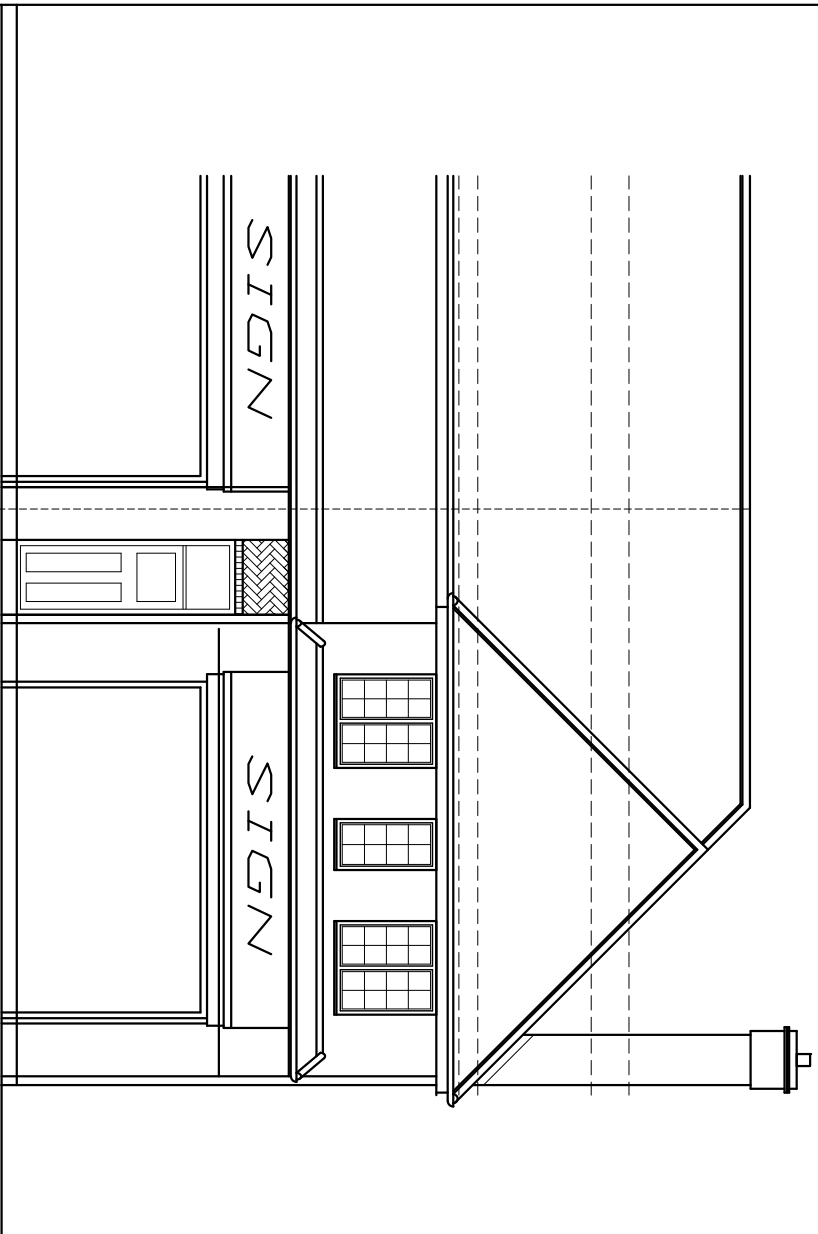


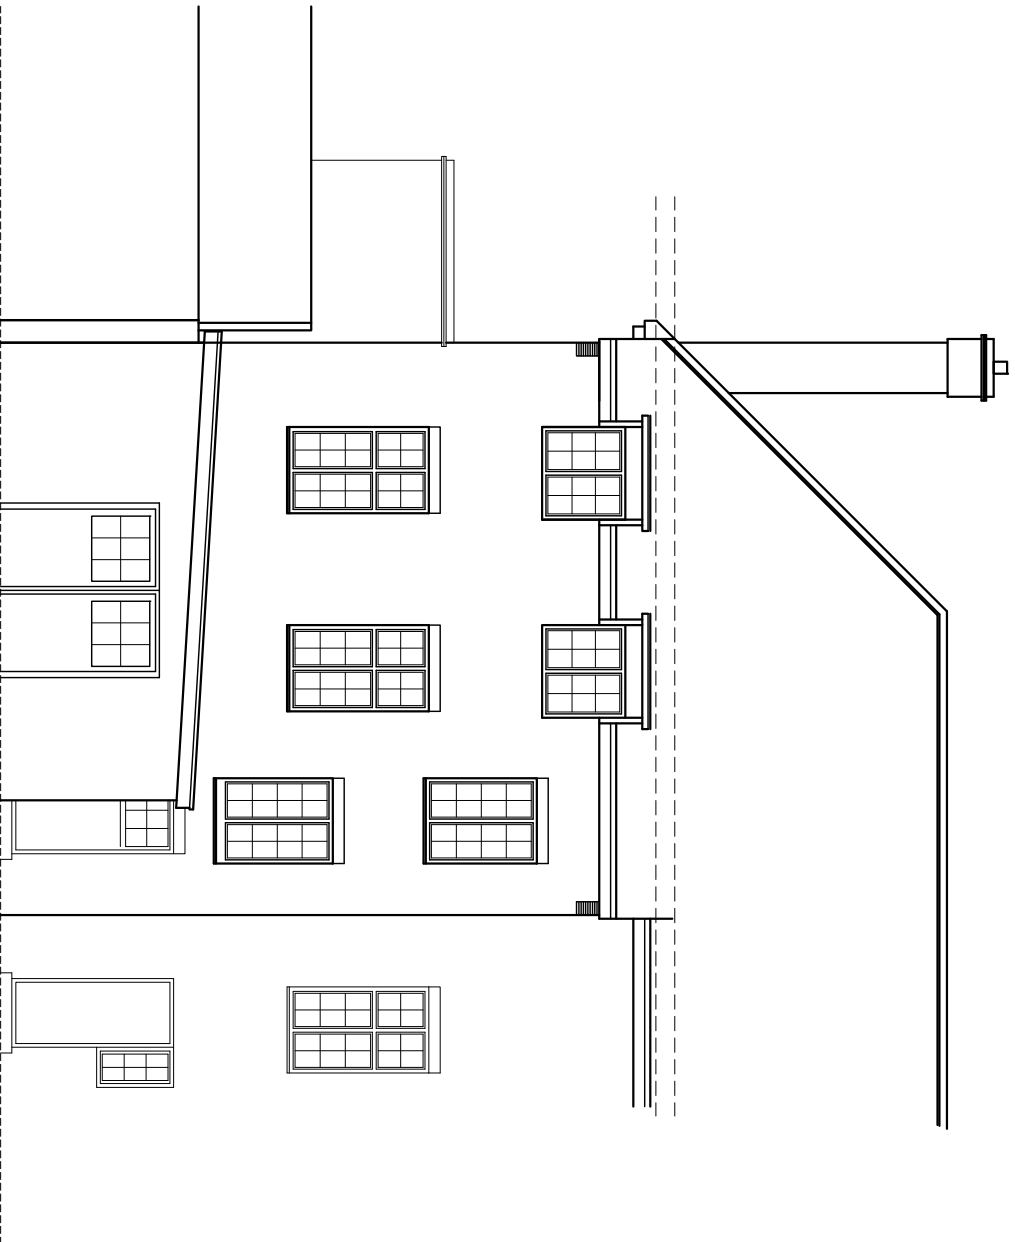


FRONT ELEVATION
from Oxford Road
EXISTING ELEVATIONS 1:100

 


REAR ELEVATION
shed omitted for clarity

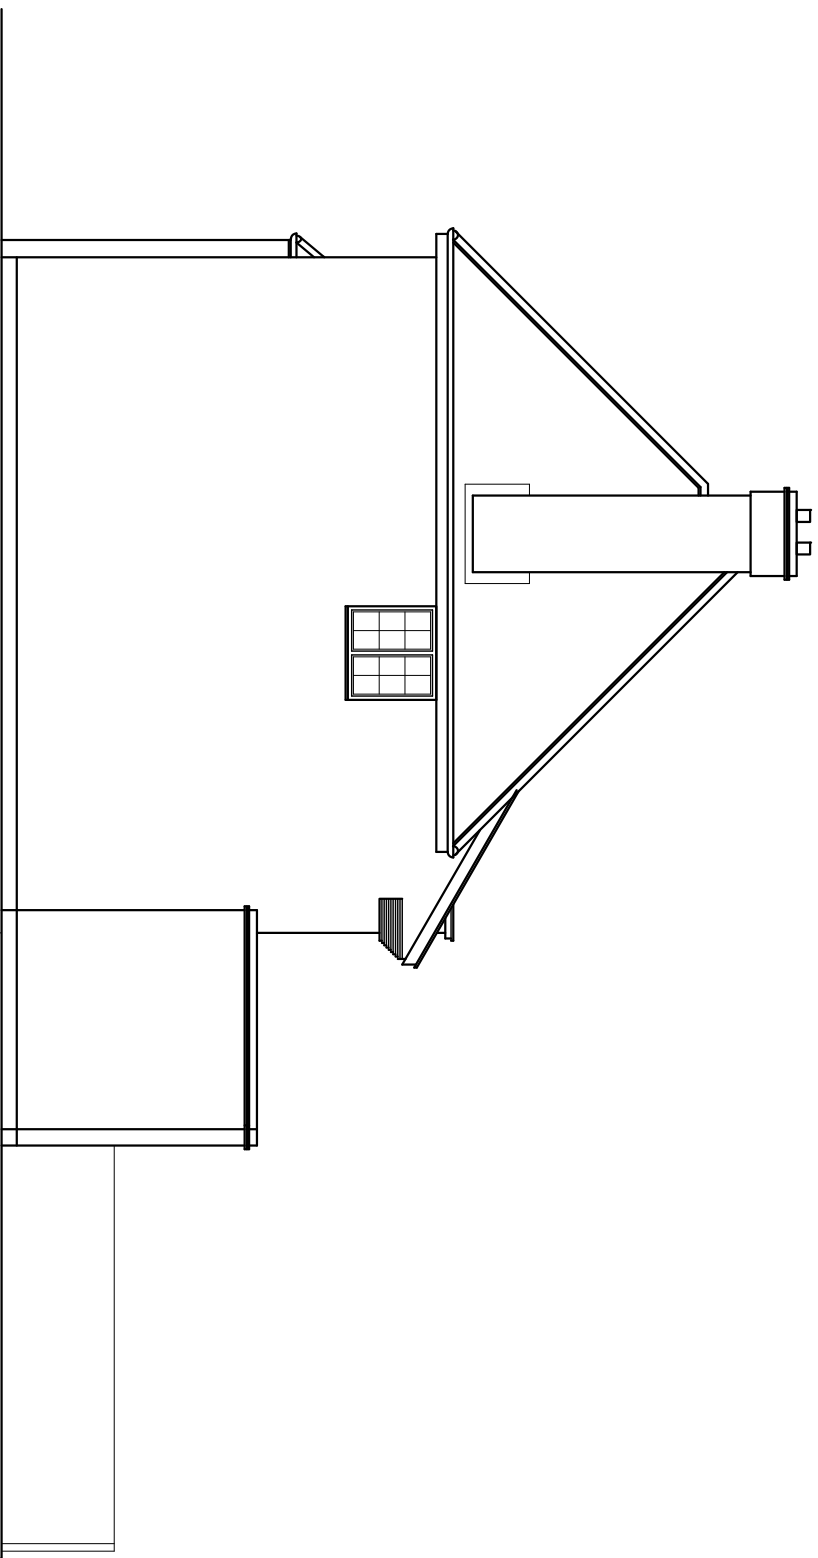


SIDE ELEVATION
from Public House

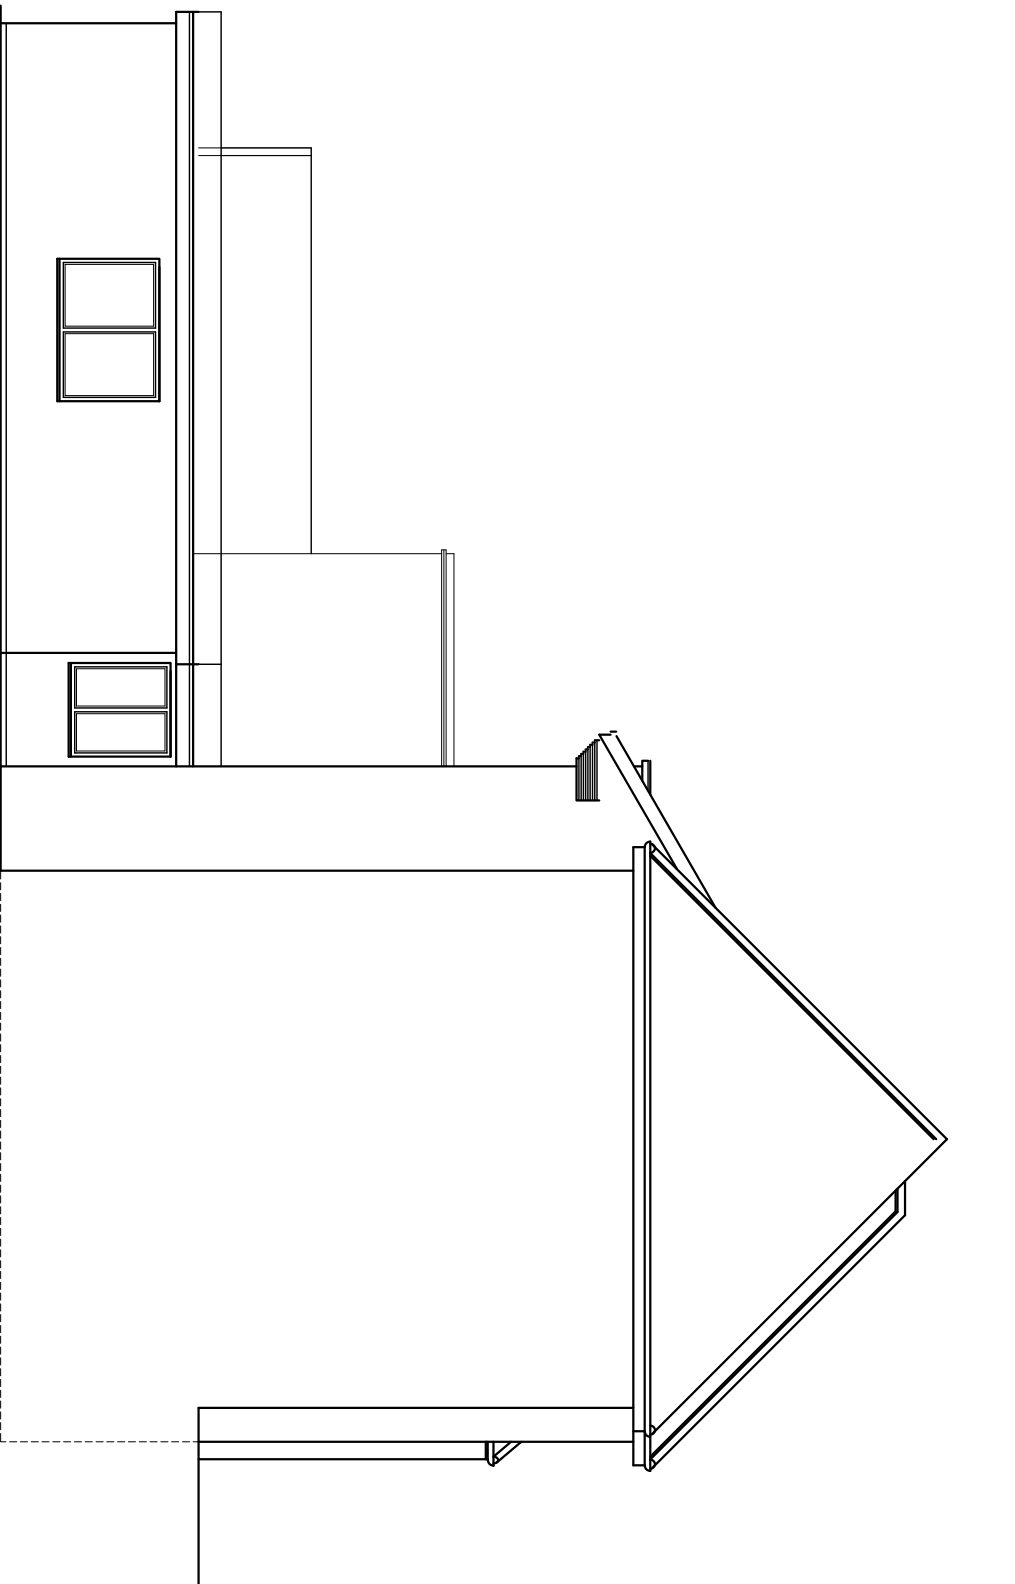

SIDE ELEVATION
from Adjacent Yard

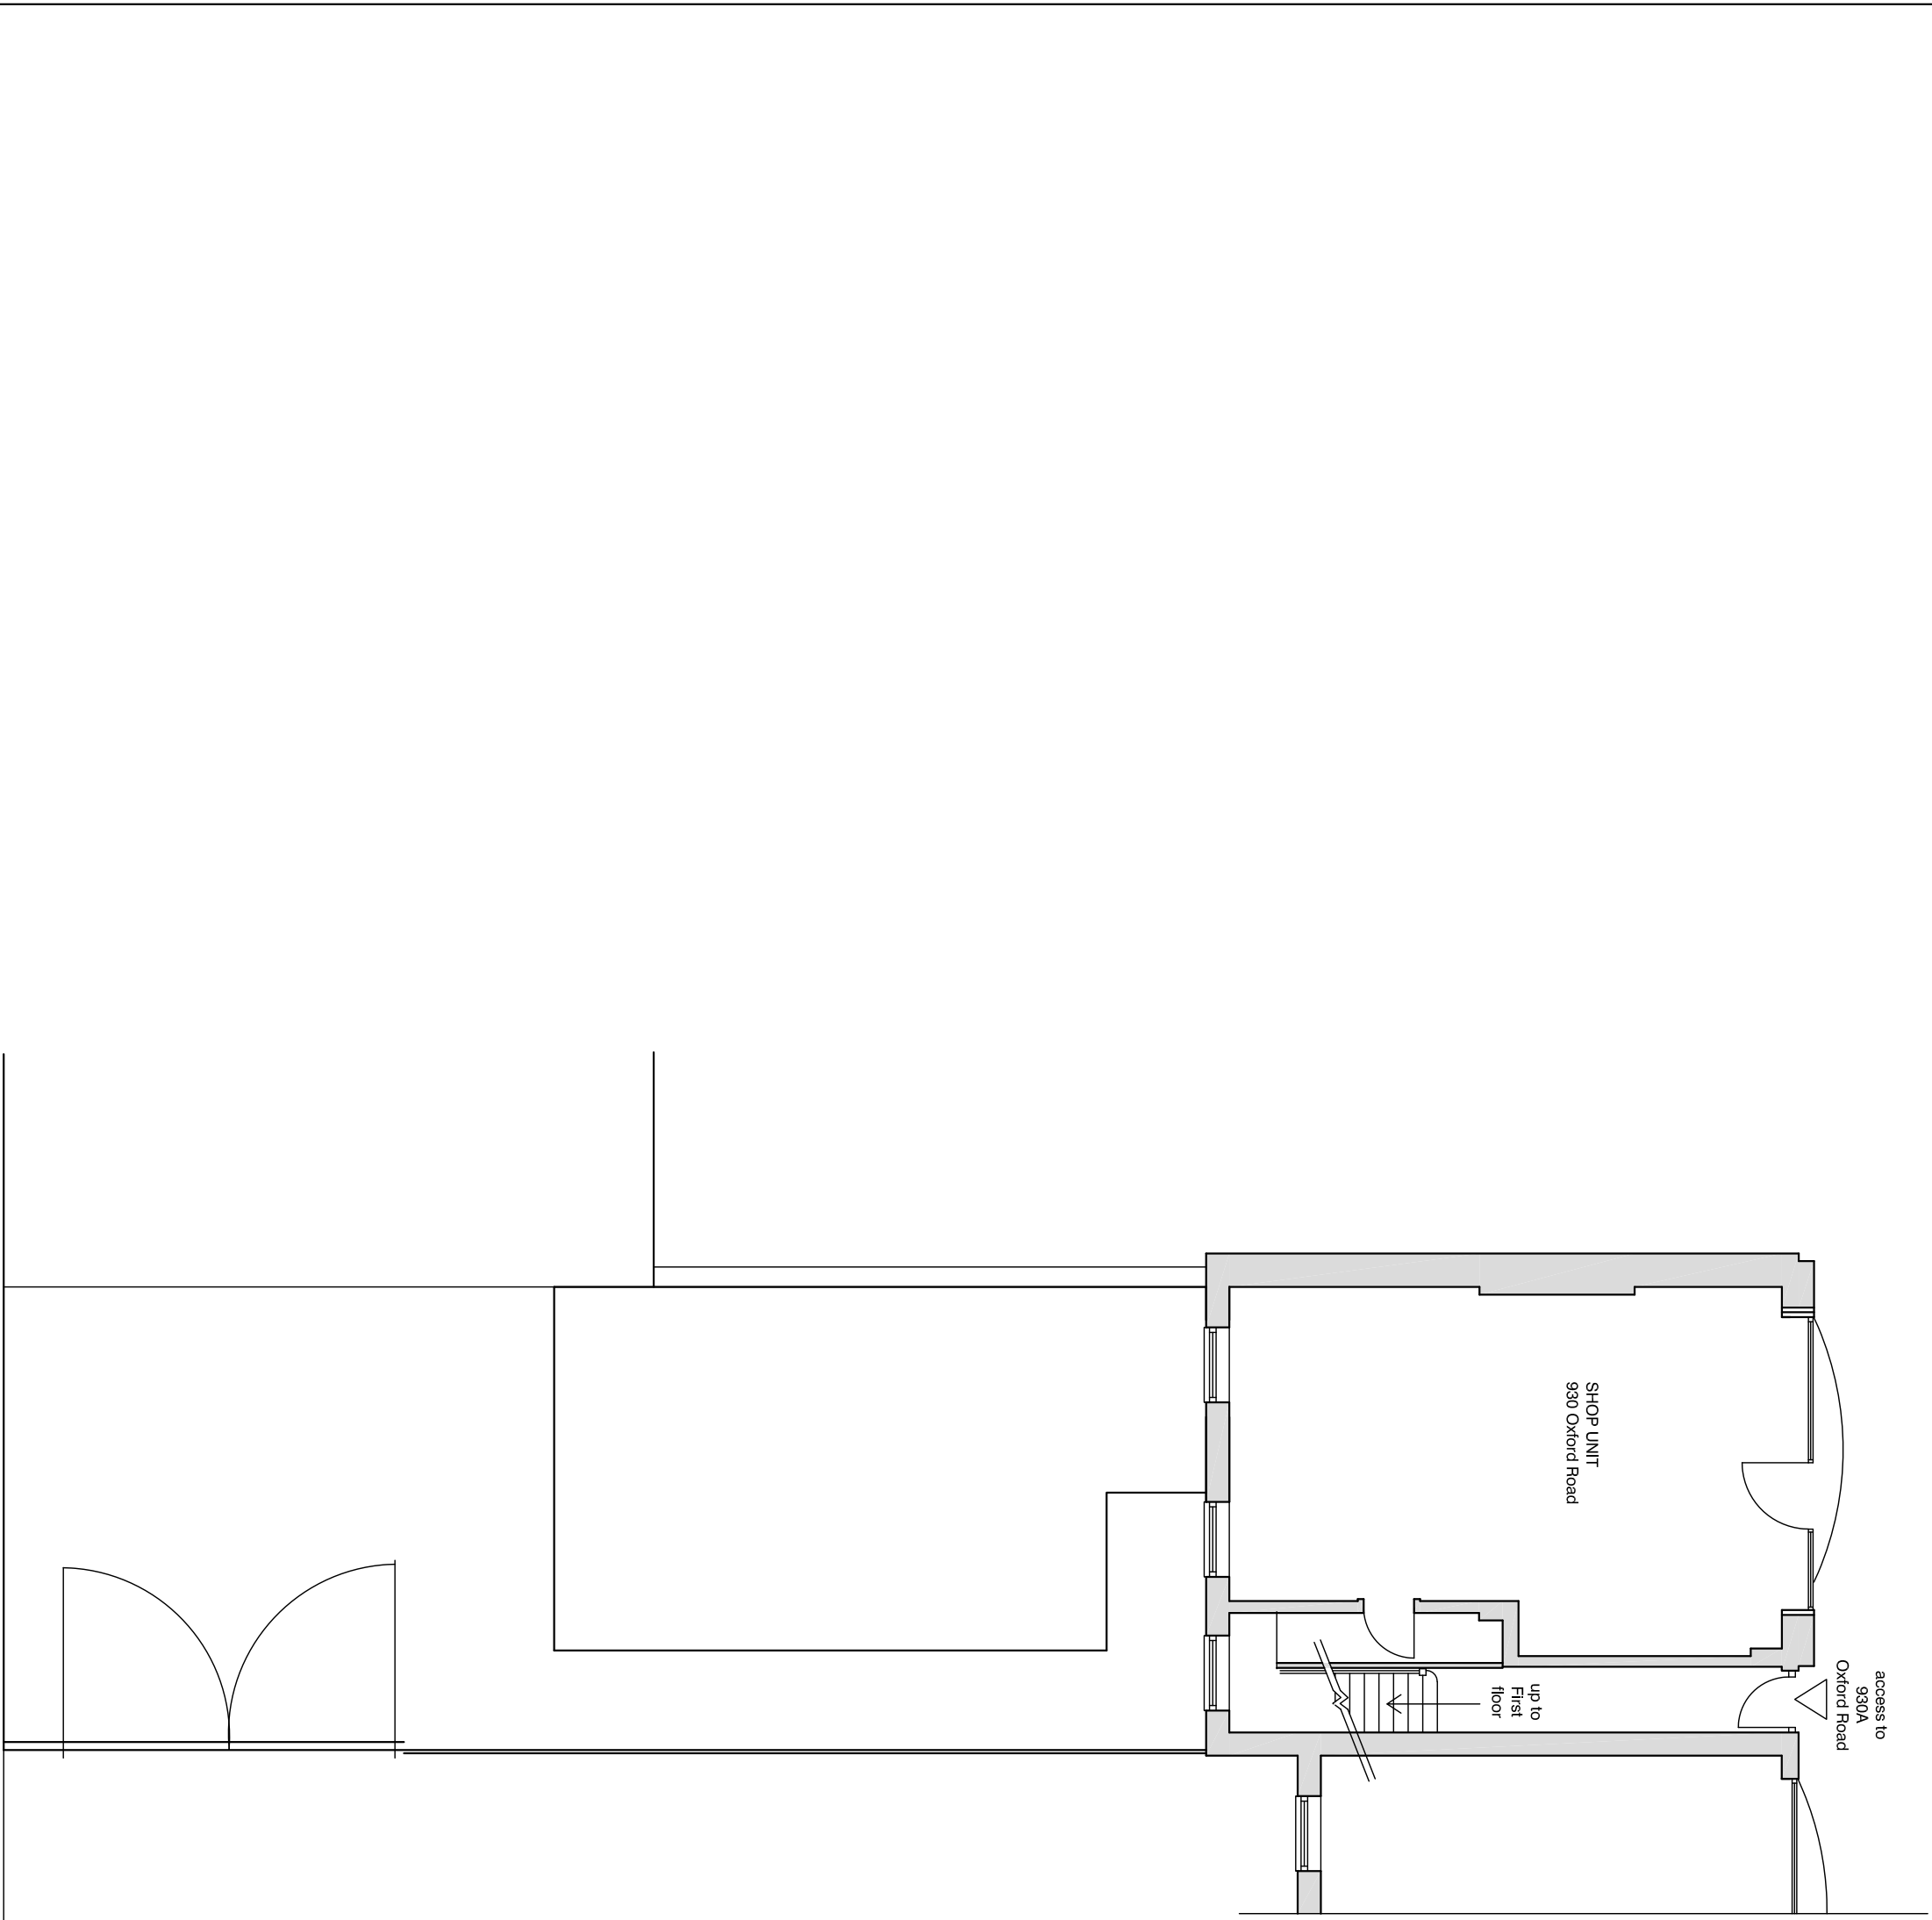


Ground Floor Plan [street level]

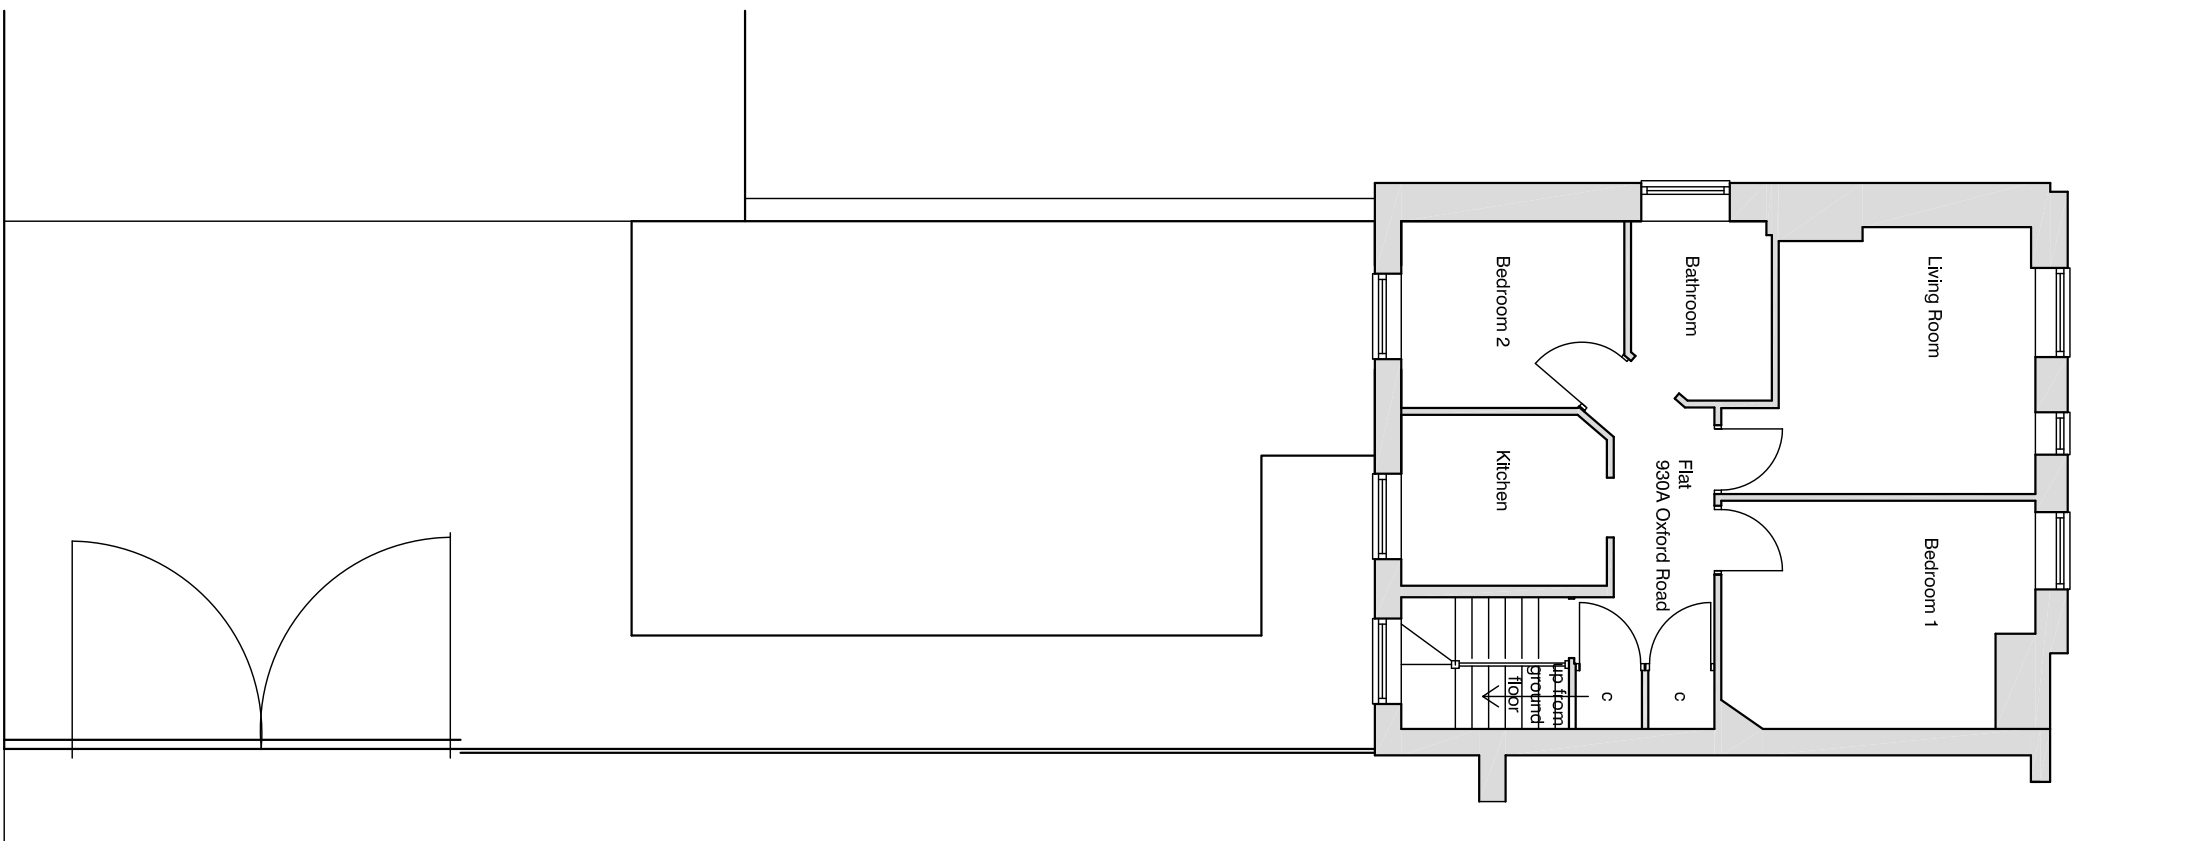


First Floor Plan

EXISTING 1:100

 

RAMMURTI DESIGN LTD
ARCHITECTURAL & PLANNING SERVICES
2nd Floor, The Old Rectory, 930 Oxford Road, Reading
Tel: 0118 931 0624 Fax: 0118 931 0625

 

PROPOSED NEW CANOPY OVER SHOP FRONT.
at 930 Oxford Road, Reading
for Mr. H Raichura

Existing Floor Plans and Elevations
Scale: as shown
Date: March 2018
OXRA1602 Revision -