

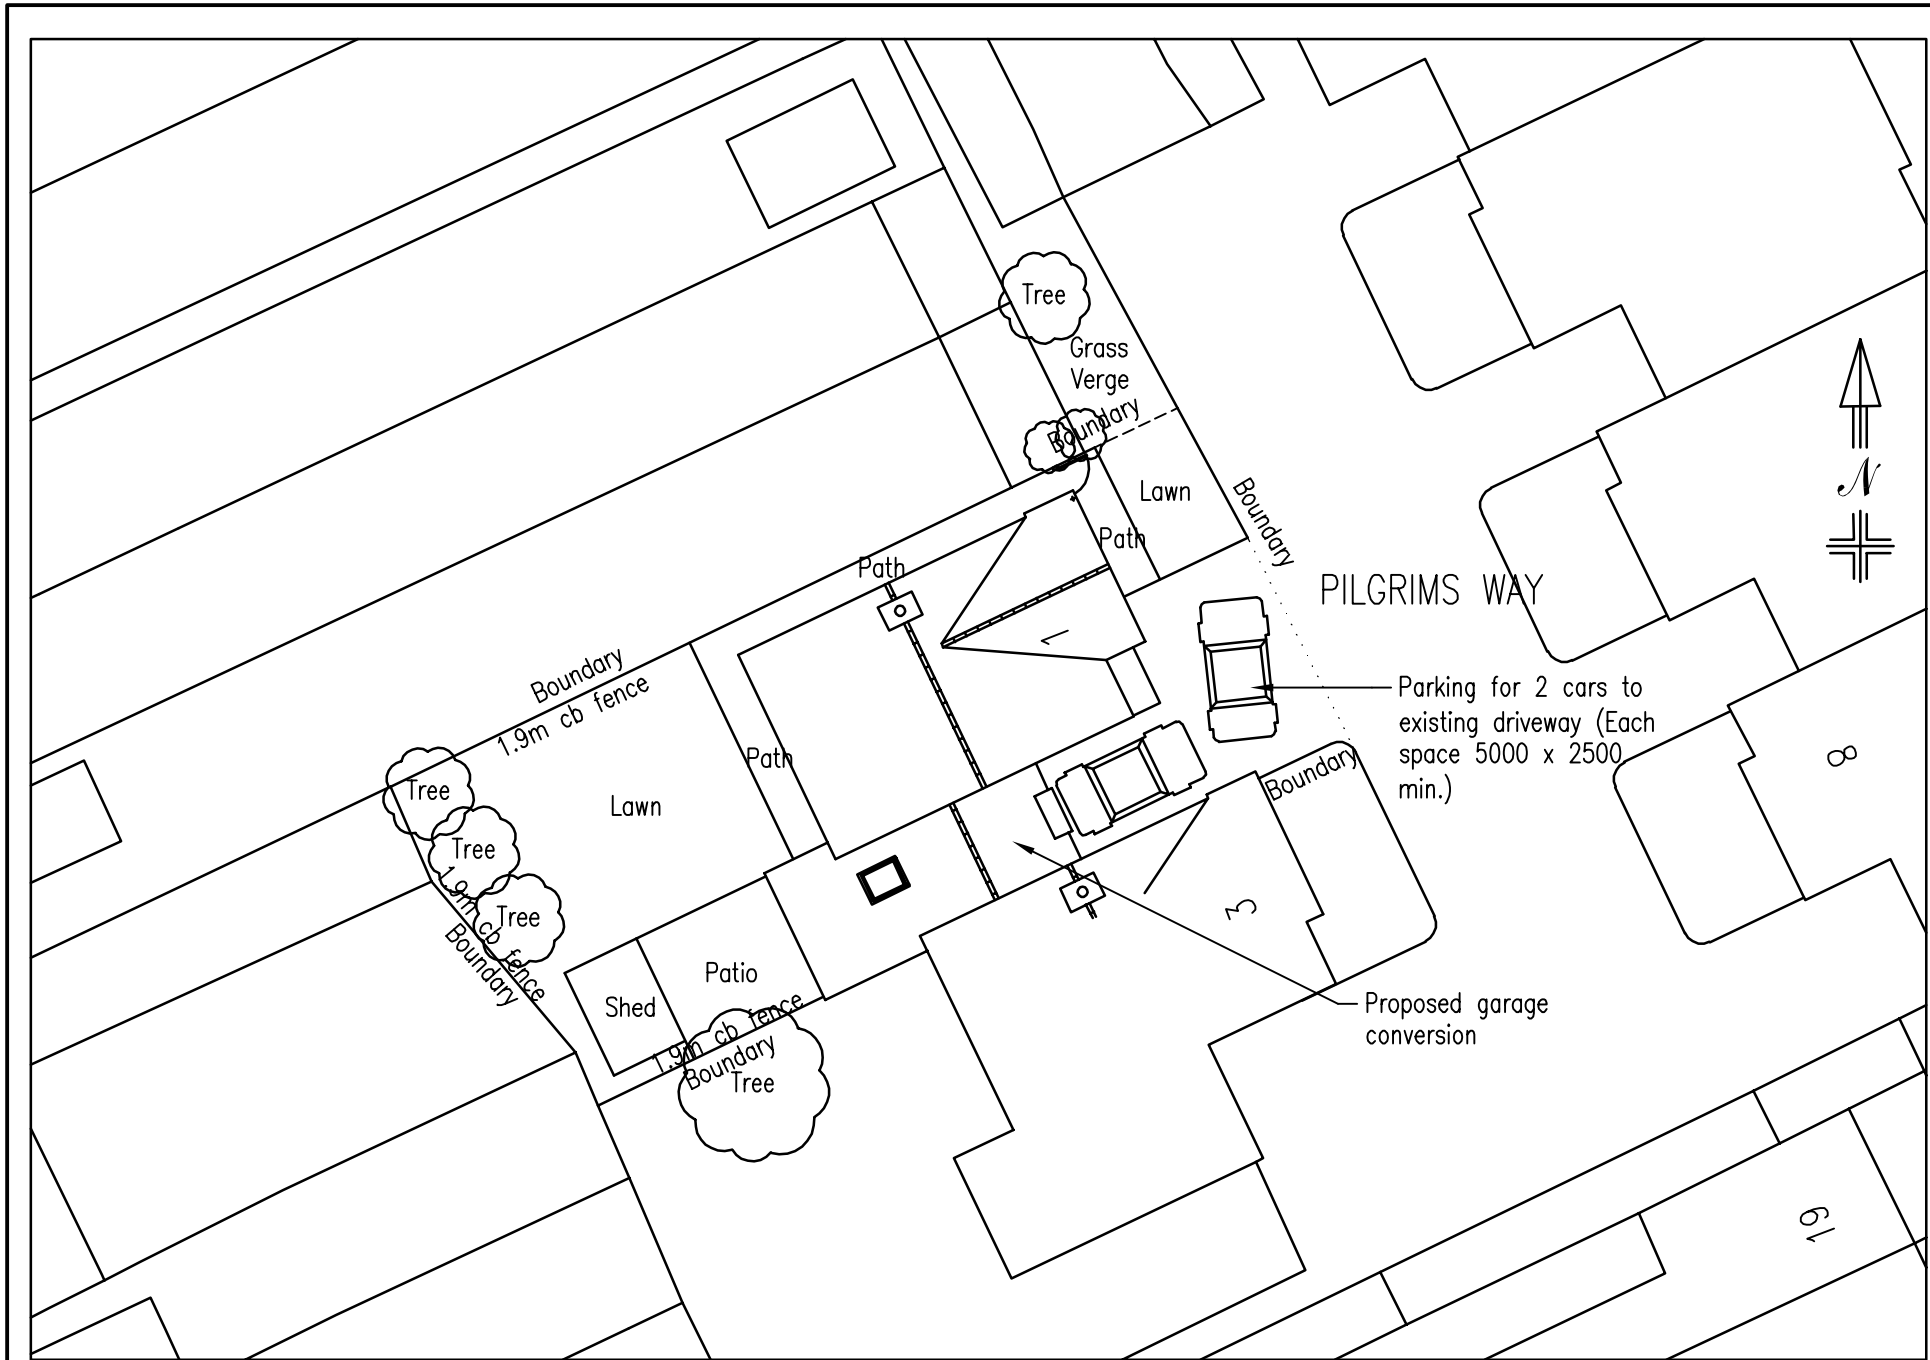


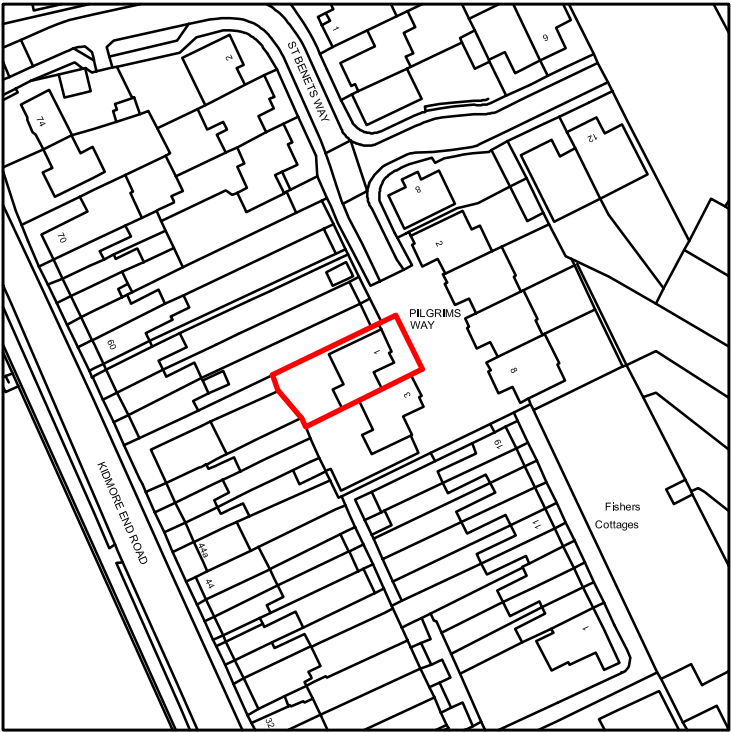

SITE PLAN  
SCALE 1:200

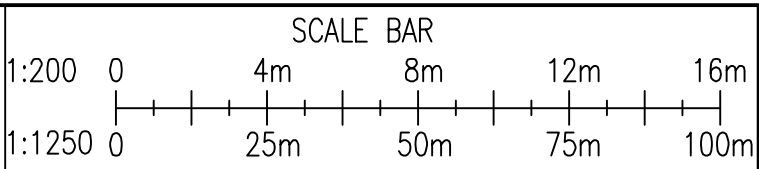

Crown Copyright and database rights 2018 OS 100019980

LOCATION PLAN  
SCALE 1:1250

|   |                                        |                             |             |   |           |      |             |
|---|----------------------------------------|-----------------------------|-------------|---|-----------|------|-------------|
| <div></div> <div>Plan Ahead<br/>Drawing Services</div> <div></div> <div>26 Lamden Way, Burghfield Common, Reading. RG7 3LZ<br/>Tel: 0118 9836039 Mobile Tel: 07940 828650 E-Mail: plan.ahead@btinternet.com<br/>Website: www.plan-ahead-drawing-services.co.uk</div> | DRAWING TITLE<br>SITE & LOCATION PLANS |                             |             | GENERAL NOTES<br><br>1. DIMENSIONS ARE TO BE CHECKED ON SITE BEFORE WORK PROCEEDS<br><br>2. ALL DIMENSIONS ARE IN MILLIMETRES UNLESS OTHERWISE STATED.<br><br>3. THIS DRAWING IS NOT TO BE REPRODUCED WITHOUT THE PERMISSION OF PLAN AHEAD DRAWING SERVICES. | REVISIONS |      |             |
|   | CLIENT<br>MR HAMMERSTONE MISS CLIFFORD |                             |             |   | REF       | DATE | DESCRIPTION |
|   | DATE<br>10/08/18                       | SCALE<br>1:200 1:1250       | PAPER<br>A3 |   |           |      |             |
|   | DRAWN BY<br>D. HUISH                   | DRAWING NUMBER<br>181001/06 | REV.        |   |           |      |             |