


FOR CONTINUATION REFER DRAWING No. 4160316/1203

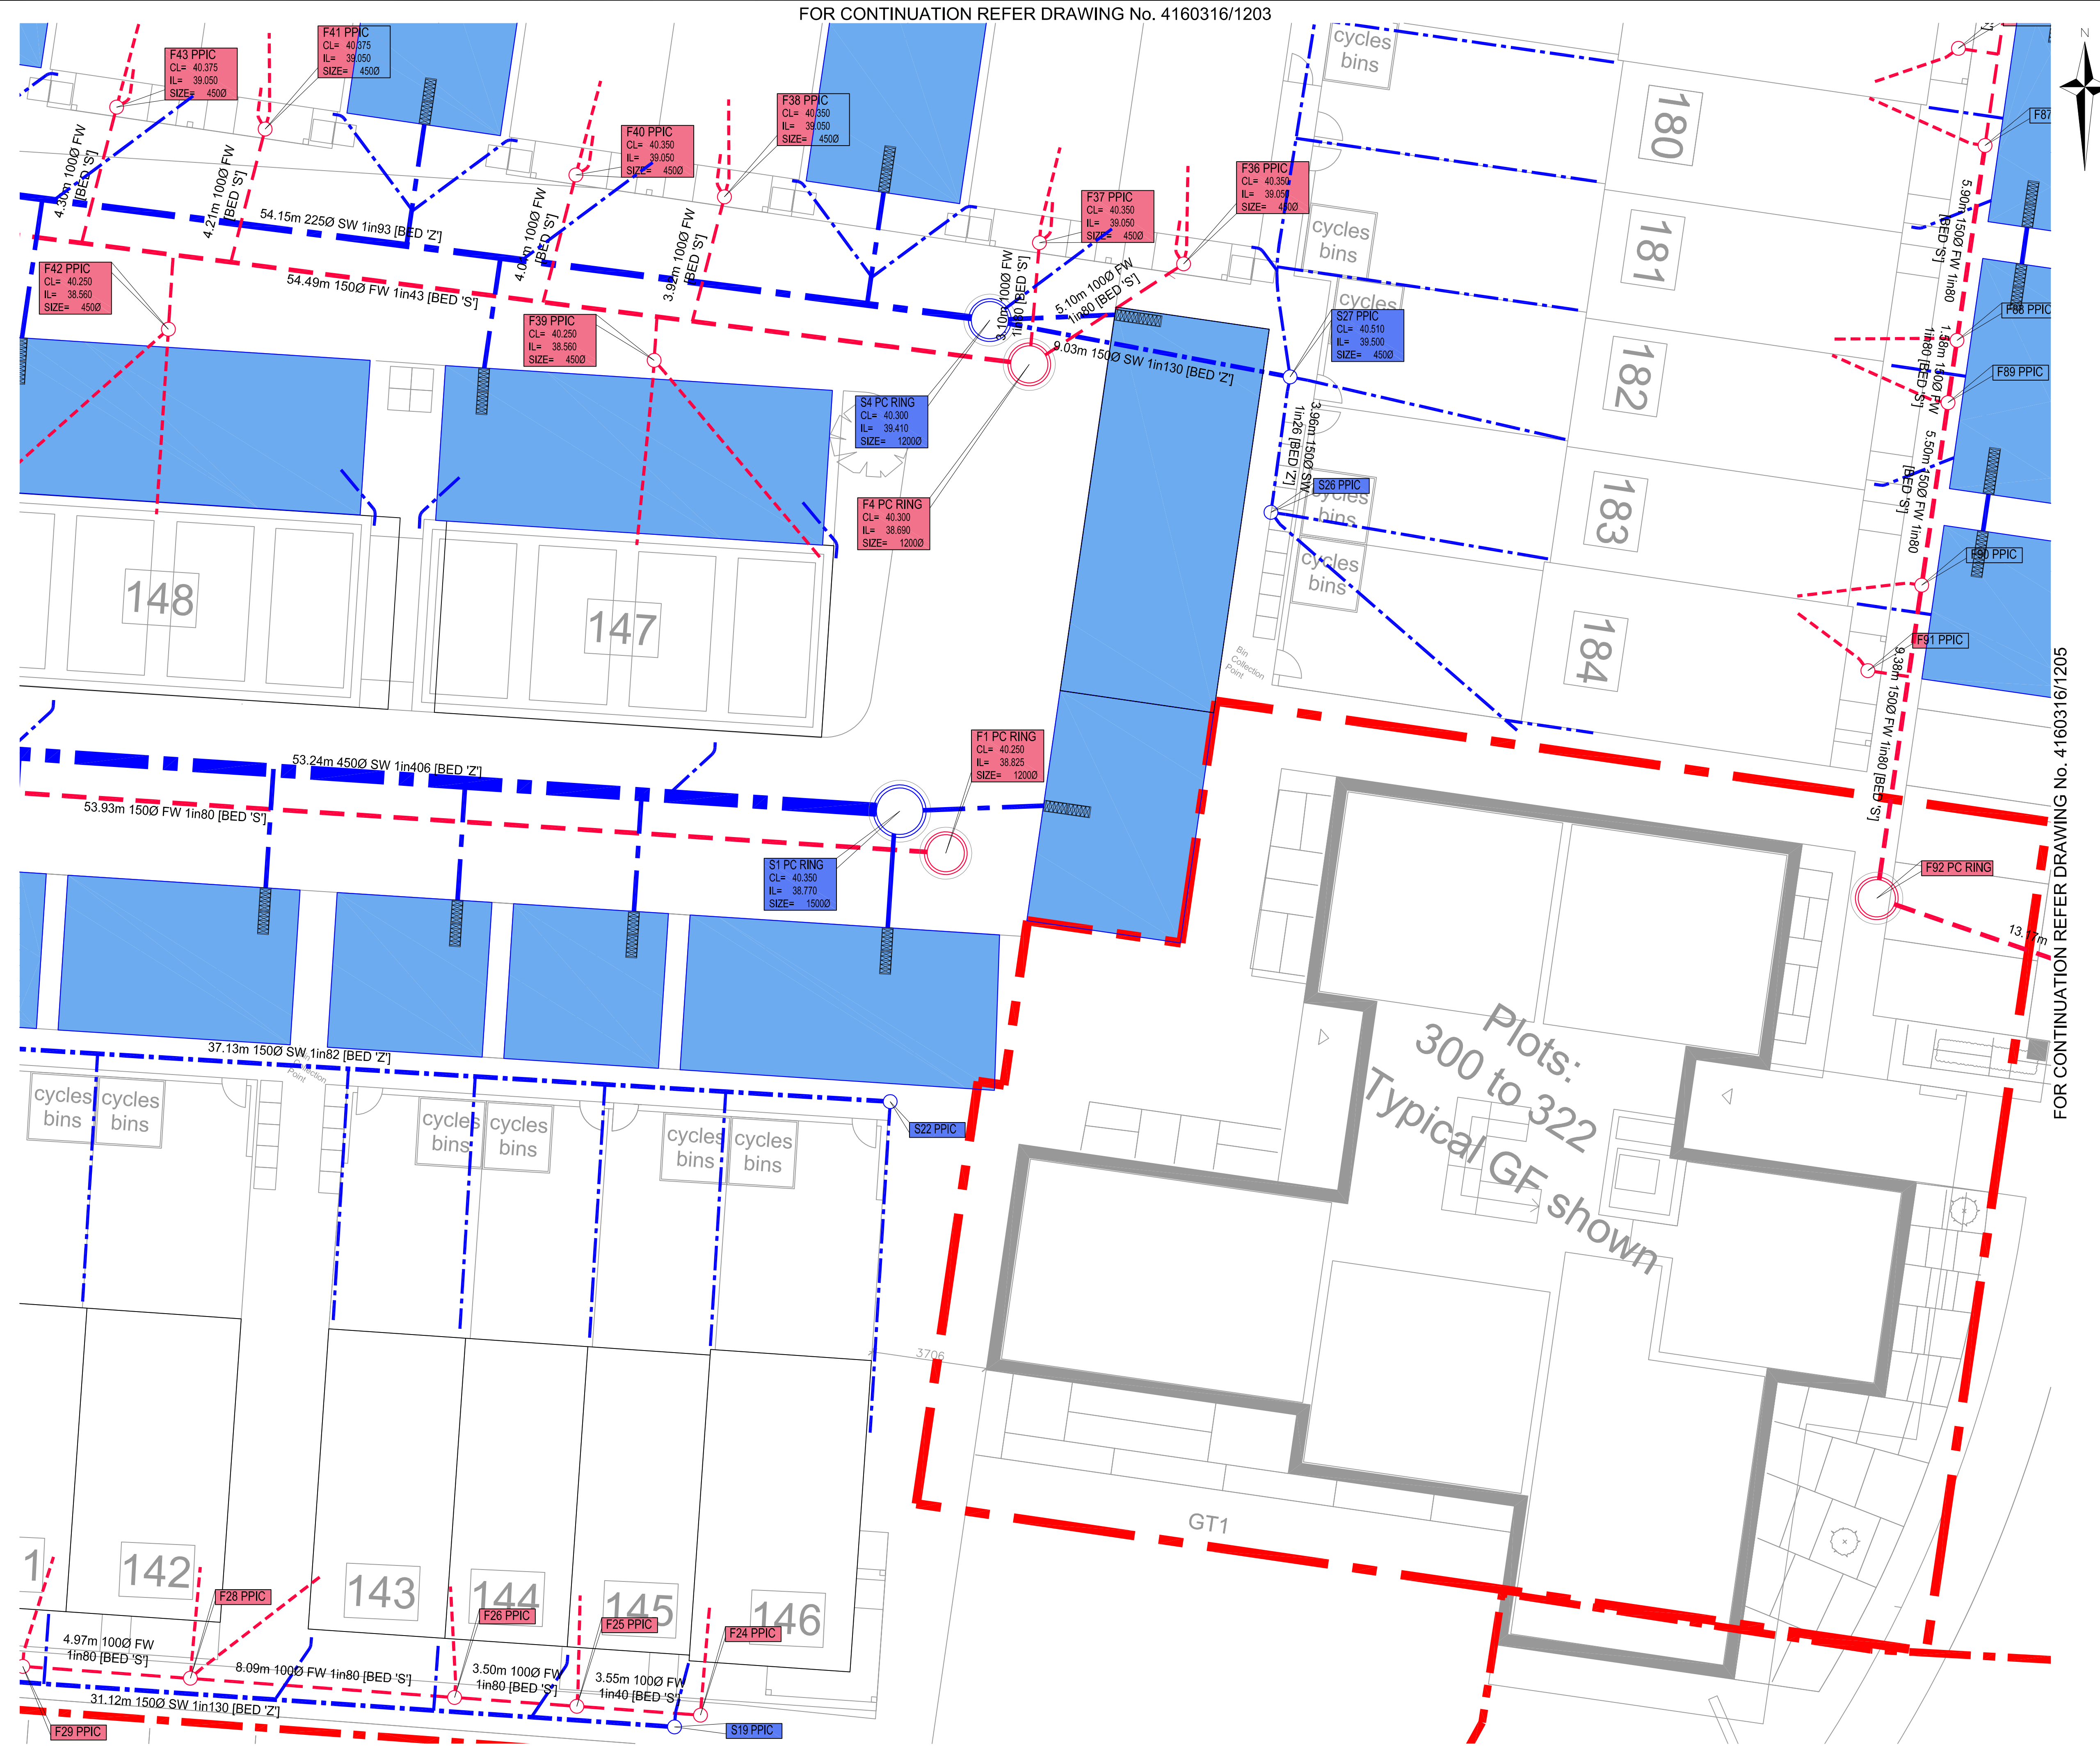

FOR CONTINUATION REFER DRAWING No. 4160316/1205


GENERAL NOTES

- THIS DRAWING MUST NOT BE SCALED OFF. WORK TO FIGURED DIMENSIONS ONLY.
- THIS DRAWING IS TO BE READ IN CONJUNCTION WITH ALL RELEVANT DRAWINGS, DOCUMENTS & SPECIFICATIONS.
- REFER TO DRAWING No. 4160316-1204 FOR DRAINAGE NOTES.

KEY

- Phase 3A Boundary
- Flat Boundary Excluded from Phase 3A
- Lined permeable parking space with 100mmØ connection to SW network
- Proposed FW Sewer
- Proposed FW Manhole
- Proposed FW Polyprop Inspection Chamber
- Proposed SW Sewer
- Proposed SW Manhole
- Existing Manhole Details
- Proposed FW Manhole Details
- Proposed SW Manhole Details
- Indicative SW drainage line serving individual properties
- Indicative FW drainage line serving individual properties
- Diffuser unit to permeable sub-base. 2No. Permavoid 150 units or equal.

ALL SVP AND RWP LOCATIONS TO BE CONFIRMED BY THE ARCHITECT AND ARE INDICATED FOR INFORMATION ONLY.

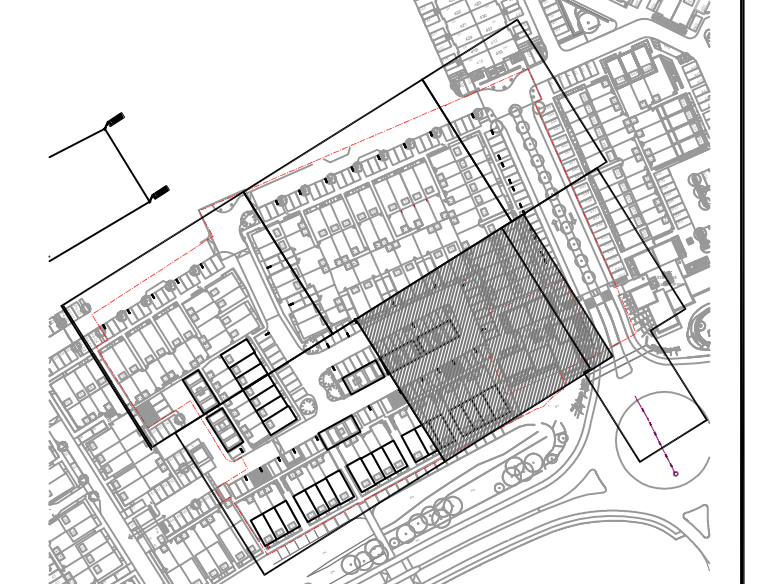

KEY PLAN
Scale 1:2500

FOR CONSTRUCTION

C7	UPDATED TO REMOVE WALKWAY BETWEEN PARKING SPACE TO REAR OF APARTMENT/PLOT 184	DL	11.09.2017	KJ
C6	COVER LEVELS REDUCED, UPDATED SVP & RWP LOCATIONS ADDED.	KJ	29.11.2016	
C5	ISSUED FOR DS2 PACK	KJ	27.09.2016	
C4	ARCHITECT BACKGROUND UPDATED	KJ	01.09.2016	
C3	DRAWING UPDATED AND RE-ISSUED WITH GROUNDWORKS PACKAGE	KJ	26.08.2016	
C2	ARCHITECT'S LAYOUT UPDATED, ISSUED FOR GROUNDWORKS PACKAGE	KJ	12.08.2016	
Rev.	Description	Date	Chkd	

Glanville
3 Grovelands Business Centre
Boundary Way
Hemel Hempstead, Herts. HP2 7TE
Tel: (01442) 835999 Fax: (01442) 258924
postbox@glanvillegroup.com www.glanvillegroup.com

Client : **St Edward**
Designed for life

Project : **GREEN PARK VILLAGE READING**

Title : **PHASE 3A PROPOSED DRAINAGE LAYOUT Sheet 2 of 6**

Project Engineer : KJ Scale : 1:100@A1
Project Director : HBG Date : June 2016
Status : CONSTRUCTION

Drawing No. 4160316-1201 Rev C7