




Existing Front Elevation
1 : 100




Existing Rear Elevation
1 : 100

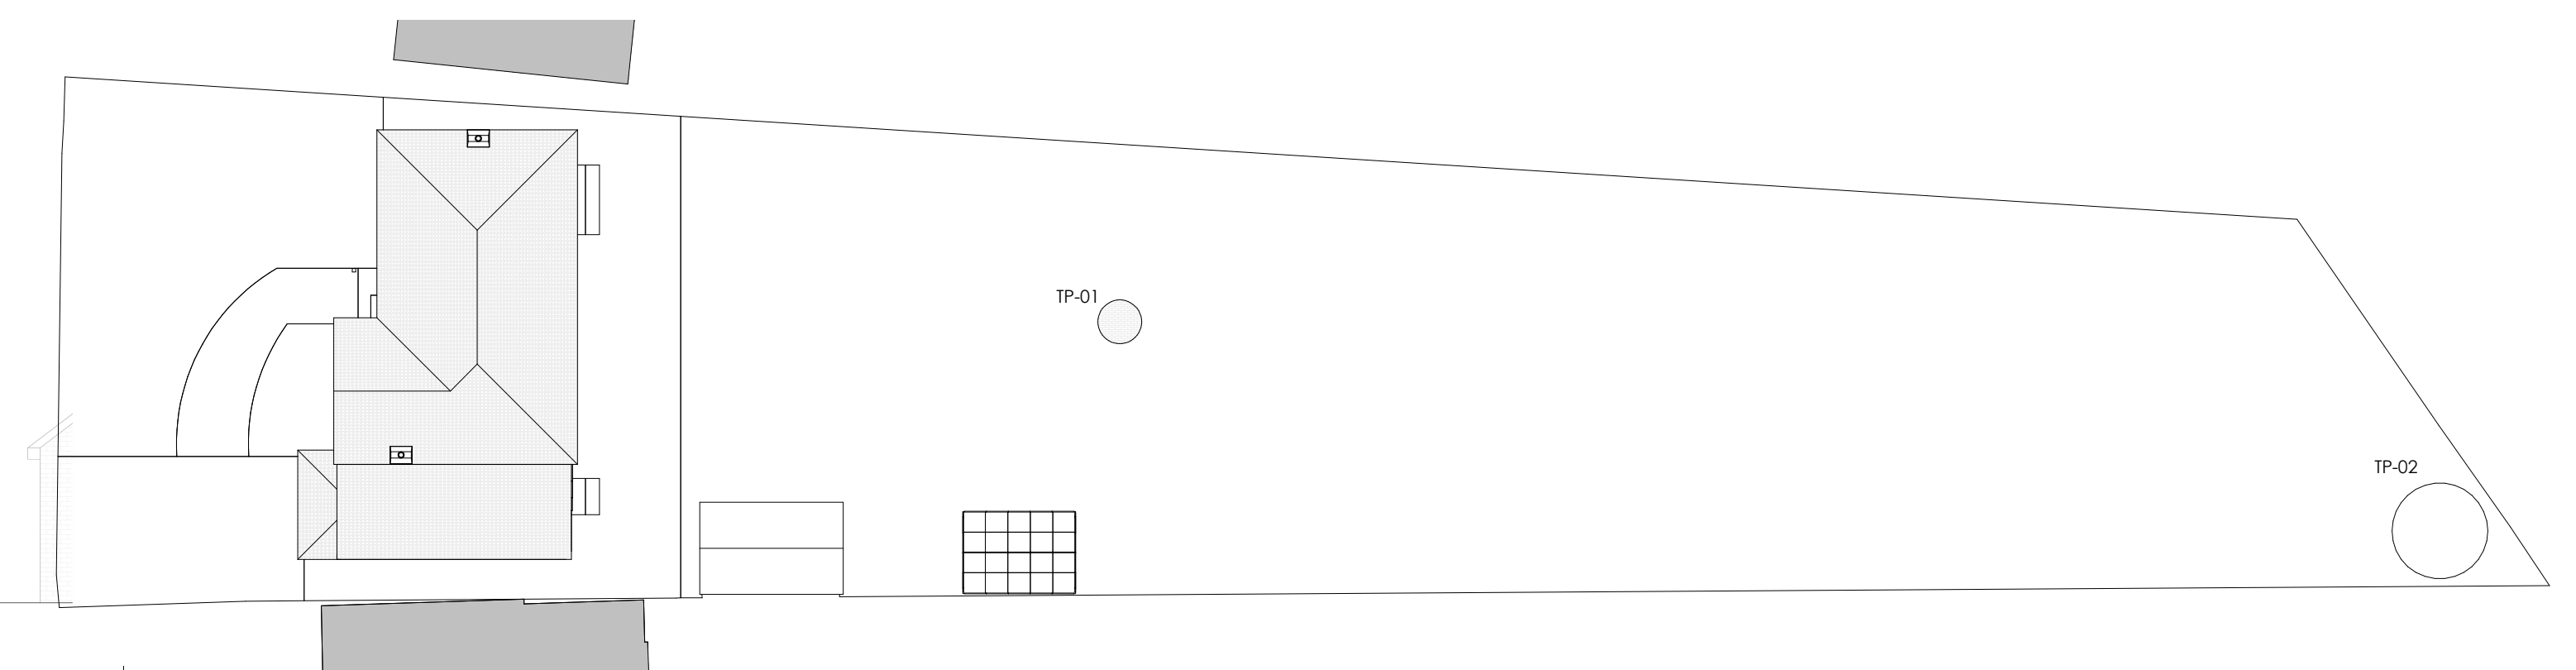


Existing Site
1 : 200




Existing Side Elevation 1
1 : 100

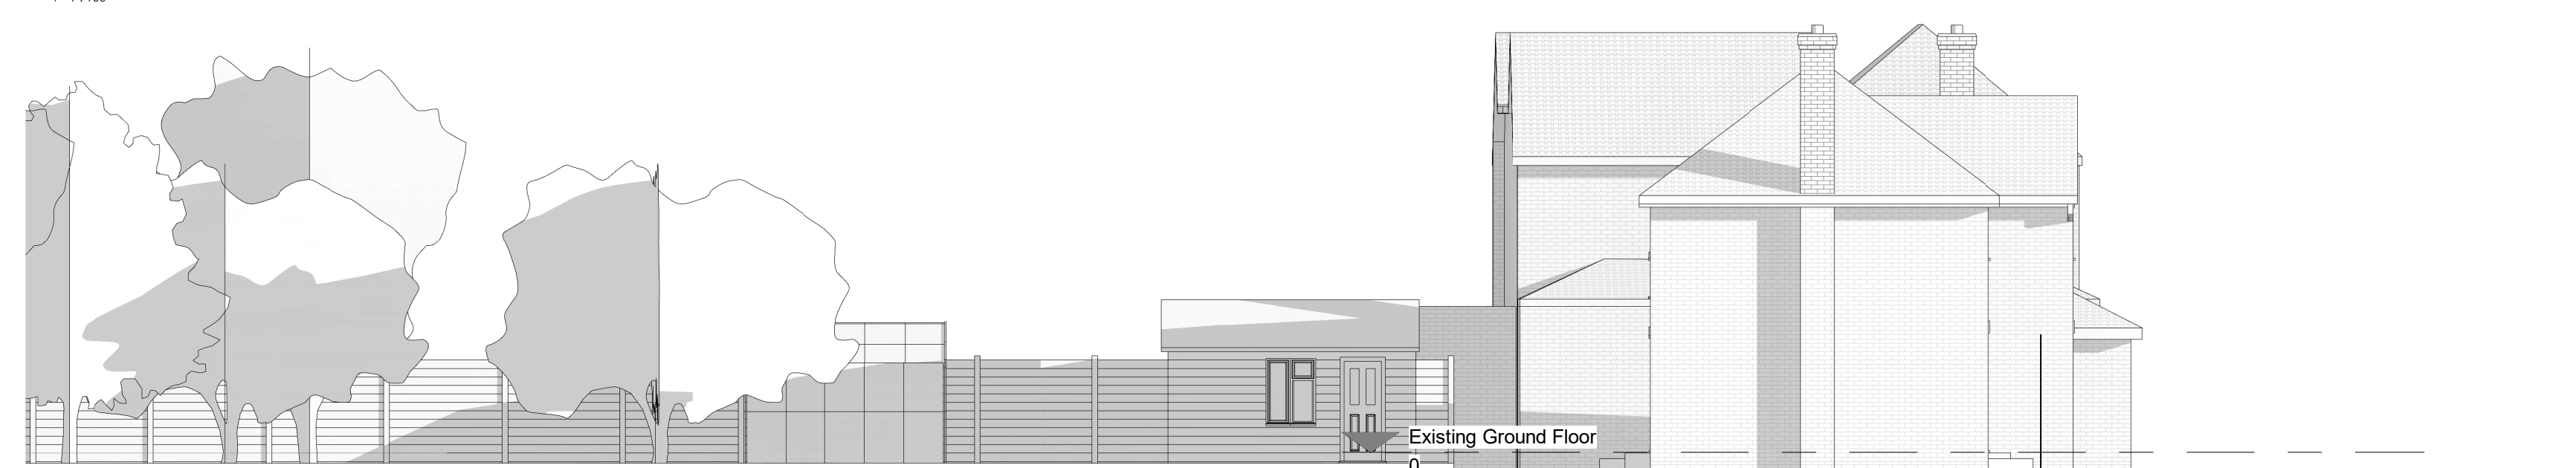

Existing Side Elevation 2
1 : 100

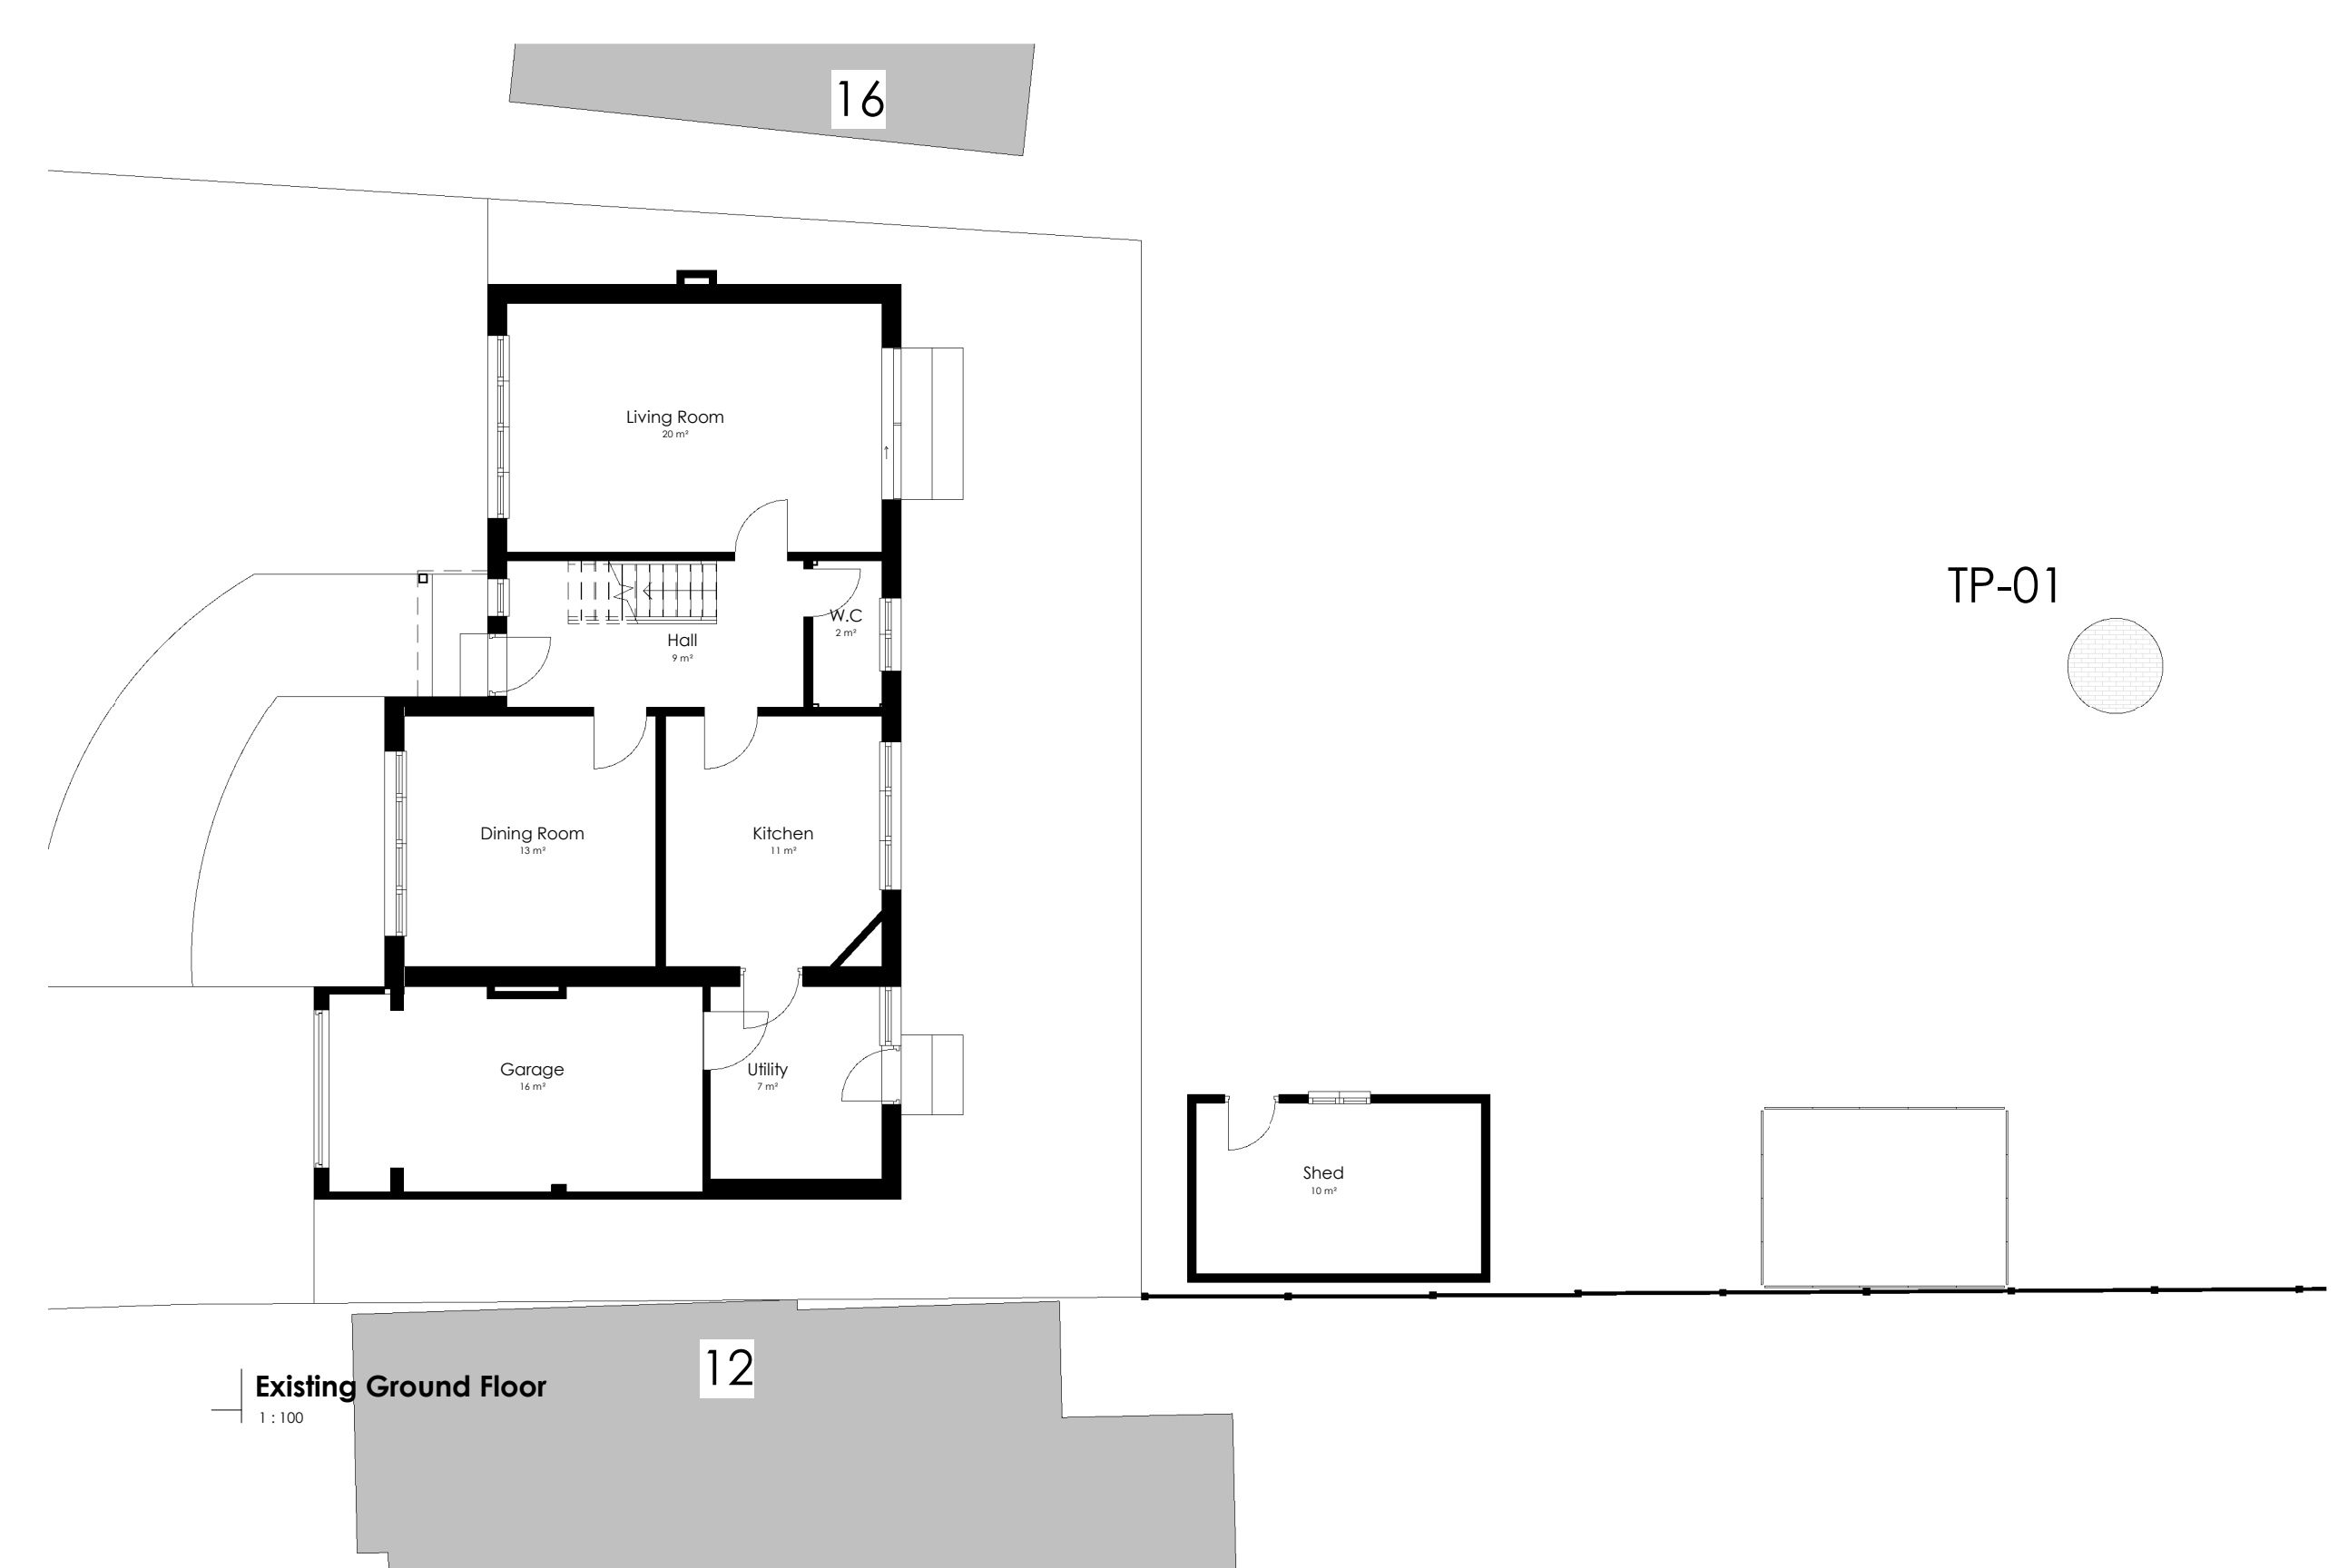

Existing Ground Floor
1 : 100

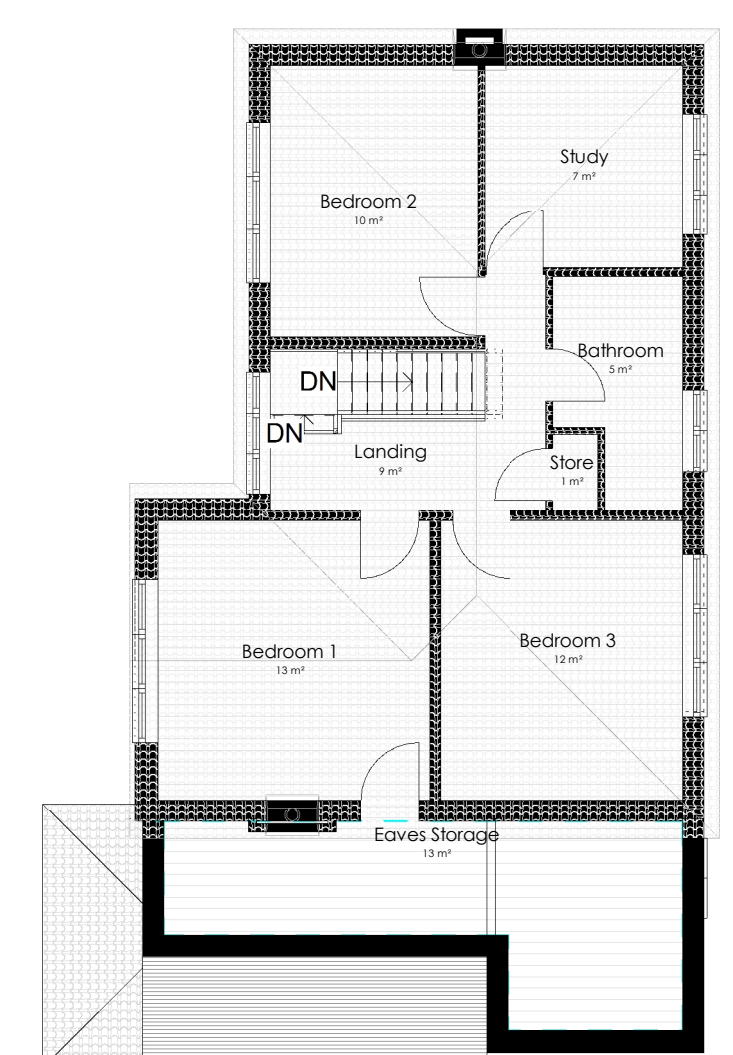


Existing First Floor
1 : 100



Data provider copyright : © Crown Copyright and database rights 2017. OS 100031961

Existing Block Plan
1 : 500

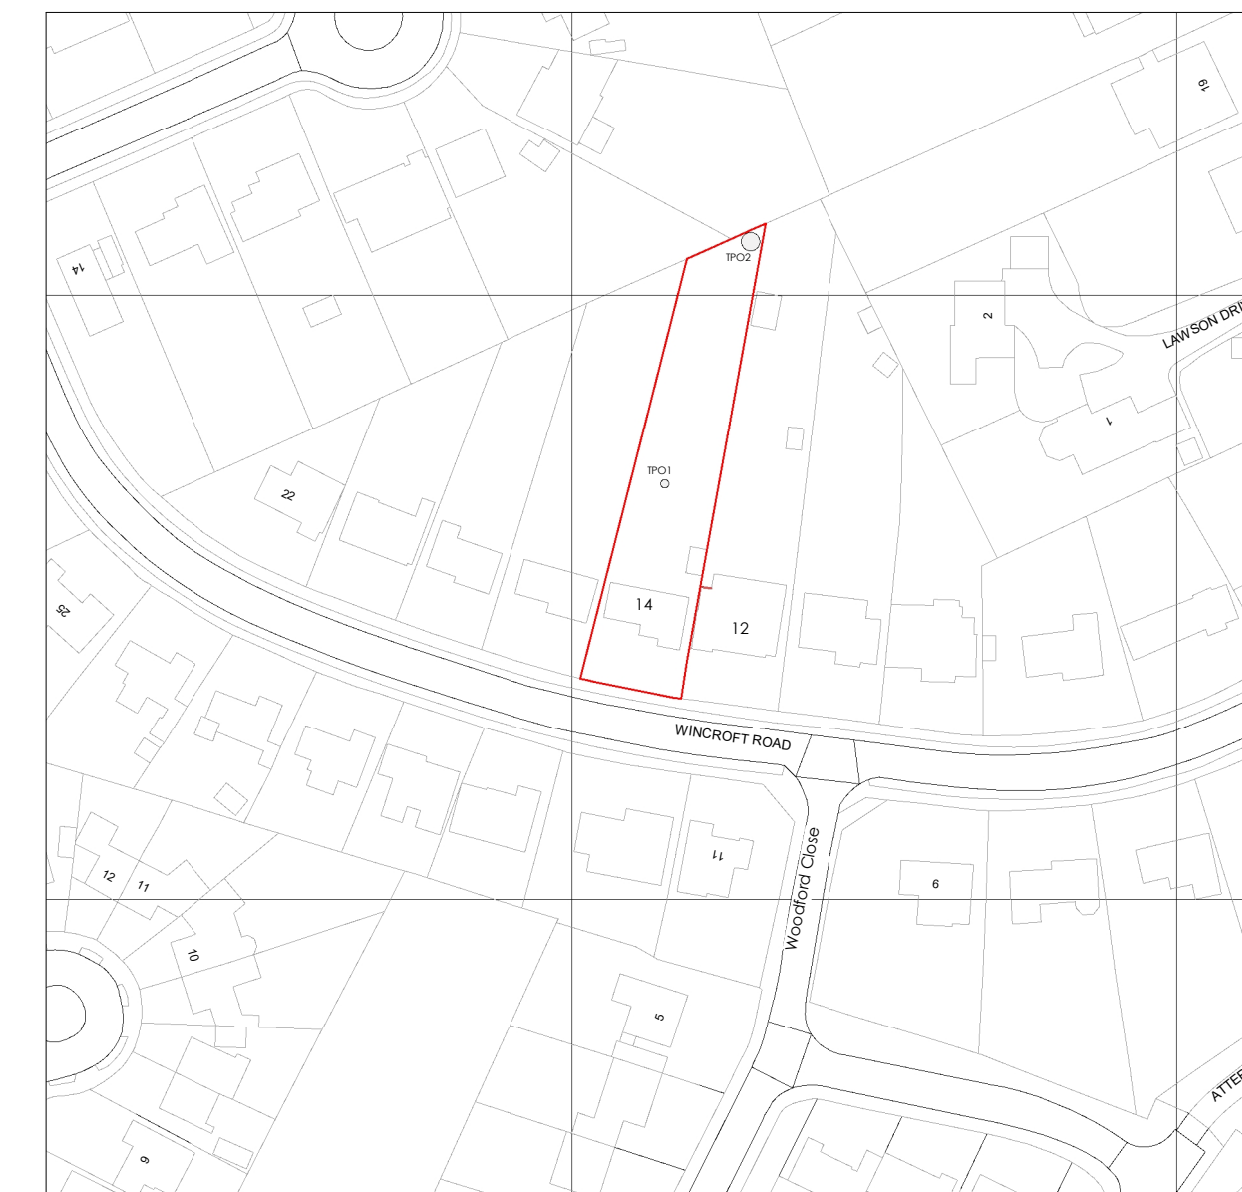

Data provider copyright : © Crown Copyright and database rights 2017. OS 100031961

Existing Location Plan
1 : 1250

Zoe Lewis Architects Ltd 12A Castle Hill, Reading, RG1 7RD www.zlal.co.uk / 07941 233 296 info@zlal.co.uk	
PROJECT 14 Wincroft Road	
TITLE Existing	
CLIENT Mr Wastney + Ms Hopkins	
DRAWN BY MS	CHECKED BY ZS
SCALE As indicated	ISSUE DATE 14/05/18
DRAWING NUMBER 238-A1-01-A	REV
© Zoe Lewis Architects LTD 2018	