




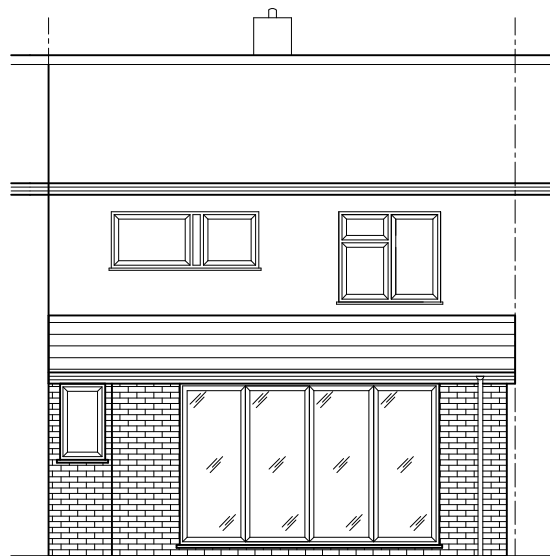

PROPOSED REAR ELEVATION

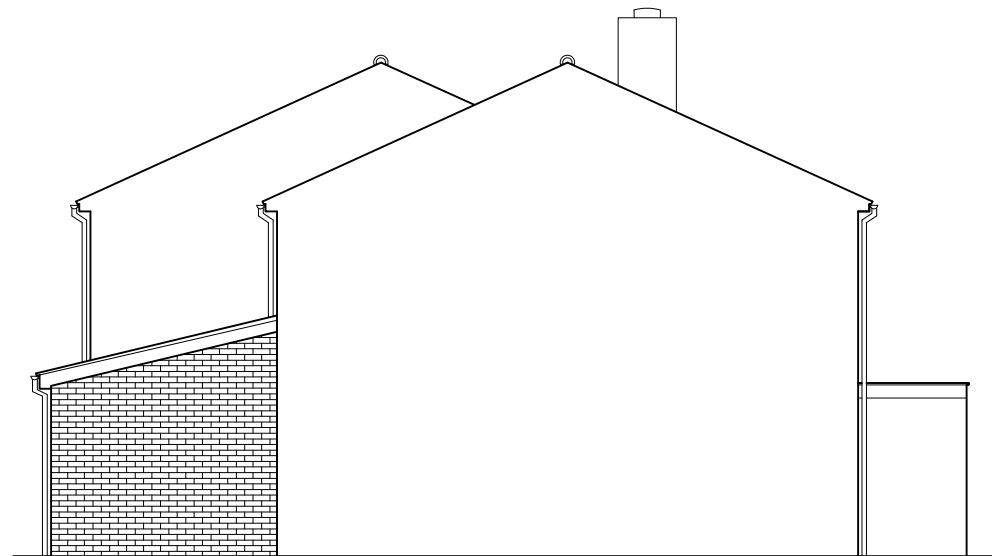

PROPOSED SIDE ELEVATION

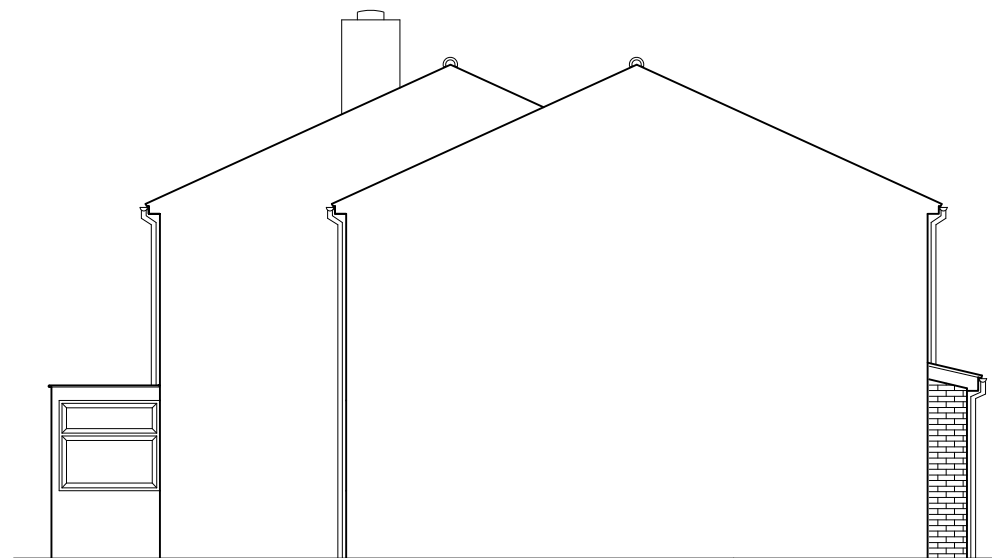

PROPOSED SIDE ELEVATION

0 0.5 1m 0.5 2m 3m 4m 5m
SCALE 1:100

PROJECT
PROPOSED DEVELOPMENT AT ;
152 CORWEN ROAD
TILEHURST
RG30 4TA

TITLE

PROPOSED ELEVATIONS



CREATIVE DESIGN &
STRUCTURE Ltd.

NEWTOWN HOUSE NEWTOWN ROAD
HENLEY-ON-THAMES RG9 1HG
Tel 01491 411922

info@creativedesignandstructure.co.uk www.creativedesignandstructure.co.uk

DRAWN DP	SCALE @ A3 1:100			
DATE JULY 2018				
DRAWING NO.	REV.			
17018-05				