
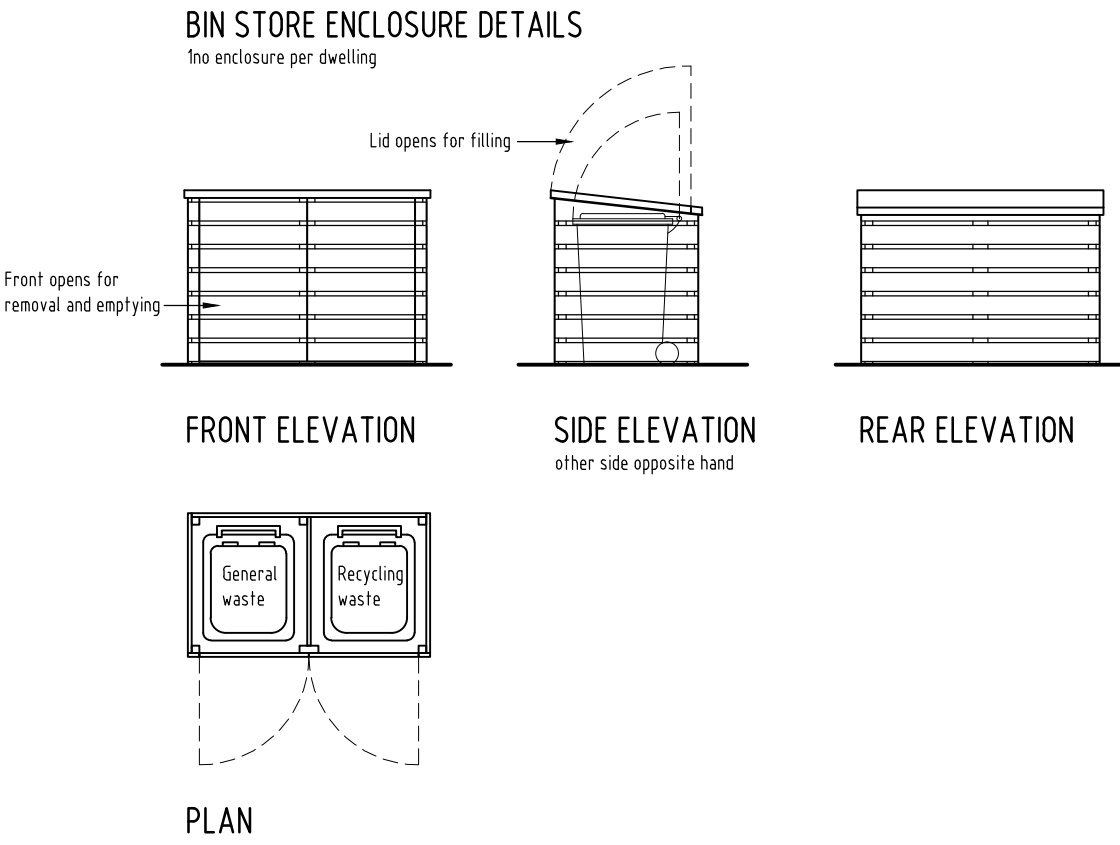


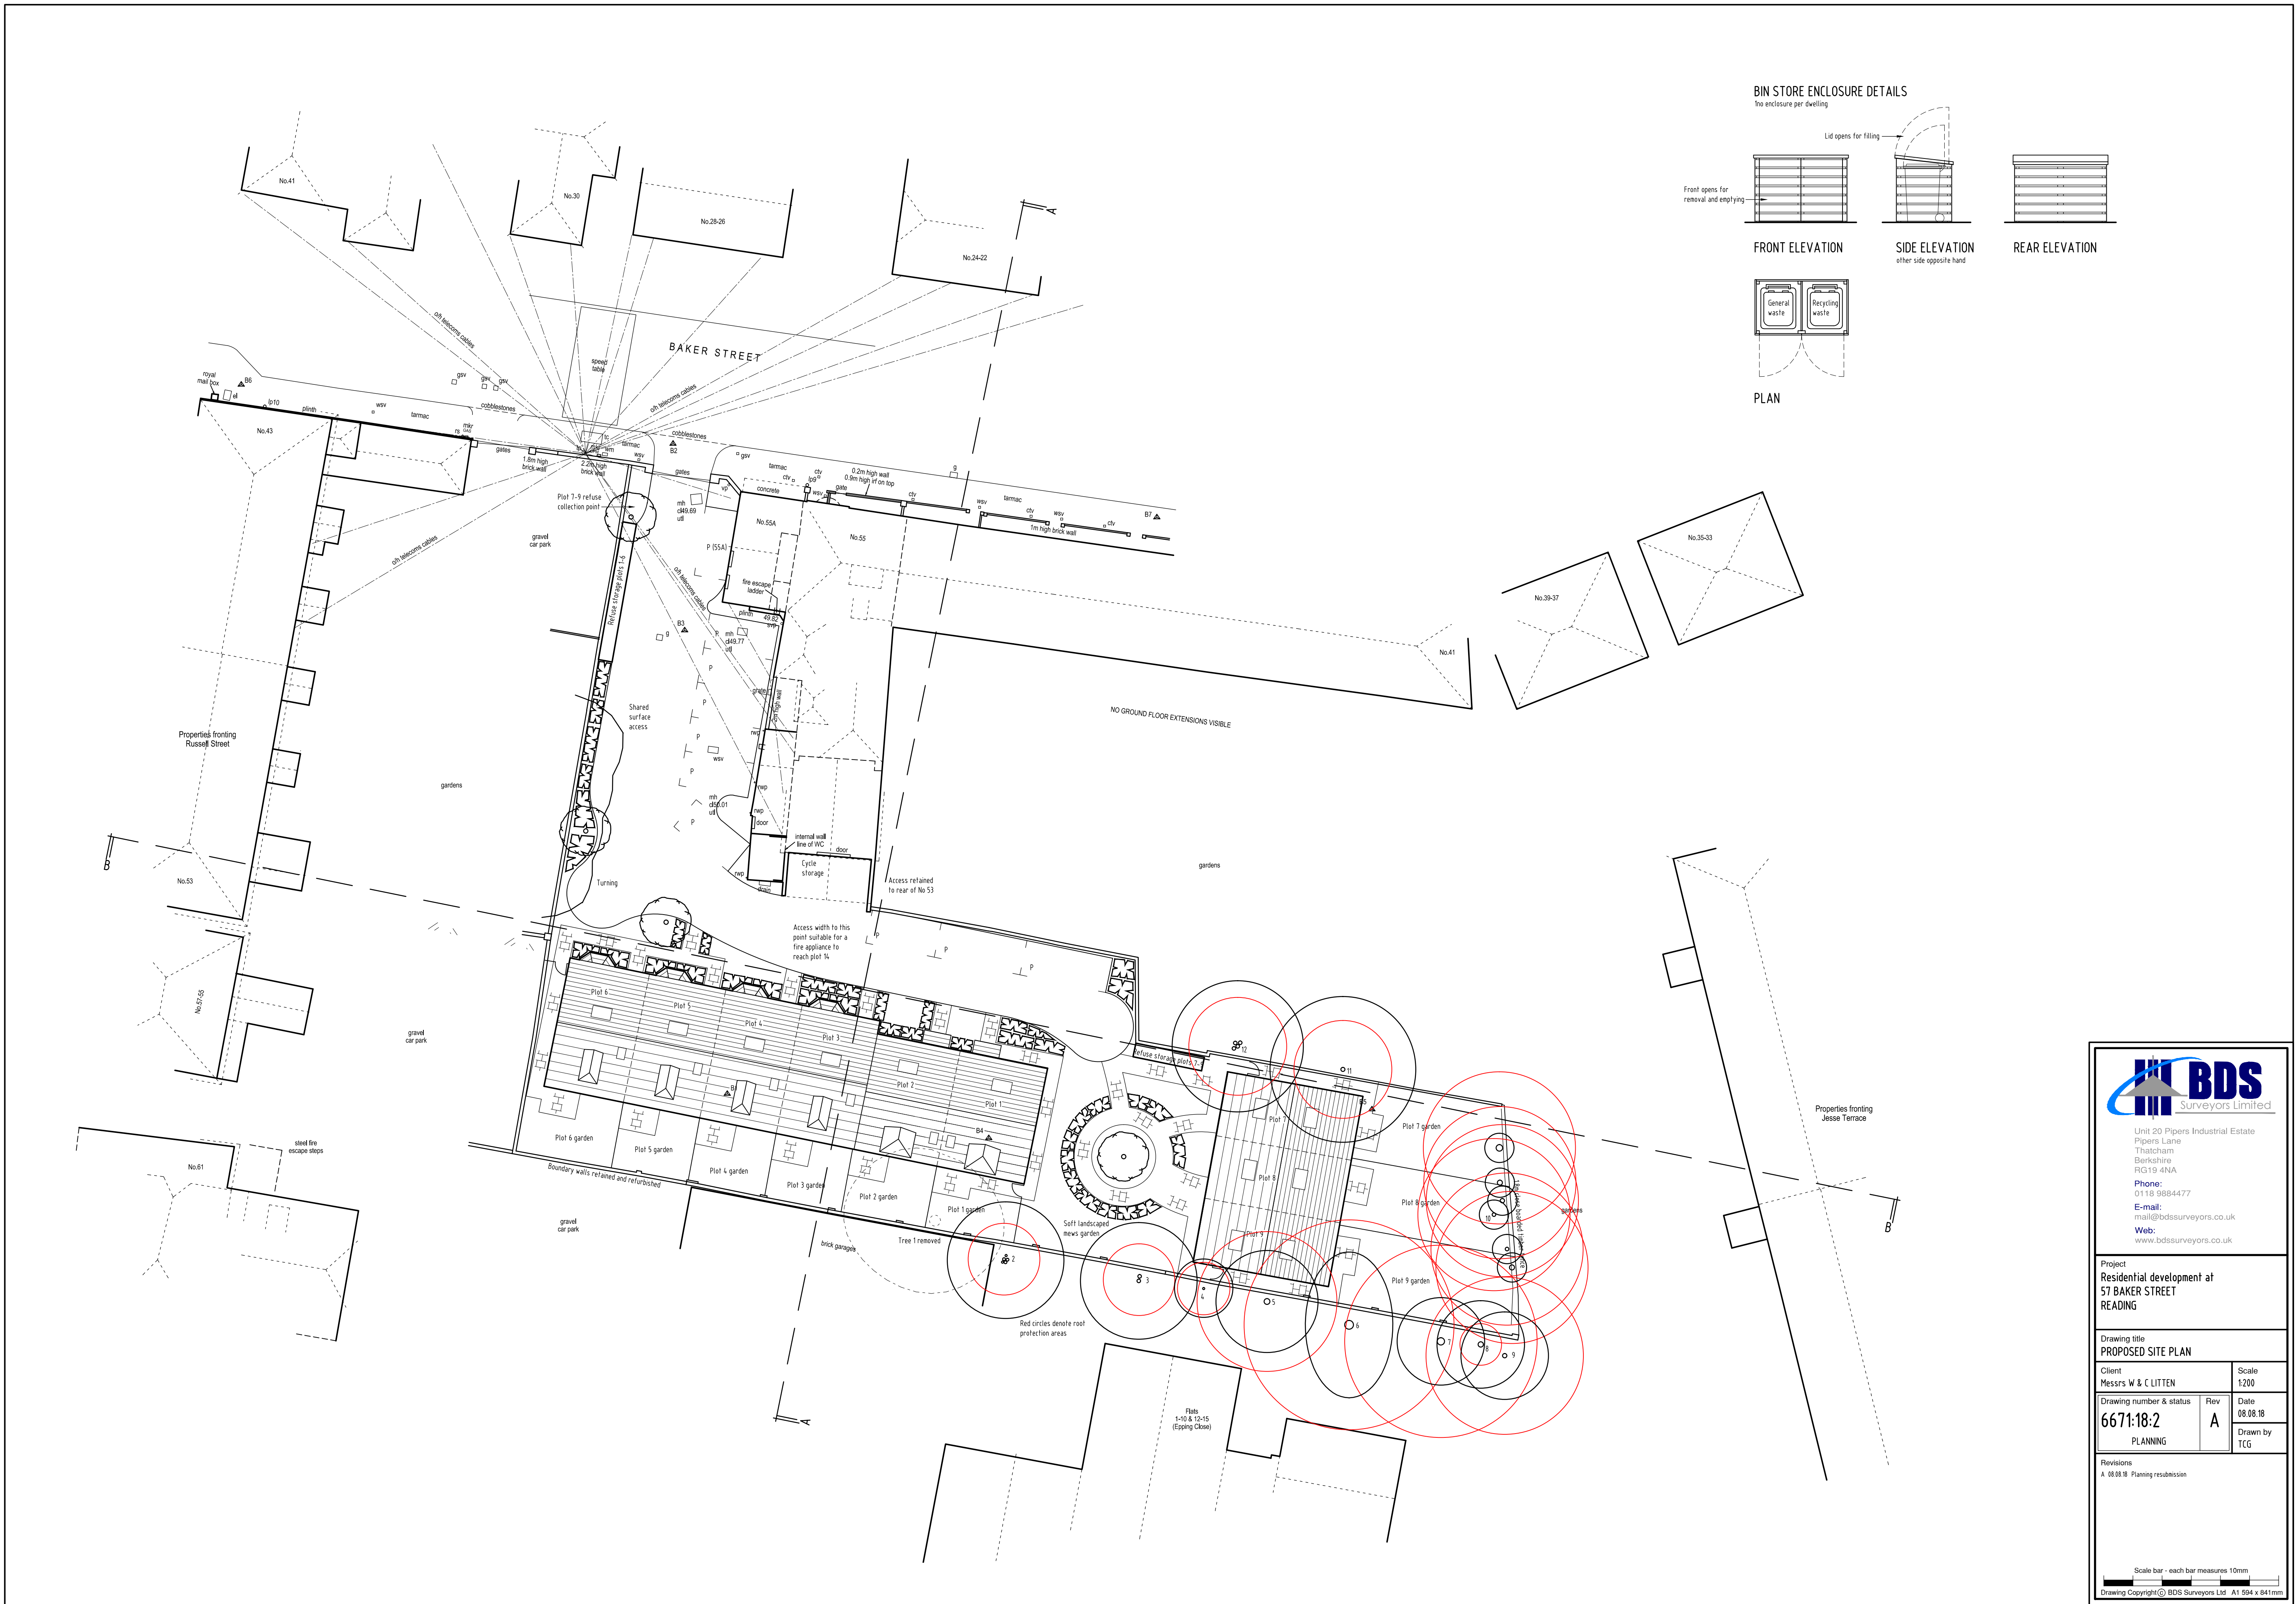

BDS
Surveyors Limited

Unit 20 Pipers Industrial Estate
Pipers Lane
Thatcham
Berkshire
RG19 4NA

Phone:
0118 9884477

E-mail:
mail@bdsurveyors.co.uk

Web:
www.bdsurveyors.co.uk

Project
Residential development at
57 BAKER STREET
READING

Drawing title
PROPOSED SITE PLAN

Client
Messrs W & C LITTEN

Scale
1:200

Drawing number & status
6671:18:2
PLANNING

Rev
A

Date
08.08.18

Drawn by
TCG

Revisions
A 08.08.18 Planning resubmission

Scale bar - each bar measures 10mm

Drawing Copyright© BDS Surveyors Ltd A1 594 x 841mm