


773 OXFORD ROAD, READING RG30 6TU

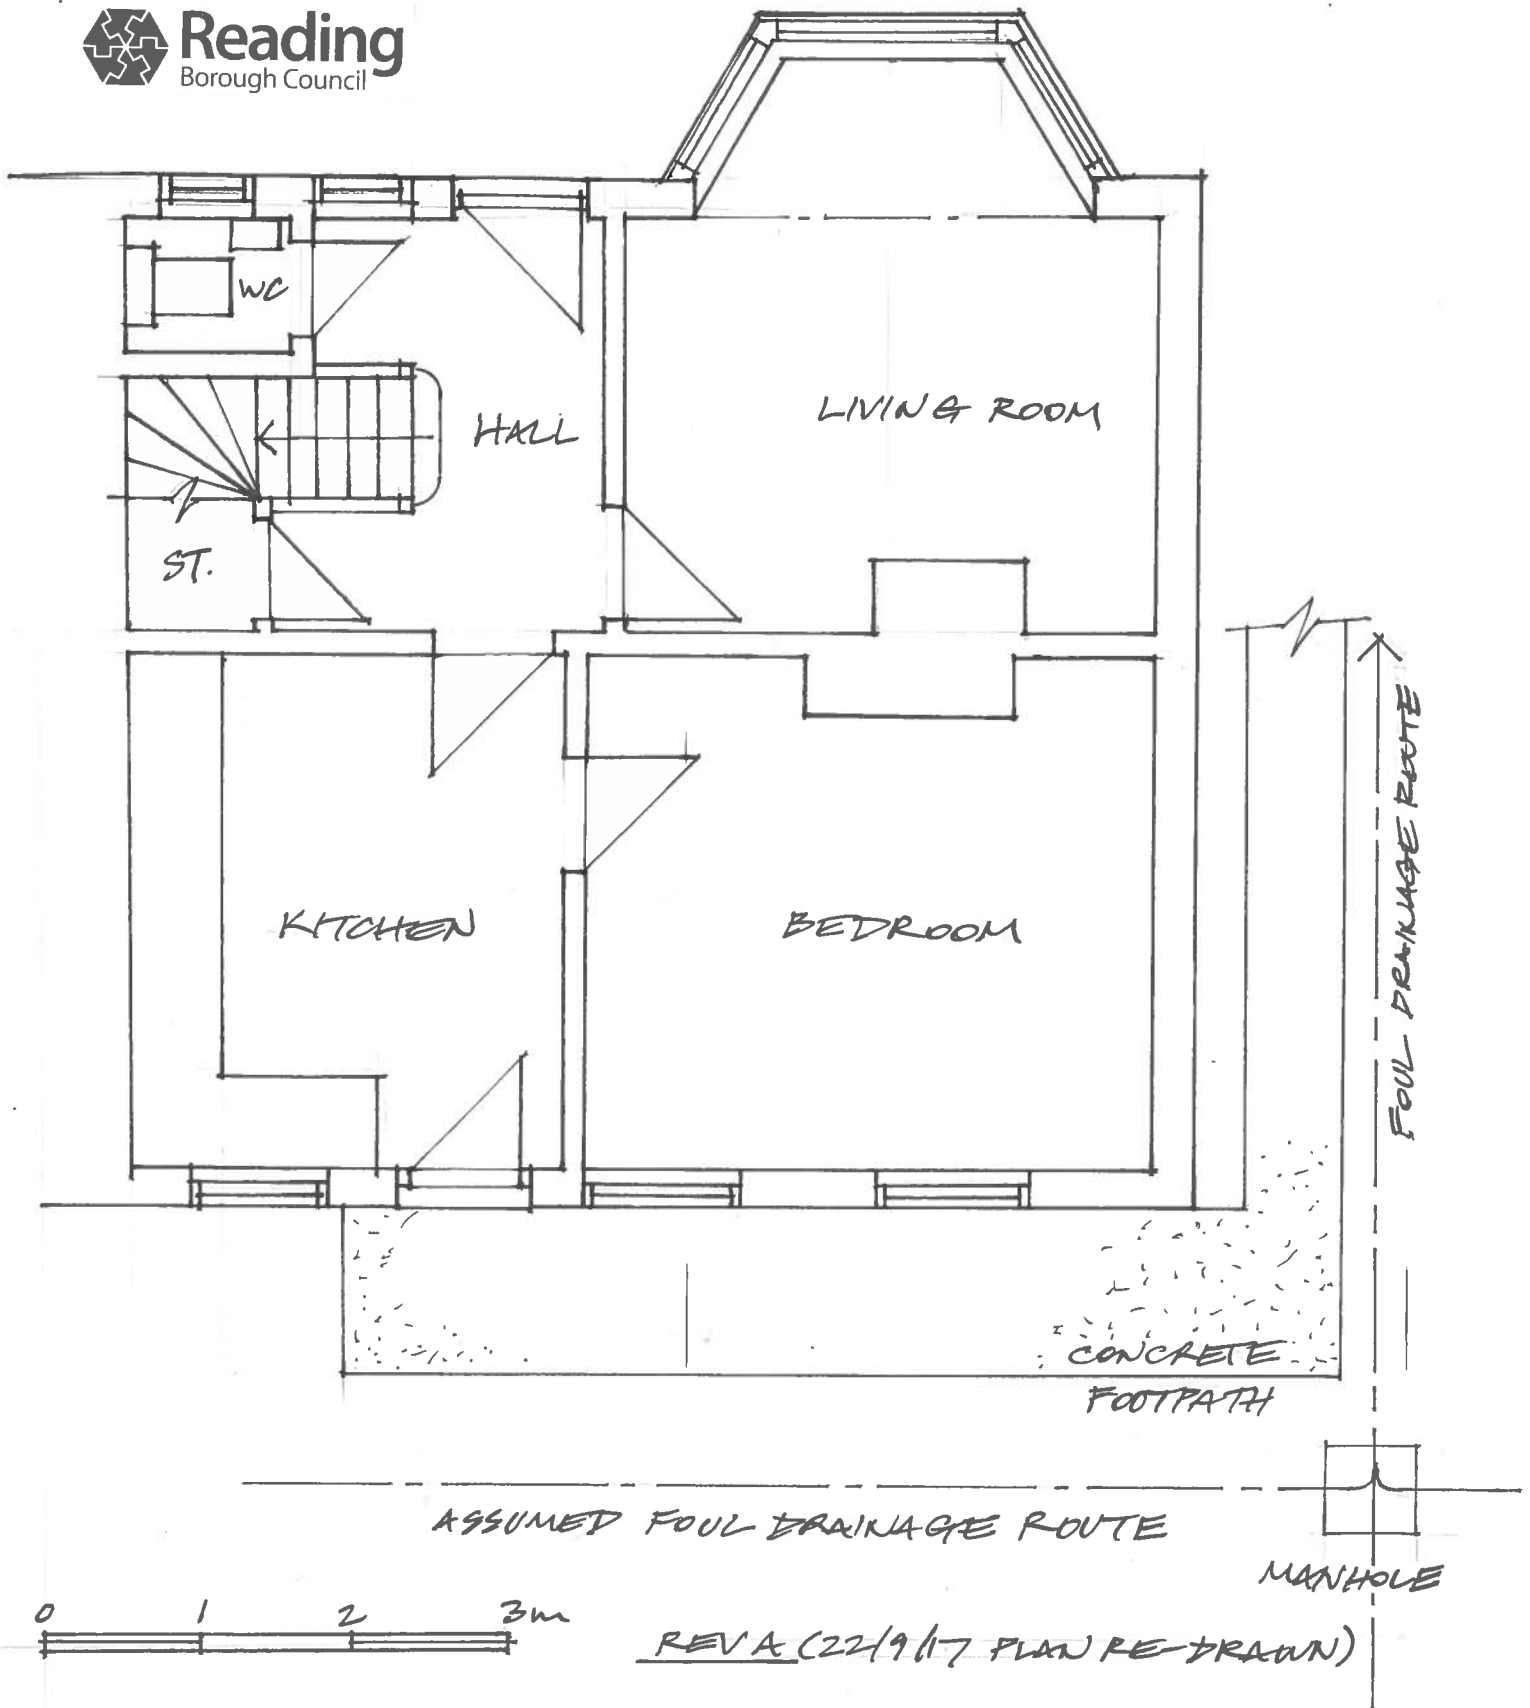

GROUND FLOOR PLAN SCALE 1:50 SEP 17

DGN. OKR - P1A RBC PROPERTY SERVICES