

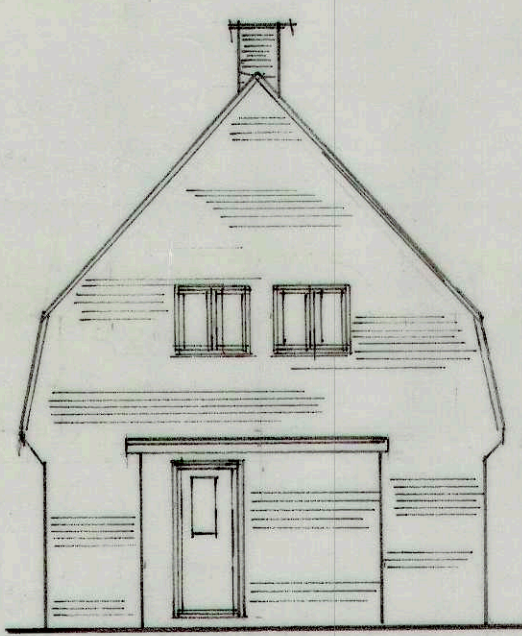
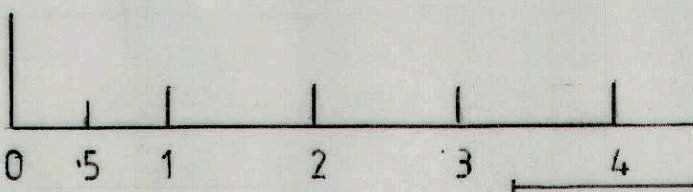
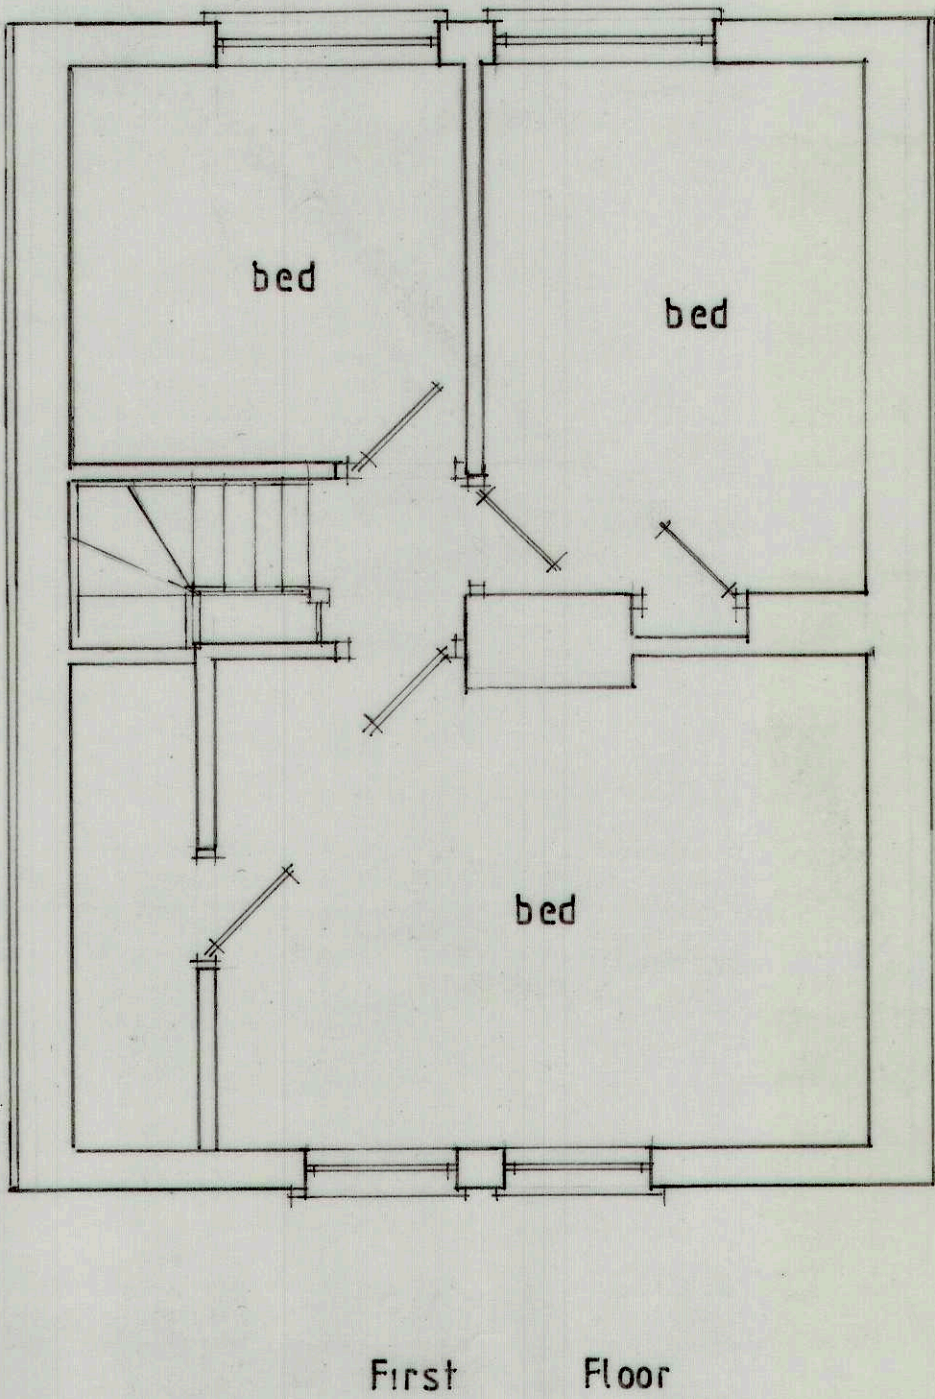


EXISTING


PROPOSED REPLACEMENT
DWELLING at
6 WOODS ROAD
CAVERSHAM
READING
Scale 1:50 1:100
Drg 1 of 3

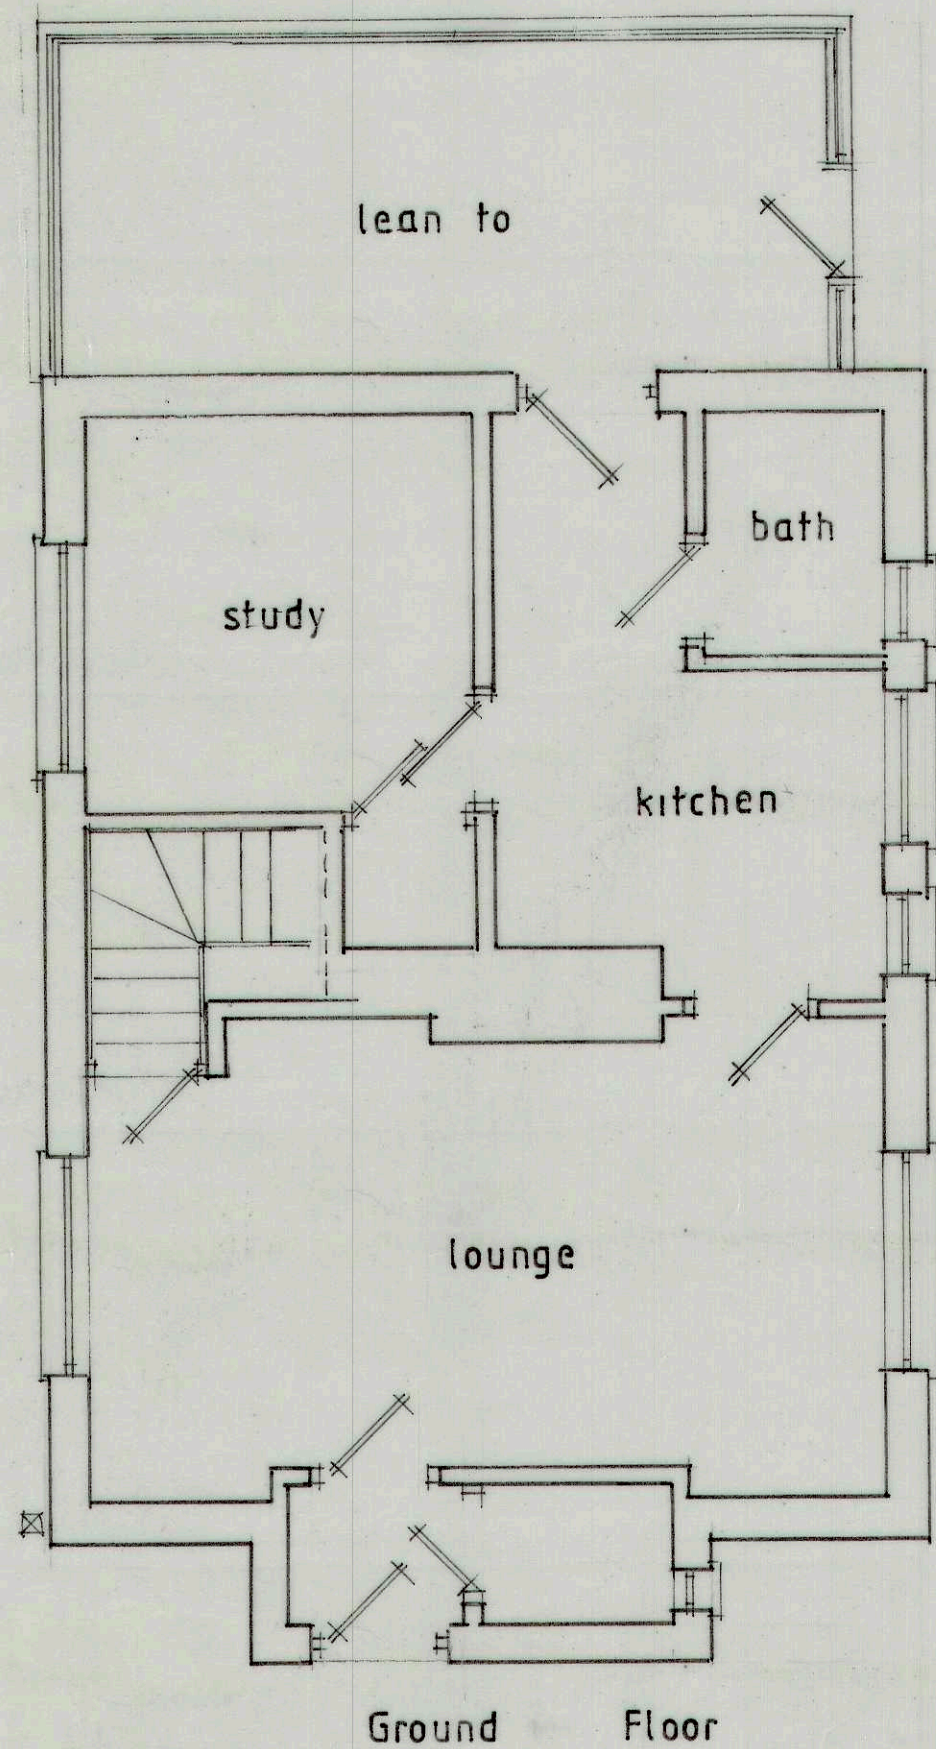


Front Elevation

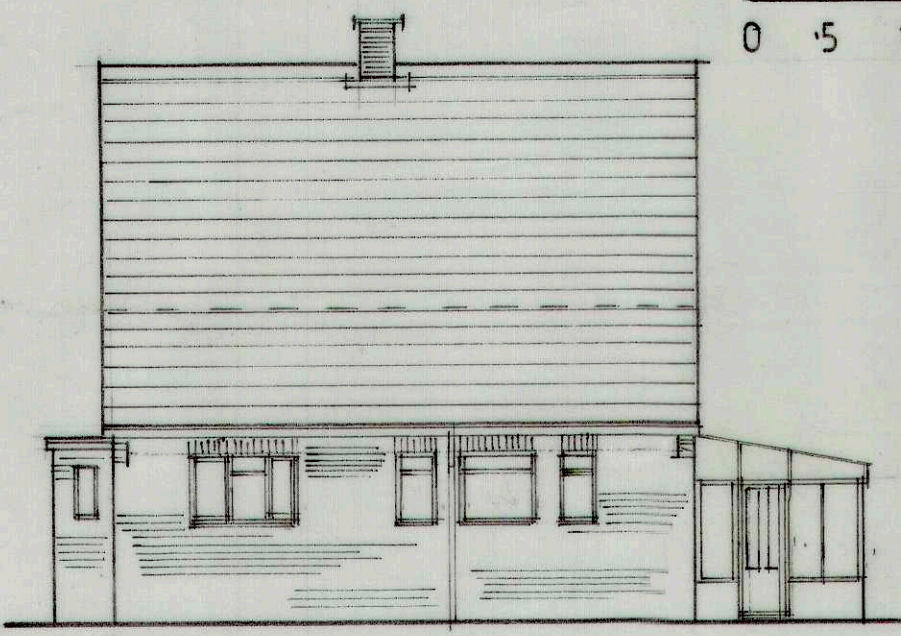

Side Elevation

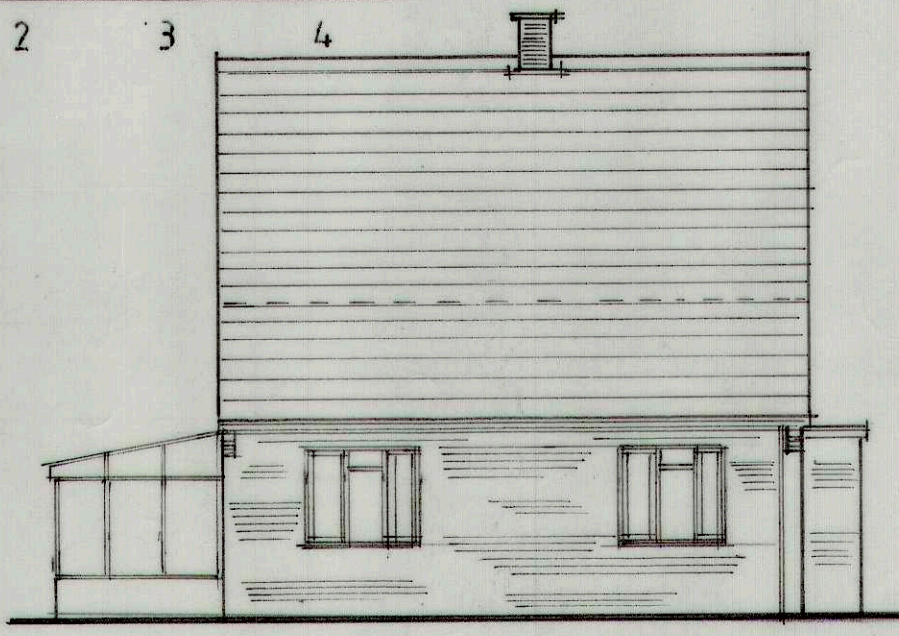

Side Elevation

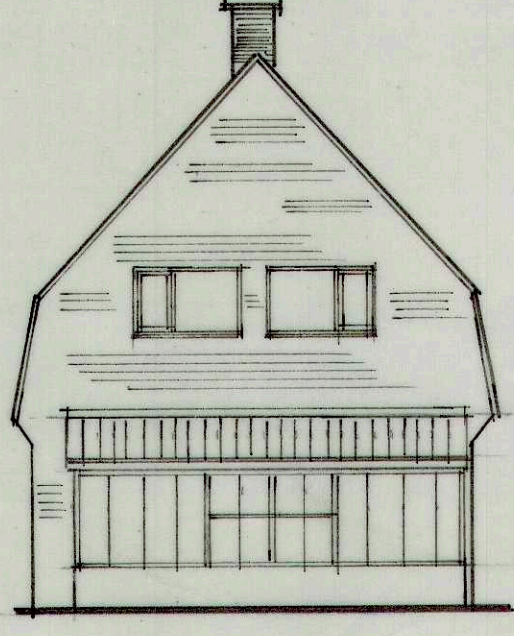

Rear Elevation

