
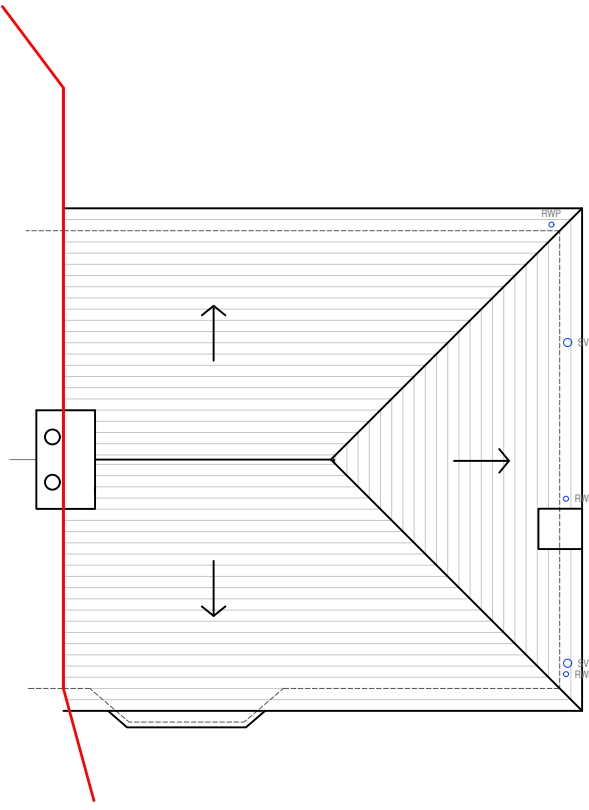
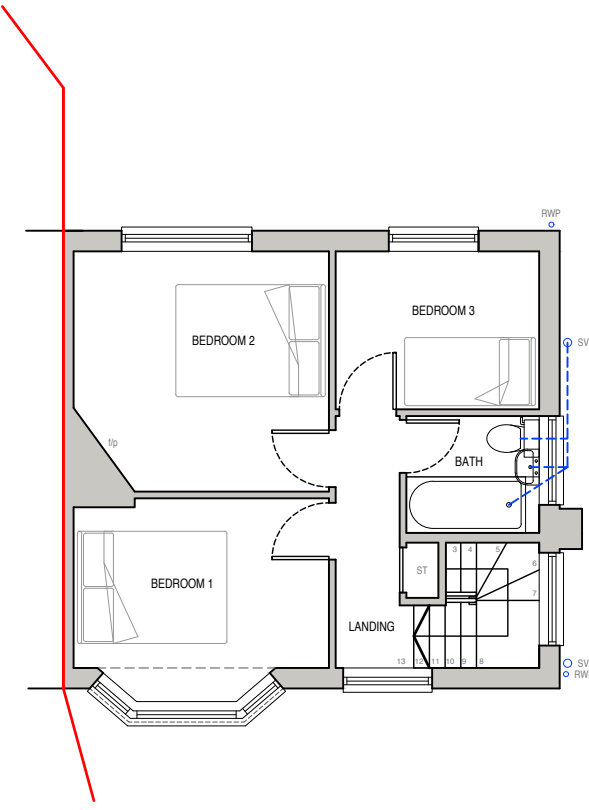


NOTES
For use in the precise named location only.

Copyright reserved by Pitch Architects Limited

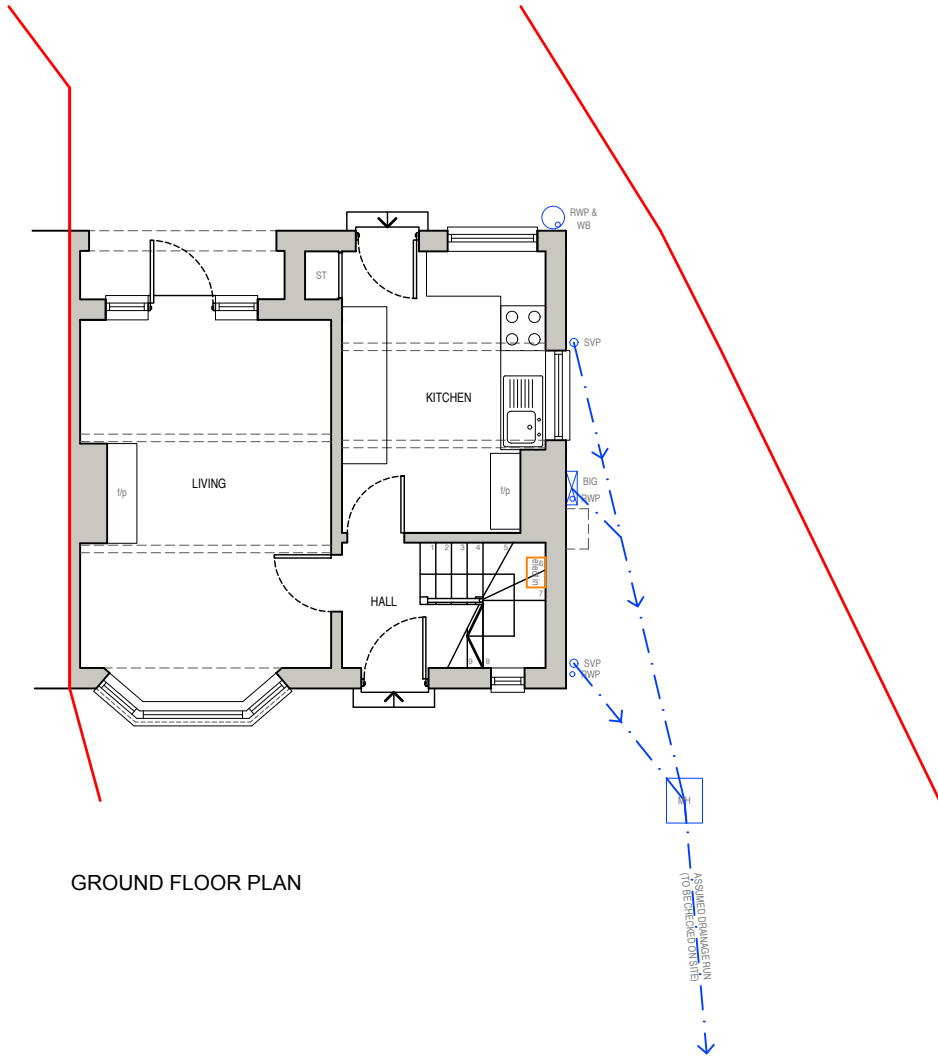

	a. 33 Shepherds Lane, Caversham, Reading, Berkshire, RG4 7JJ t. 0118 948 4618 e. info@pitcharchitects.co.uk w. www.pitcharchitects.co.uk	Project Title Proposed Alterations to 35 Chiltern Road, Caversham, RG4 5HR Client Name Mr M Yeulet	Drawing Title Existing Floor Plans			
			Drawing Scale 1:100 @ A3	Date July '18	Status Planning	Drawn/checked KM/KM
			Drawing Ref 18053 - SU - 002 -			
			Rev			

© Pitch Architects Limited