



DO NOT SCALE FROM THIS DRAWING. VERIFY ALL DIMENSIONS BEFORE SETTING OUT, COMMENCING WORK OR MAKING ANY SHOP DRAWINGS. REPORT ANY DISCREPANCIES TO SUPERVISING OFFICER IMMEDIATELY. COPYRIGHT ©

Rev	Description	Date

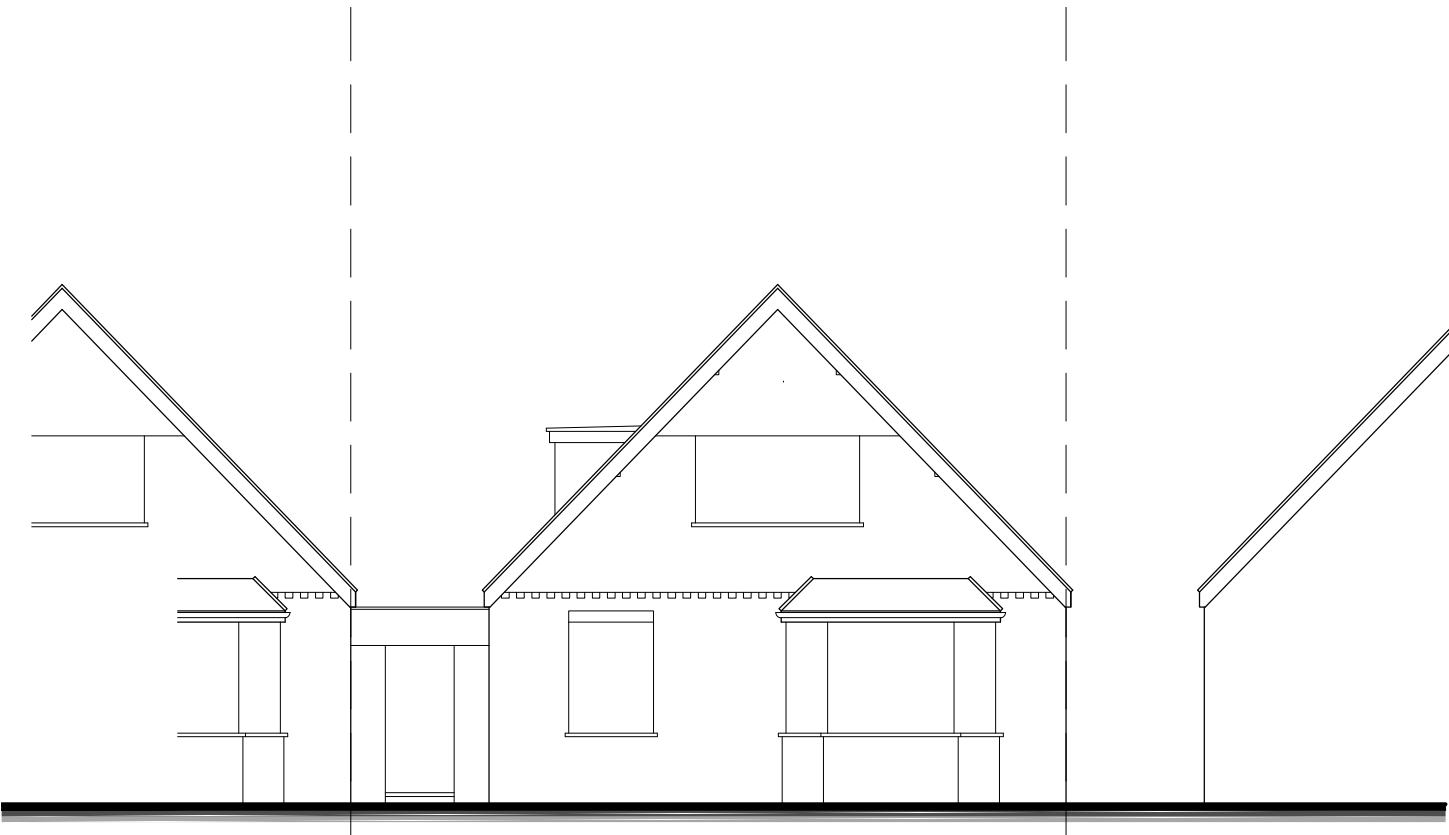


Front Elevation 1:100 Scale

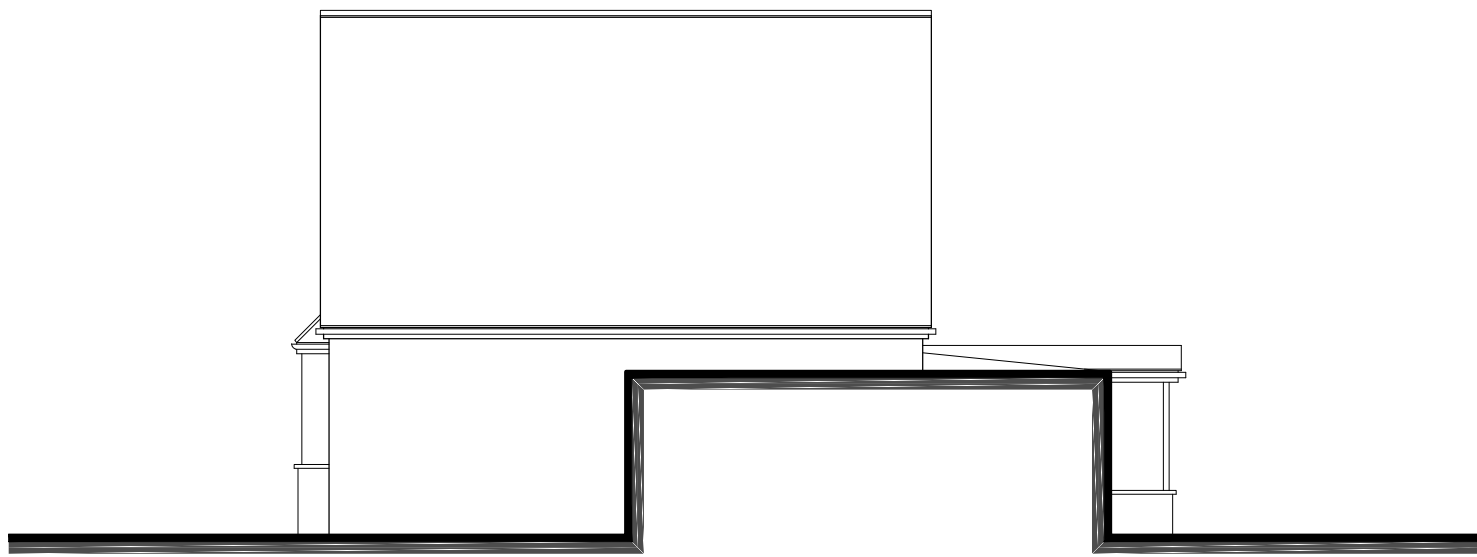


Side Elevation 1:100 Scale




Rear Elevation 1:100 Scale

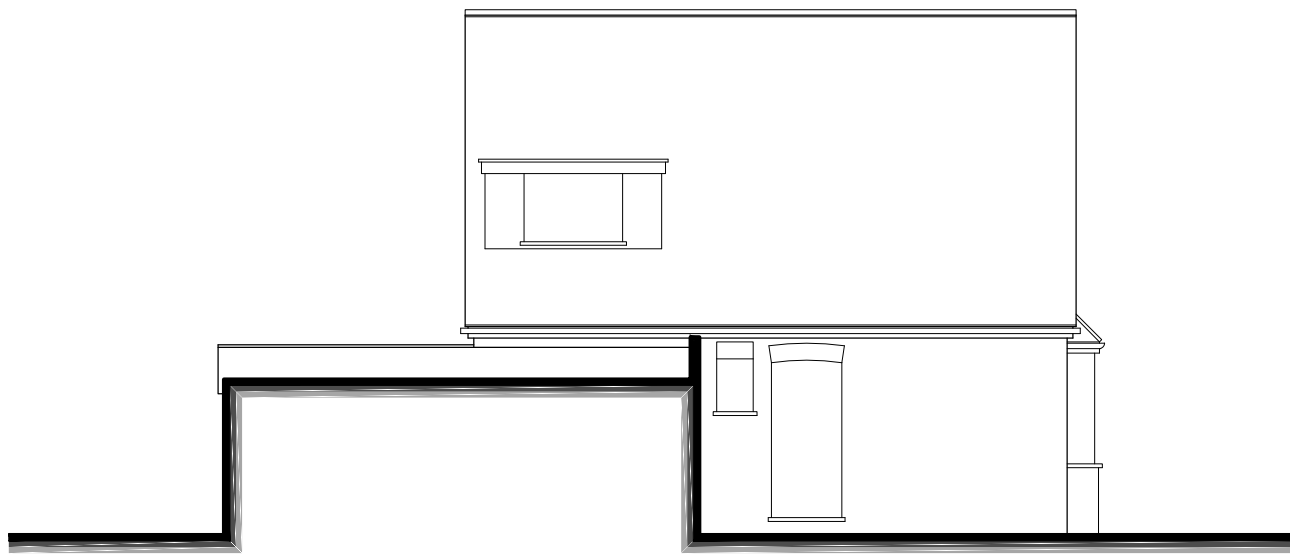

Side Elevation 1:100 Scale

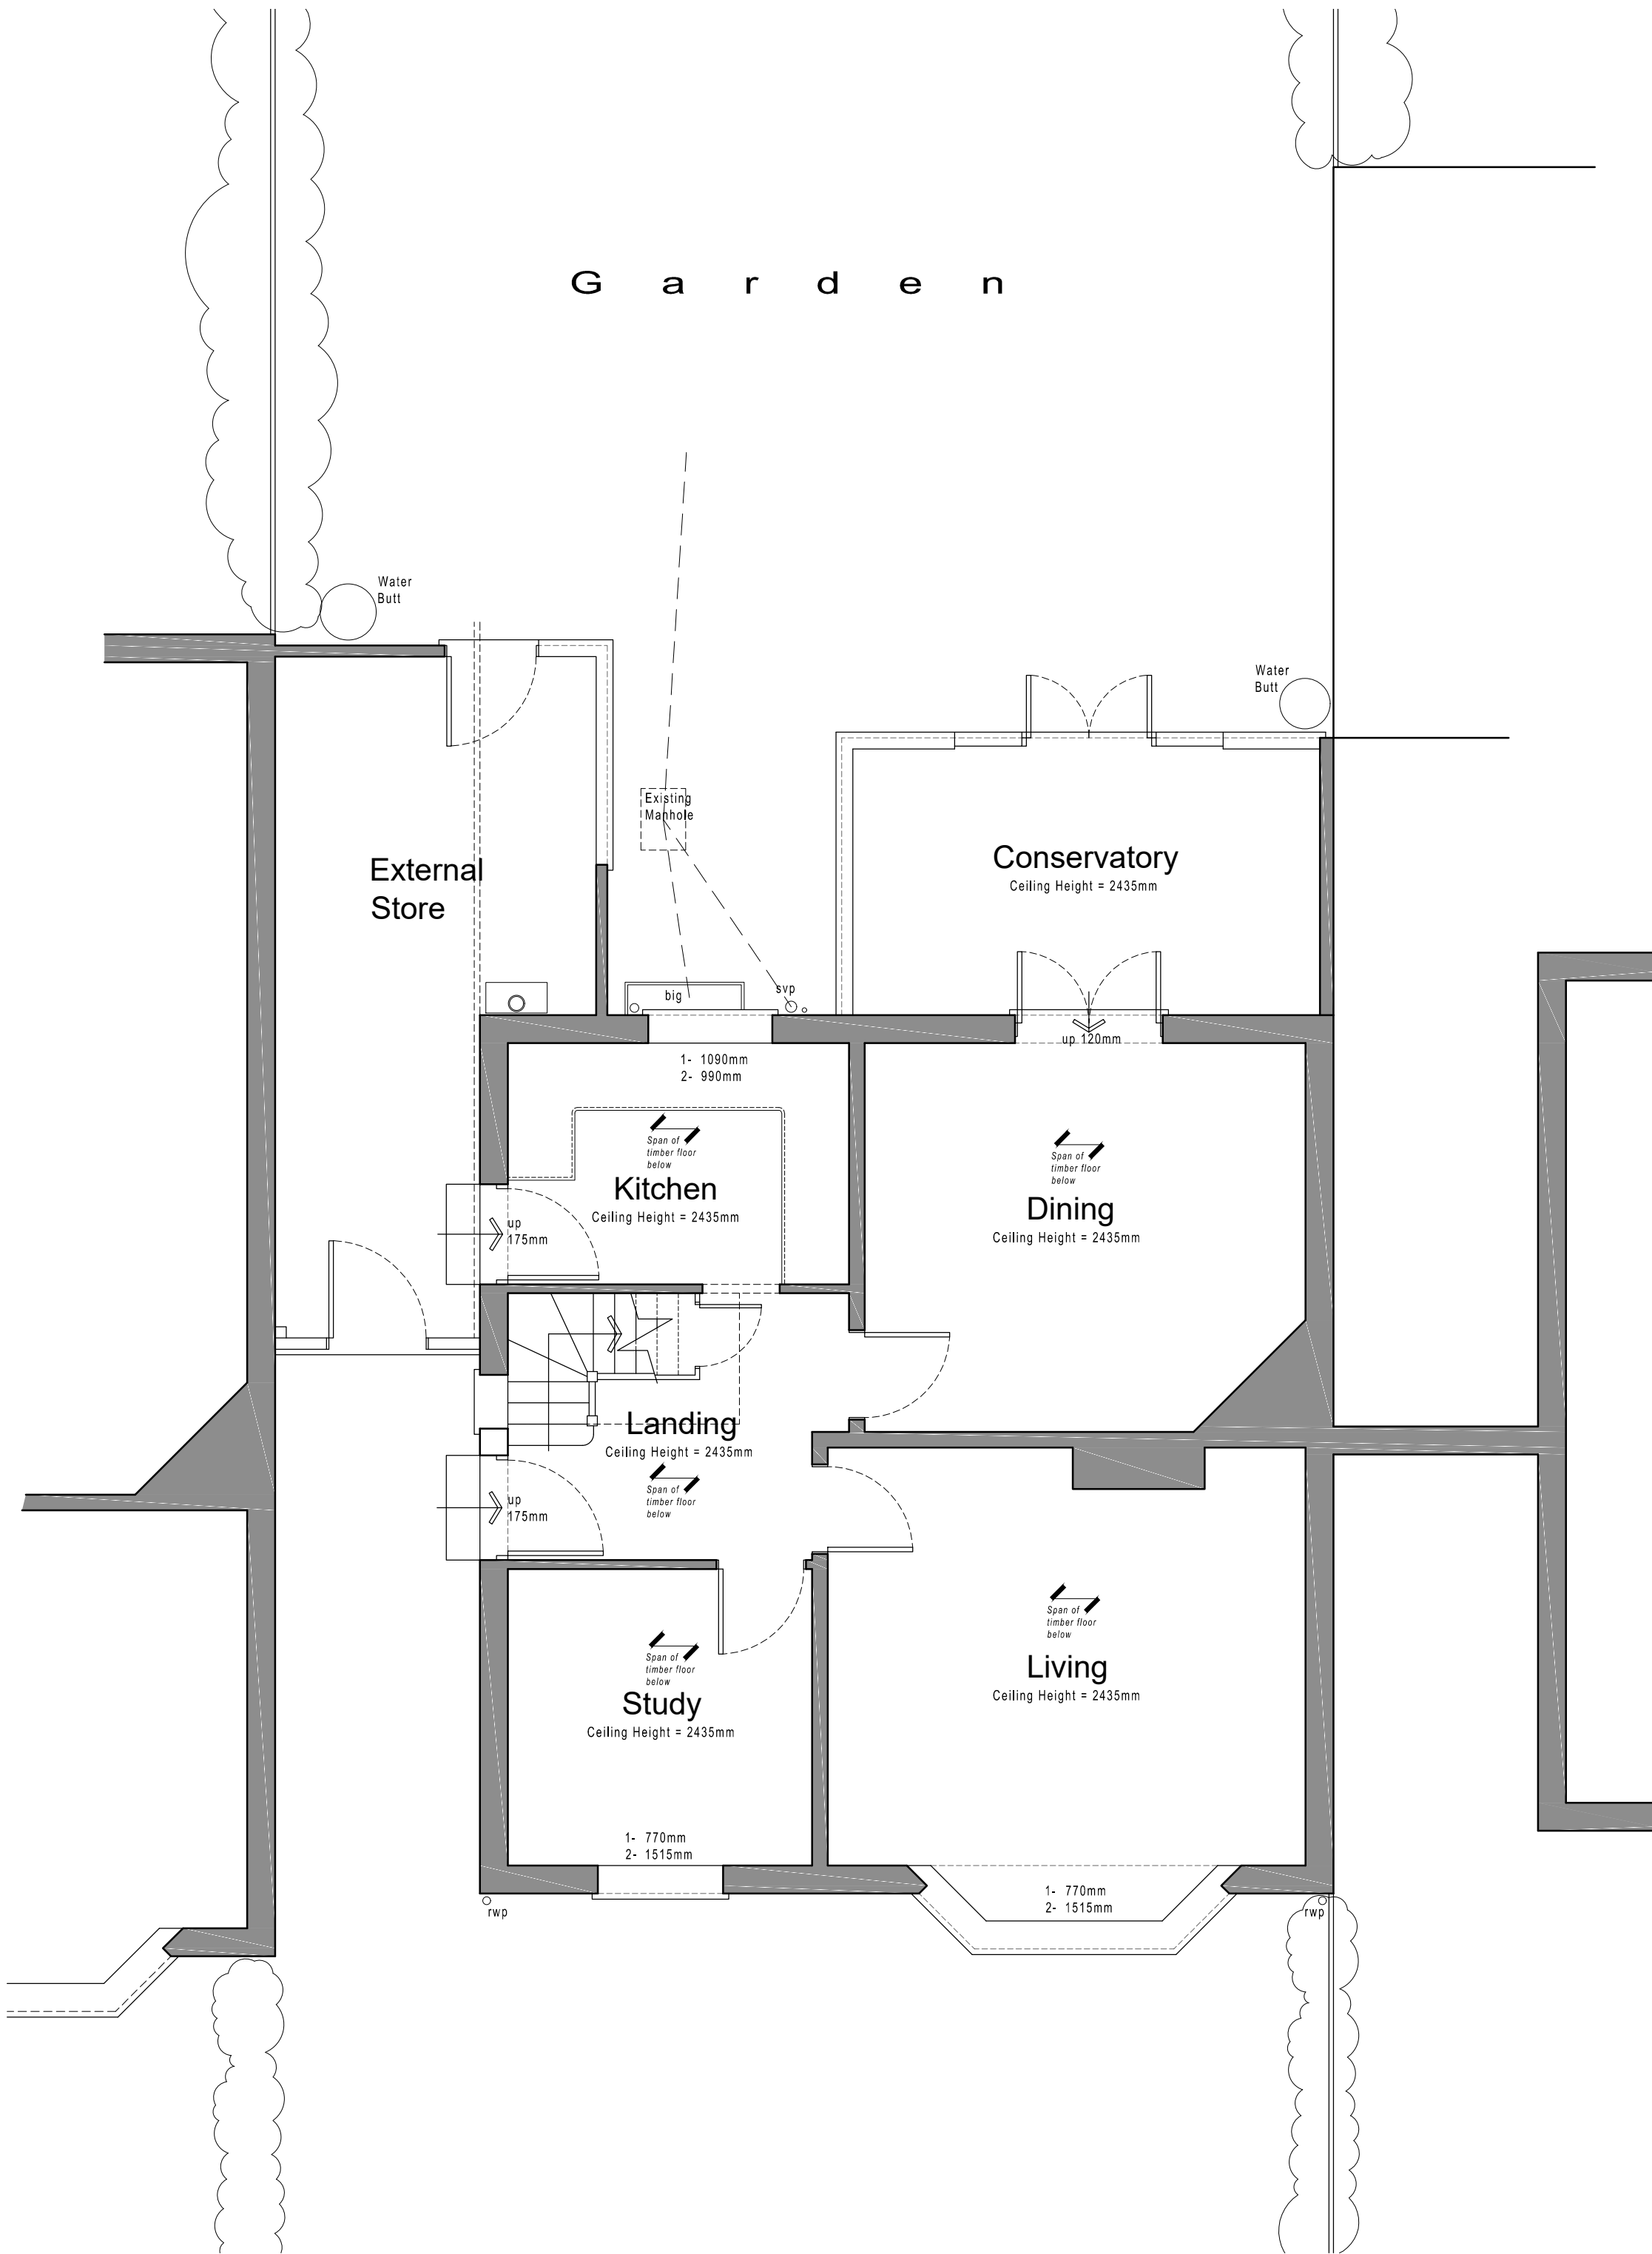

Ground Floor Plan 1:50 Scale

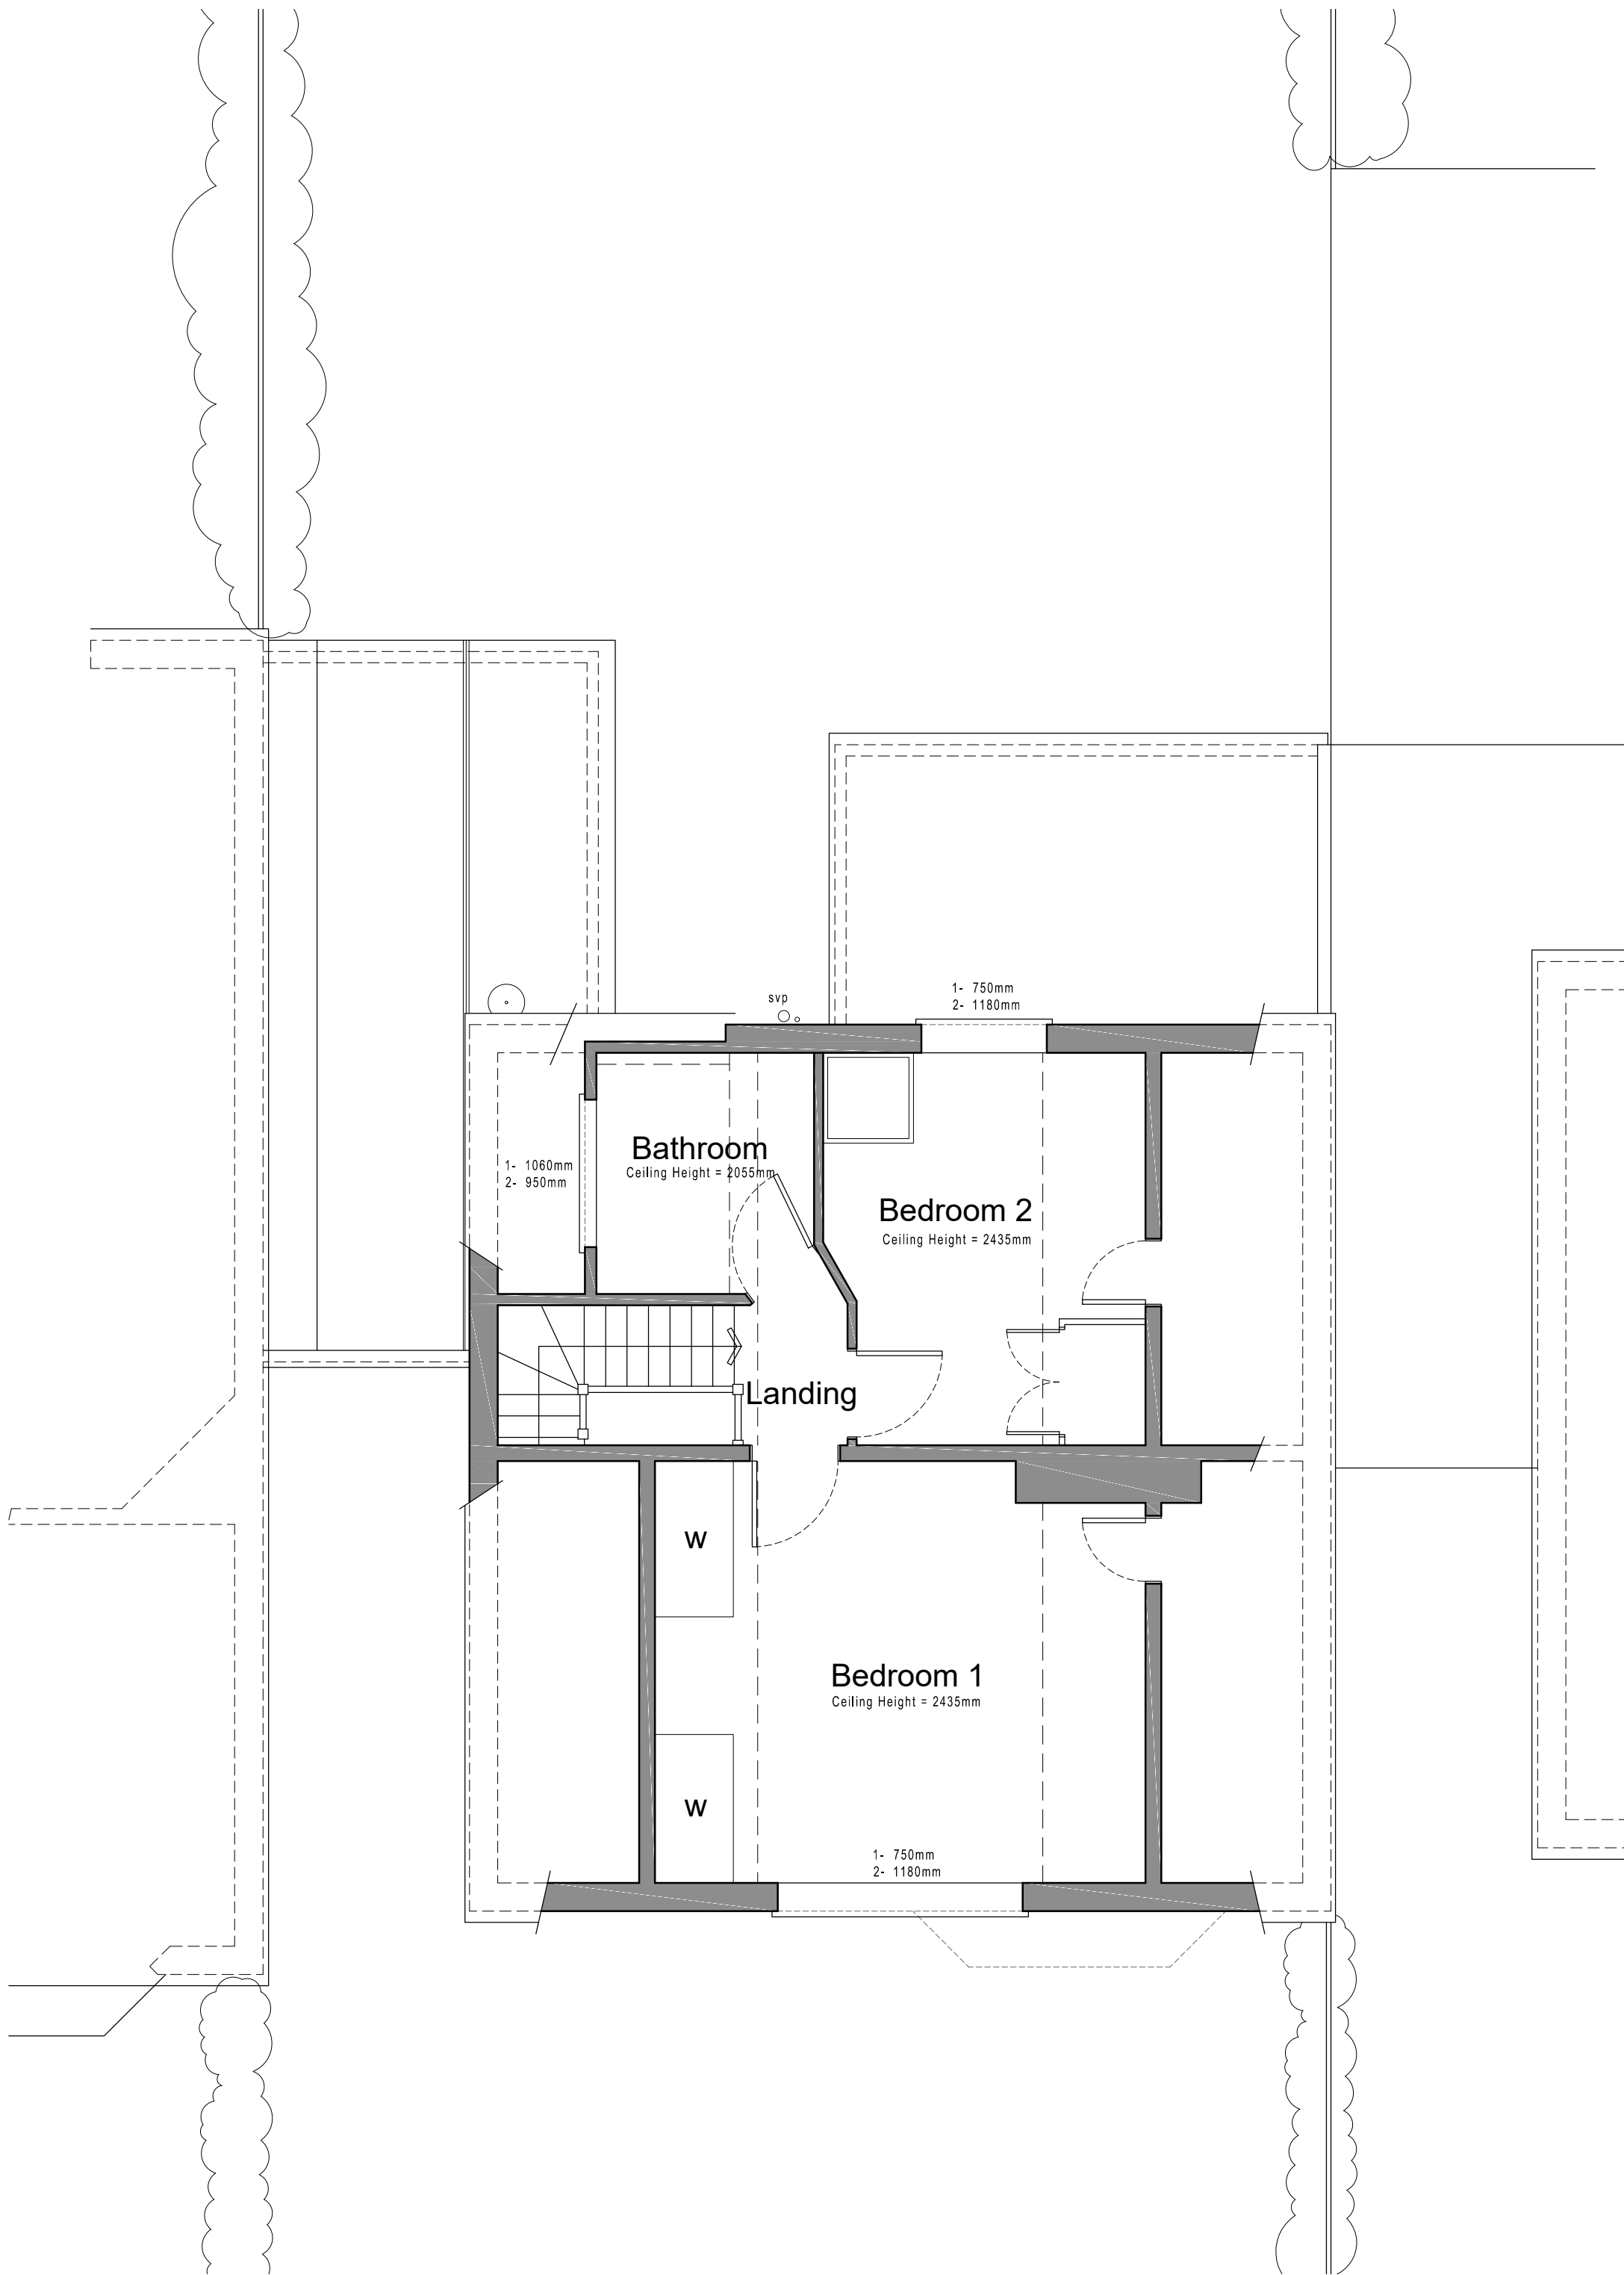


First Floor Plan 1:50 Scale



Site Plan 1:500 Scale



Location Plan 1:1250 Scale

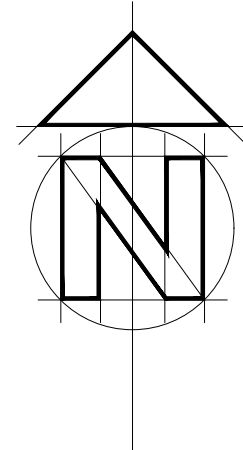

Bonney Architecture
PLANNING & TECHNICAL SERVICES

CLIENT Mrs B Belcher
14 Hornbeam Close
Wokingham
RG41 4LR
JOB 170 Kidmore Road, Caversham
Reading, Berkshire, RG4 7ND
ORG EXISTING PLANS & ELEVATIONS
07515 356 770
bonneyarchitecture@gmail.com

SCALE As Shown DRAWN P Bonney DATE August 2017 BA 0115 01